


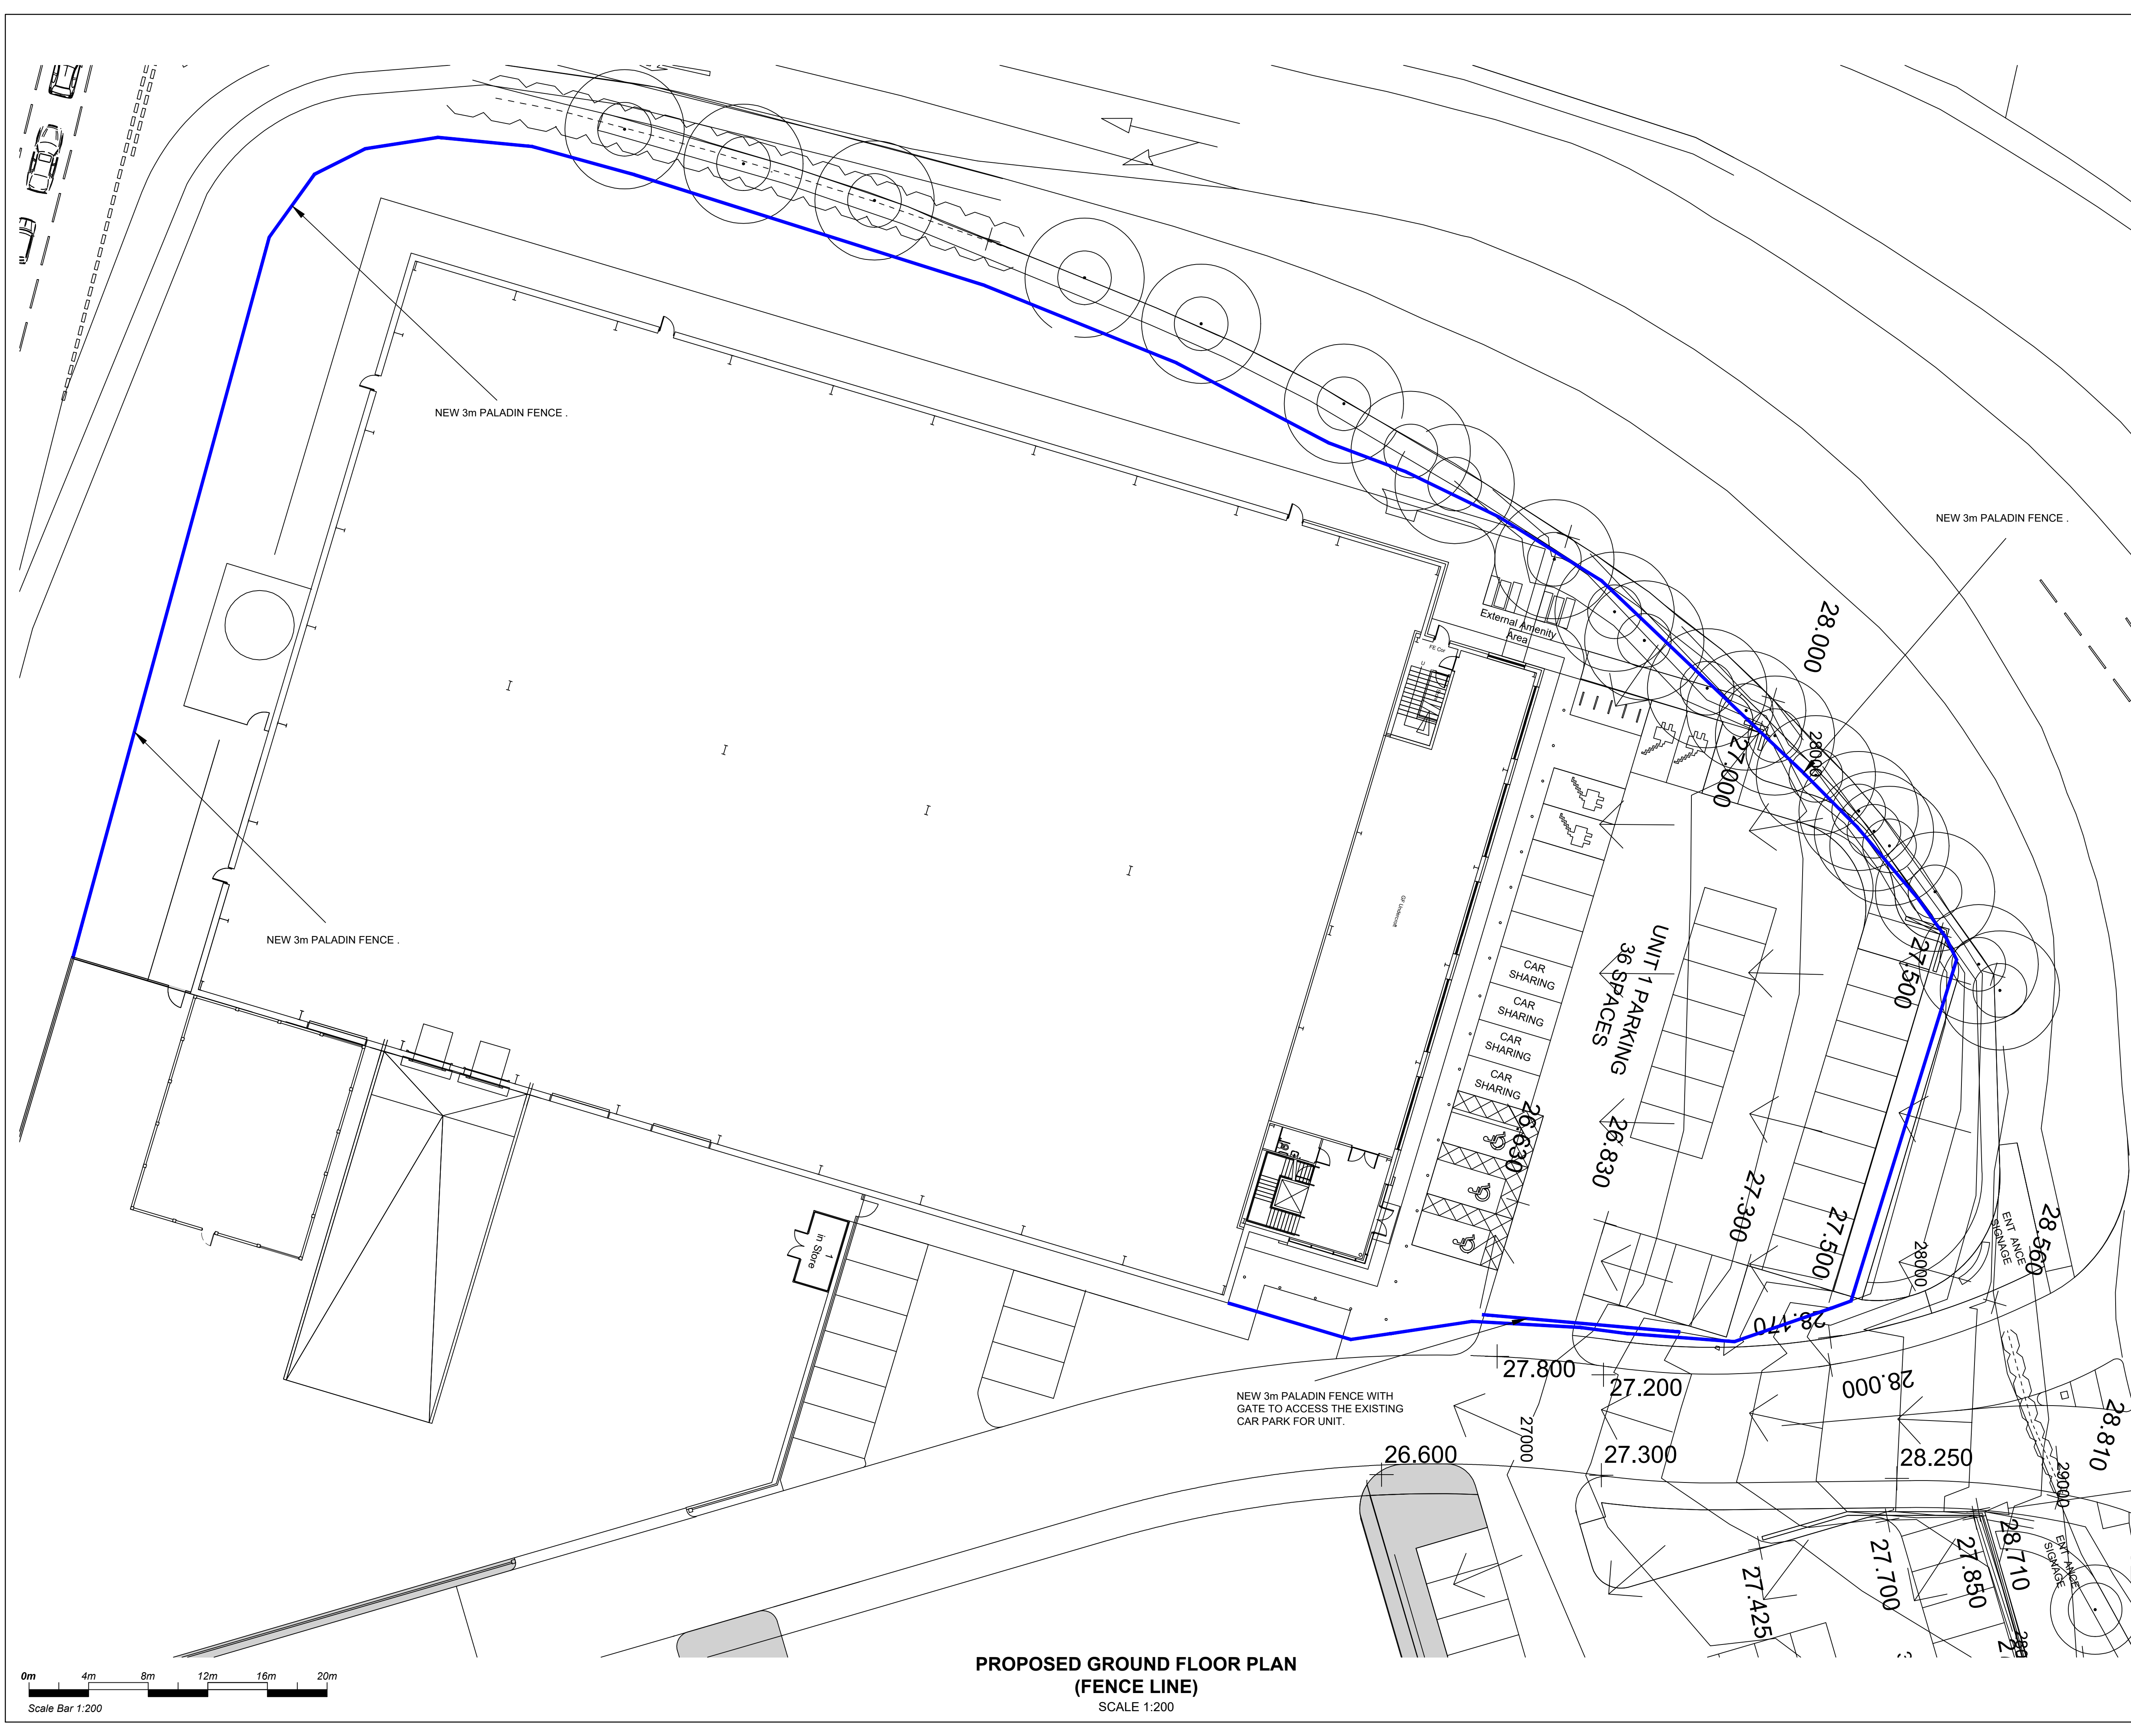

PROPOSED GROUND FLOOR PLAN
(FENCE LINE)
SCALE 1:200

This drawing is to be read in conjunction with all other relevant drawings and specifications.
Do not scale from this drawing. Use figured dimensions only. All levels and dimensions to be checked on site. All dimensional discrepancies are to be brought to the immediate attention of DMA BUILDING DESIGNS.
Responsibility cannot be accepted for alteration and/or deviation from this design without prior knowledge of DMA BUILDING DESIGNS.
Copyright reserved. This drawing may only be used for the client and location specified in the title block. It may not be copied or disclosed to any other third party without prior written consent from DMA BUILDING DESIGNS.
Prior to any works commencing on site, DMA BUILDING DESIGNS is to be contacted regarding the current status, revision or regulatory approval of this drawing.

Notes

P1	ISSUED FOR PLANNING APPROVAL	24.04.2025
REV	DESCRIPTION	DATE

DMA
BUILDING DESIGNS

UNIT 4B, RUDGWICK BRICKWORKS, LYNNWICK ST
RUDGWICK, HORSHAM, WEST SUSSEX, RH12 3DH.
TEL: No 01403 822220 Mobile 07730 529447
Email - admin@dmabuildingdesigns.co.uk

CLIENT	MR G SULLIVAN		
PROJECT	PROPOSED 12M x 15M TEMPORARY CLEAR SPAN STRUCTURE TO THE SIDE OF EXISTING BUILDING AND NEW 3M PALADIN FENCE WITH GATE.		
DRAWING	PROPOSED PLAN (FENCE LINE) BIRCH SUSSEX LTD, UNIT 1, BOLNEY, HAYWARDS HEATH RH17 5RA		
STATUS	PLANNING		

SCALE @ A1	DATE	ORG No	REVISION
1:200	APRIL 2025	DE1328 / C / 06	P1