

NOMINAL INTERNAL DIA DN (mm)	ASSUMED EXTERNAL DIA Bc (mm)	ASSUMED MAX. PERMISSIBLE TRENCH WIDTH Bg (mm)	DIMENSION 'Y' FOR UNIFORM SOILS (mm)
100	130	550	150
150	190	600	150

PIPE BORE (mm)	AGGREGATE TYPE	GRANULAR BEDDING CLASS 'B' or 'S'
100	SINGLE SIZE GRADED	10 N/A
150	SINGLE SIZE GRADED	10 or 14 5 - 14

NOTES:
1. 25mm EXPANSION JOINT MATERIAL TO FULL AREA OF CONCRETE BED & SURROUND AT ALL PIPE JOINTS
2. FINAL FORMATION TO BE DISHED TO GIVE FULL DEPTH OF CONCRETE BED AROUND PIPE COLLAR.
3. WHEN USING CONCRETE REFER TO THE SOIL REPORT FOR SULPHATE CONTENT.
4. ALL TRENCH FILL MATERIAL MUST BE INERT.
5. CONTRACTOR TO SUPPLY GRADING CERTIFICATES FOR ALL GRANULAR MATERIAL TO PROJECT MANAGER FOR APPROVAL.

25mm EXPANSION JOINT MATERIAL TO FULL AREA OF CONCRETE BED & SURROUND AT ALL PIPE JOINTS

FINAL FORMATION TO BE DISHED TO GIVE FULL DEPTH OF CONCRETE BED AROUND PIPE COLLAR


ROOT PROTECTION

WHERE SHOWN, IF THE MAIN DRAINAGE LAYOUT INDICATES ROOT PROTECTION ADD ROOT BARRIER AS SPECIFIED AROUND THE CLASS S DETAIL.


BACKFILL WITH APPROVED AS DUG SELECTED MATERIAL, WELL COMPACTED IN NO LESS THAN 200mm THICK LAYERS - REMOVE ALL VEGETATION AND STONES AND DEBRIS.

PIPE BEDDING GRANULAR MATERIAL - SEE TABLE


150mm THICK GRADE GEN1 MASS CONCRETE SURROUND

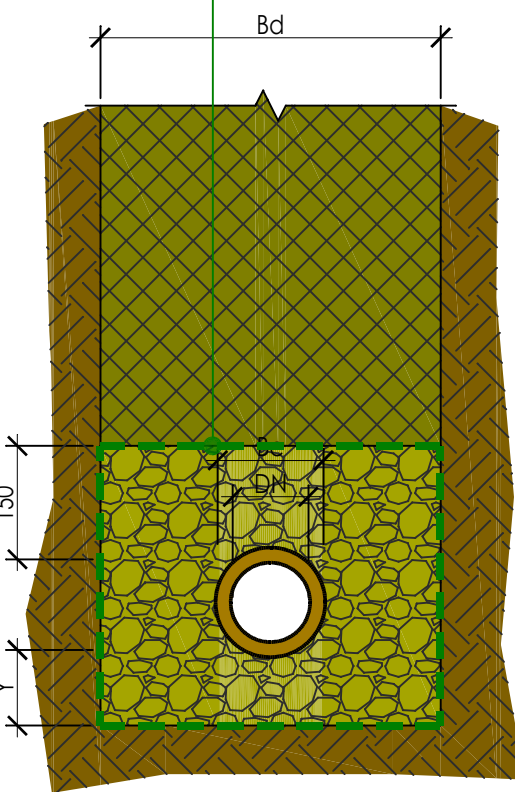


CLASS S BEDDING DETAIL (GRANULAR BED & SURROUND - WHERE GREATER THAN 0.9m - BEDDING FACTOR = 2.5)

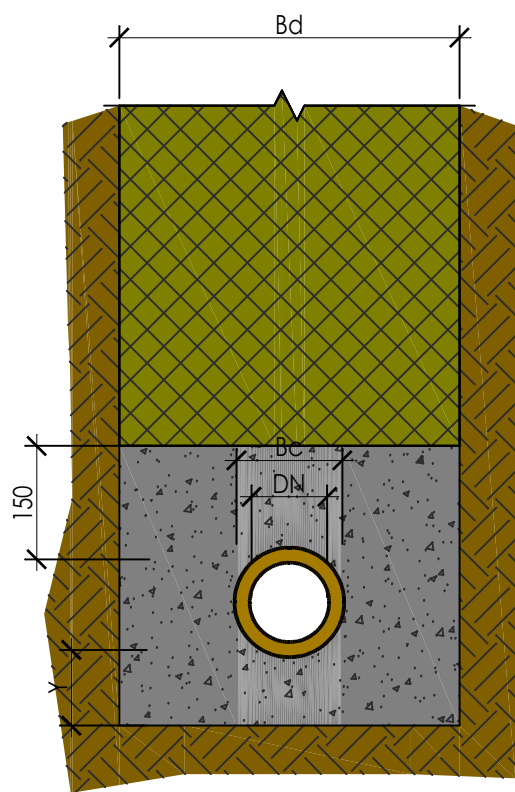

CLASS A BEDDING DETAIL (CONCRETE BED & SURROUND - WHERE COVER LESS THAN 0.9m - BEDDING FACTOR = 4.5)

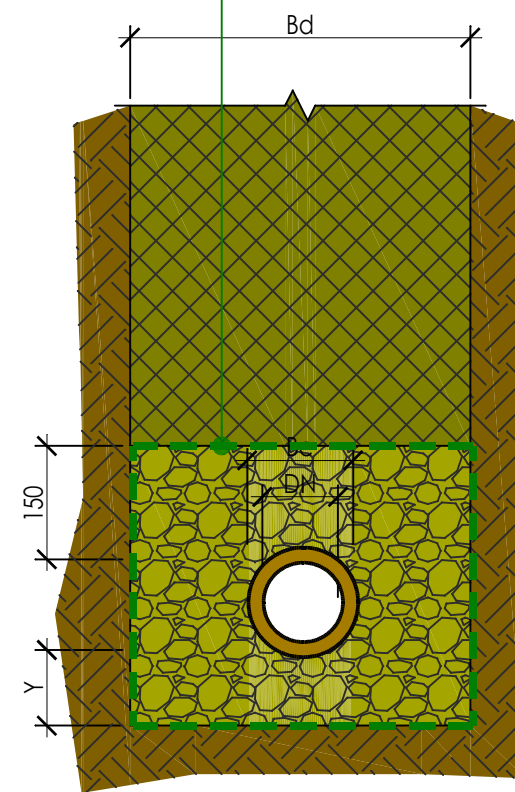

CLASS S BEDDING DETAIL (GRANULAR BED & SURROUND - WHERE GREATER THAN 0.9m - BEDDING FACTOR = 2.5)

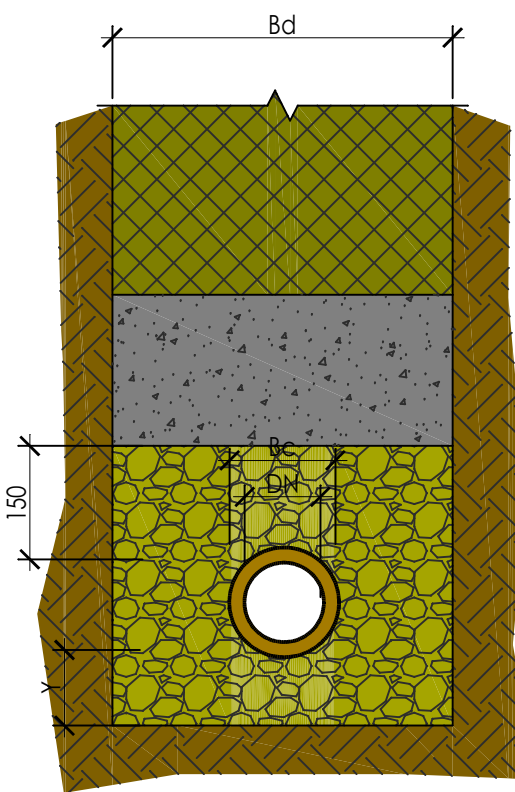

CLASS A BEDDING DETAIL (CONCRETE BED & SURROUND - WHERE COVER LESS THAN 0.9m - BEDDING FACTOR = 4.5)

DETAIL No. 1A - EXTERNAL DRAINAGE RIGID PIPE BEDDING DETAILS - VITRIFIED CLAYWARE & CONCRETE PIPES

DETAIL No. 1B - EXTERNAL DRAINAGE FLEXIBLE PIPE BEDDING DETAILS - PLASTIC & DUCTILE IRON PIPES


GEOCELL SOAKWAY TO HAVE FOLLOWING DUTIES TO SUIT AREAS:-

PATIOS / GARDENS	200 KNM ²
LIGHT CAR PARKS	450 KNM ²
ROADS / MED-HEAVY CAR PARK	900 KNM ²

TYPE: USE ALDERBURGH, WAVIN OR POLYPIPE UNITS WITH ACCESSIBLE MAIN CHANNEL THROUGHOUT TANK FOR JETTING CAPABILITY.
REFER MAIN PROJECT DRAWING FOR DEPTH AND SIZE OF MODULES REQUIRED FOR PROVIDING THE REQUIRED STORAGE.
ALL UNITS TO BE BEDDED ON MIN 200mm THICK 10-20mm REGULATING STONE LAYER AND SURROUNDED IN FREE DRAINING MATERIAL AND WRAPPED IN GEOMEMBRANE AND GEOTEXTILE AS KEY


FOR PATIO AND GARDEN AREAS - BACKFILL ABOVE ATTENUATION TANK IN LAYERS OF 200mm MIN USING SELECTED AS DUG MATERIAL.
FOR LIGHT CAR PARKS AND ROADS - BACKFILL ABOVE ATTENUATION TANK IN LAYERS OF 200mm MIN USING DTP TYPE 1 MATERIAL UP TO THE CAR PARK OR ROAD CONSTRUCTION

--- GEOTEXTILE AS GEOTEX 225 FABRIC.

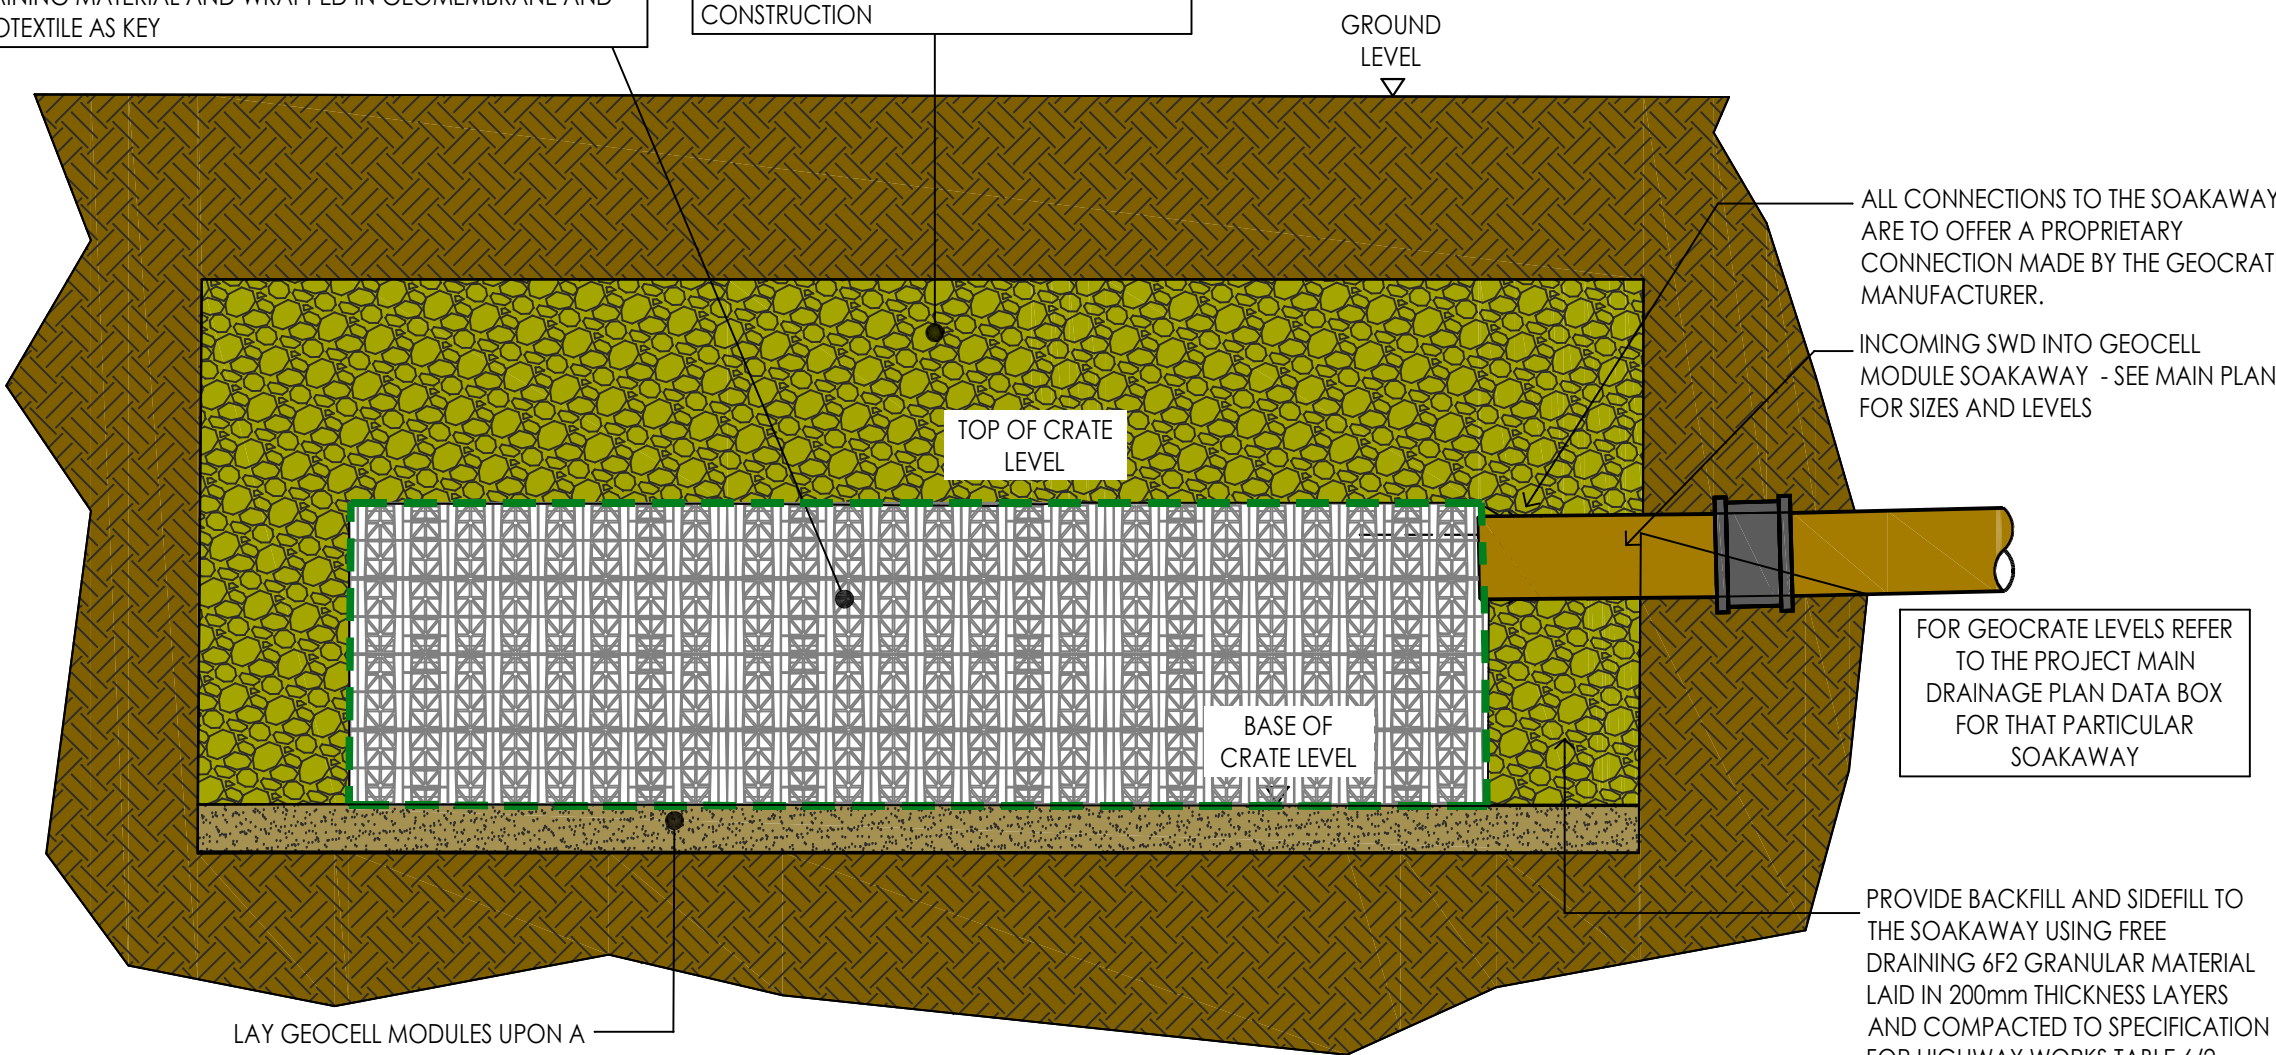


DETAIL No. 4 - GEOCELLULAR SOAKAWAY (SCALE = 1:20)

This is drawing is copyright and remains in the ownership of Simon Dent Associates (SDA)
This drawing should be read in conjunction with the design team's relevant documents, drawings & details.
Existing public & private utility services and drainage locations shown have been derived from non-intrusive survey techniques. Their location is not accurate and the contractor must satisfy himself using open excavation where the location of such plant and apparatus is critical in construction.
If the contractor has constructed from this drawing without necessary approvals from Local Planning Authorities, Building Control, Sewerage Undertakers, Environment Agency etc then any abortive work shall be at his own financial risk and not the responsibility of SDA.
If the contractor has constructed from this drawing whilst the drawing remains 'PRELIMINARY' status, then any abortive work shall be at his own financial risk and not the responsibility of SDA.
The contractor should NOT construct any works should there be any doubt with information shown from any of the source. ALWAYS USE GIVEN DIMENSIONS ONLY. ALWAYS ASK IF IN DOUBT.
ALWAYS PRINT THIS DRAWING IN COLOUR

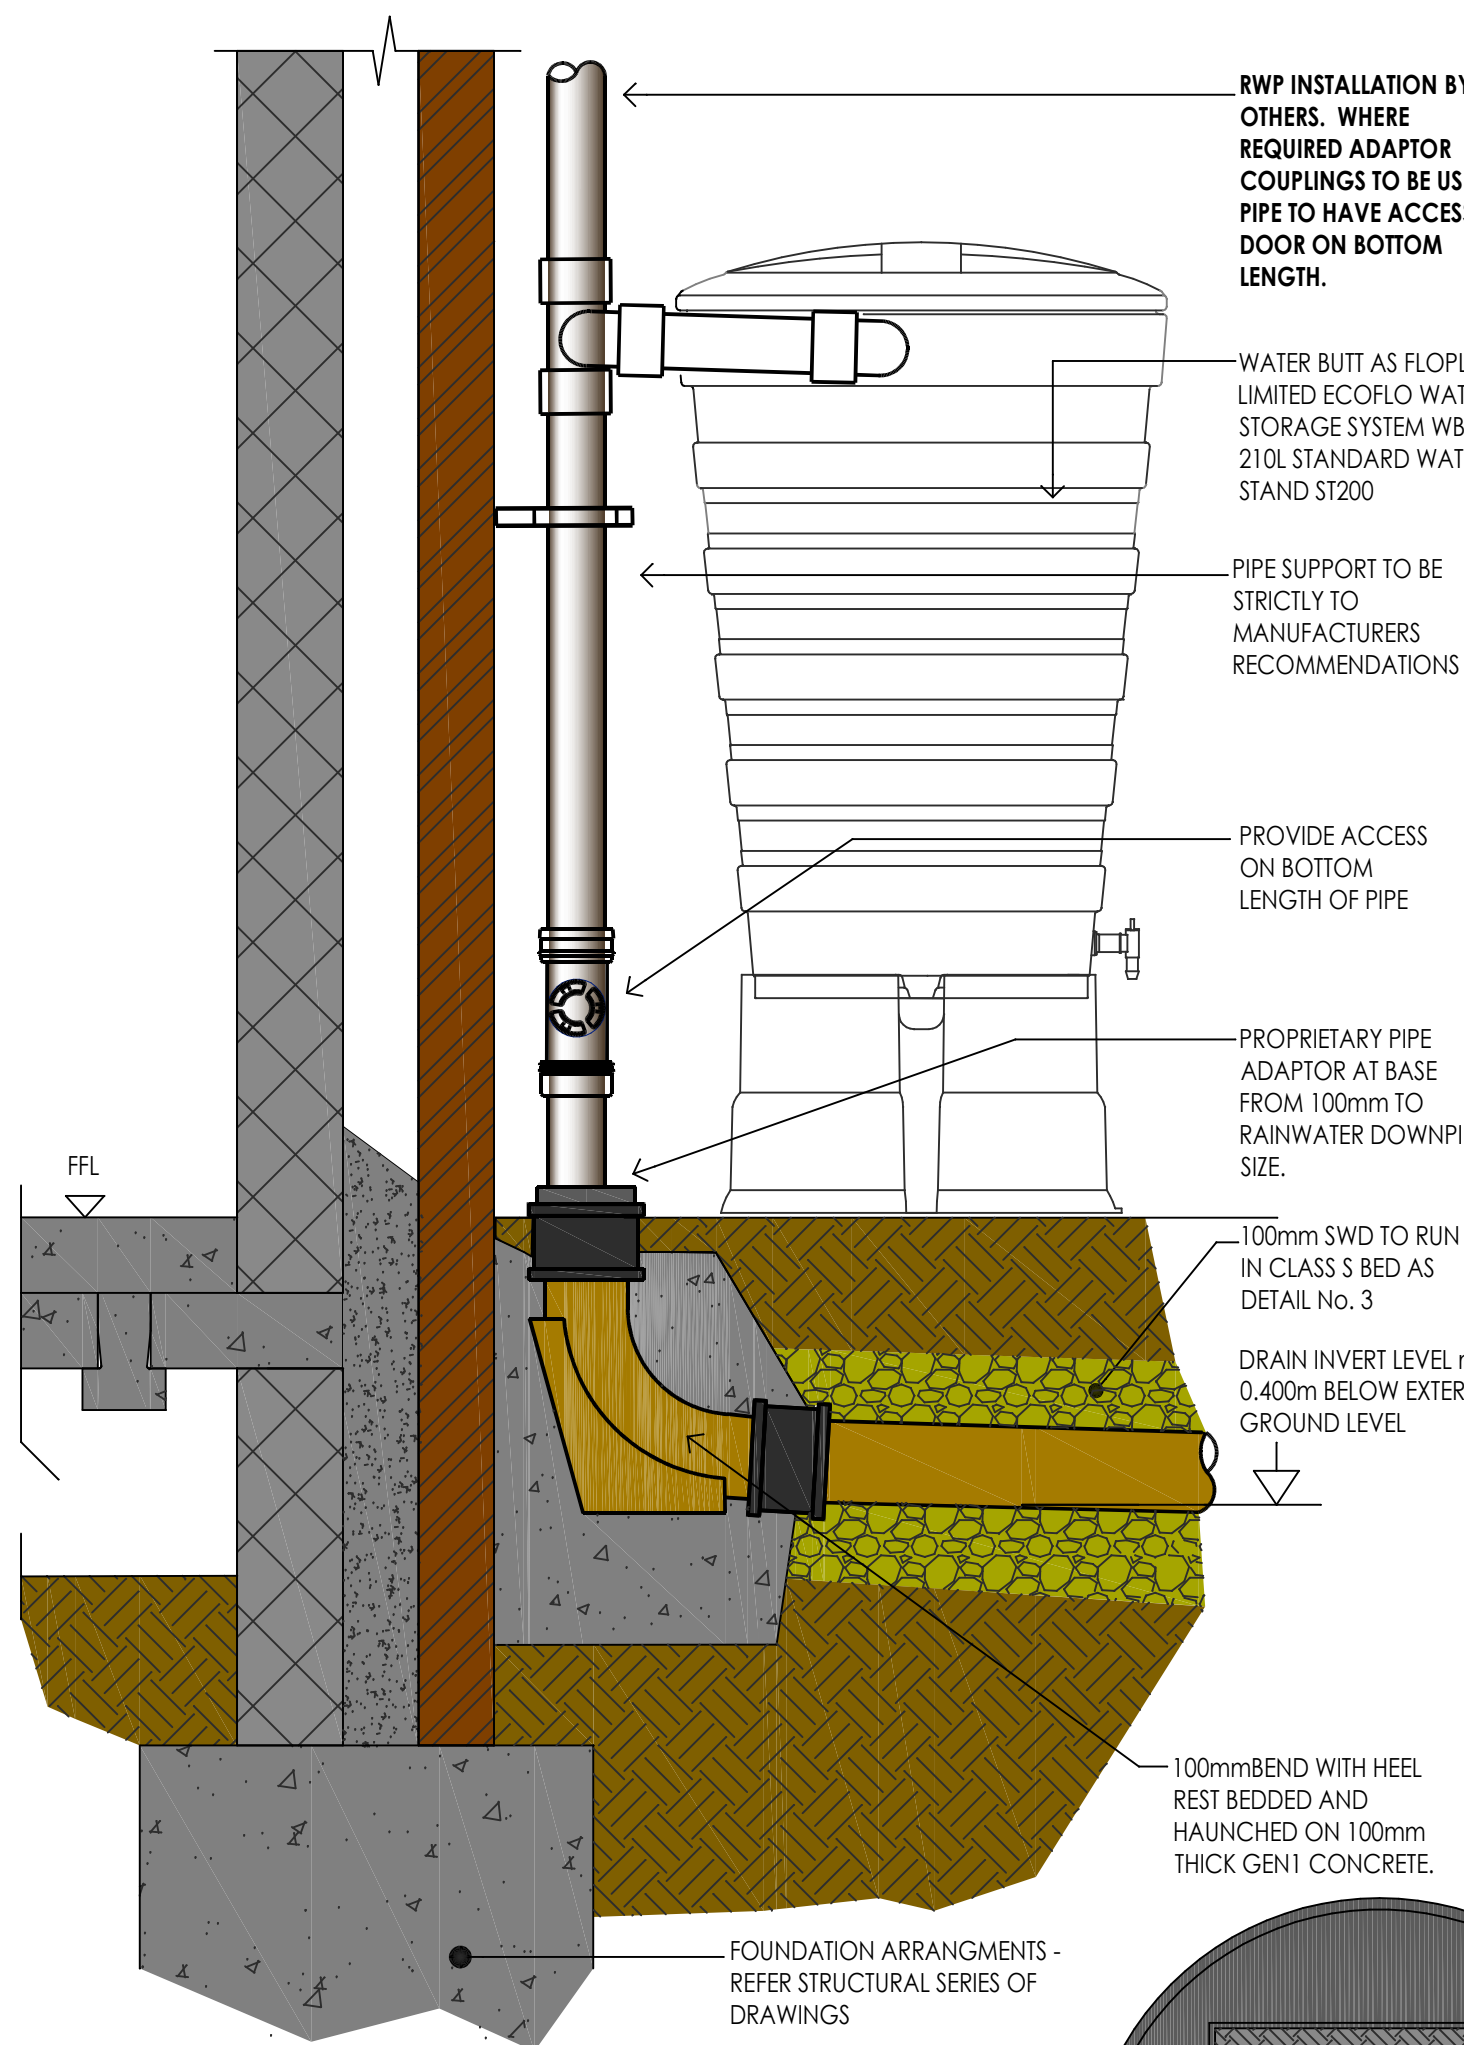

DETAIL No. 2 - WATER BUTT AND EXTERNAL RAINWATER PIPE (RWP)

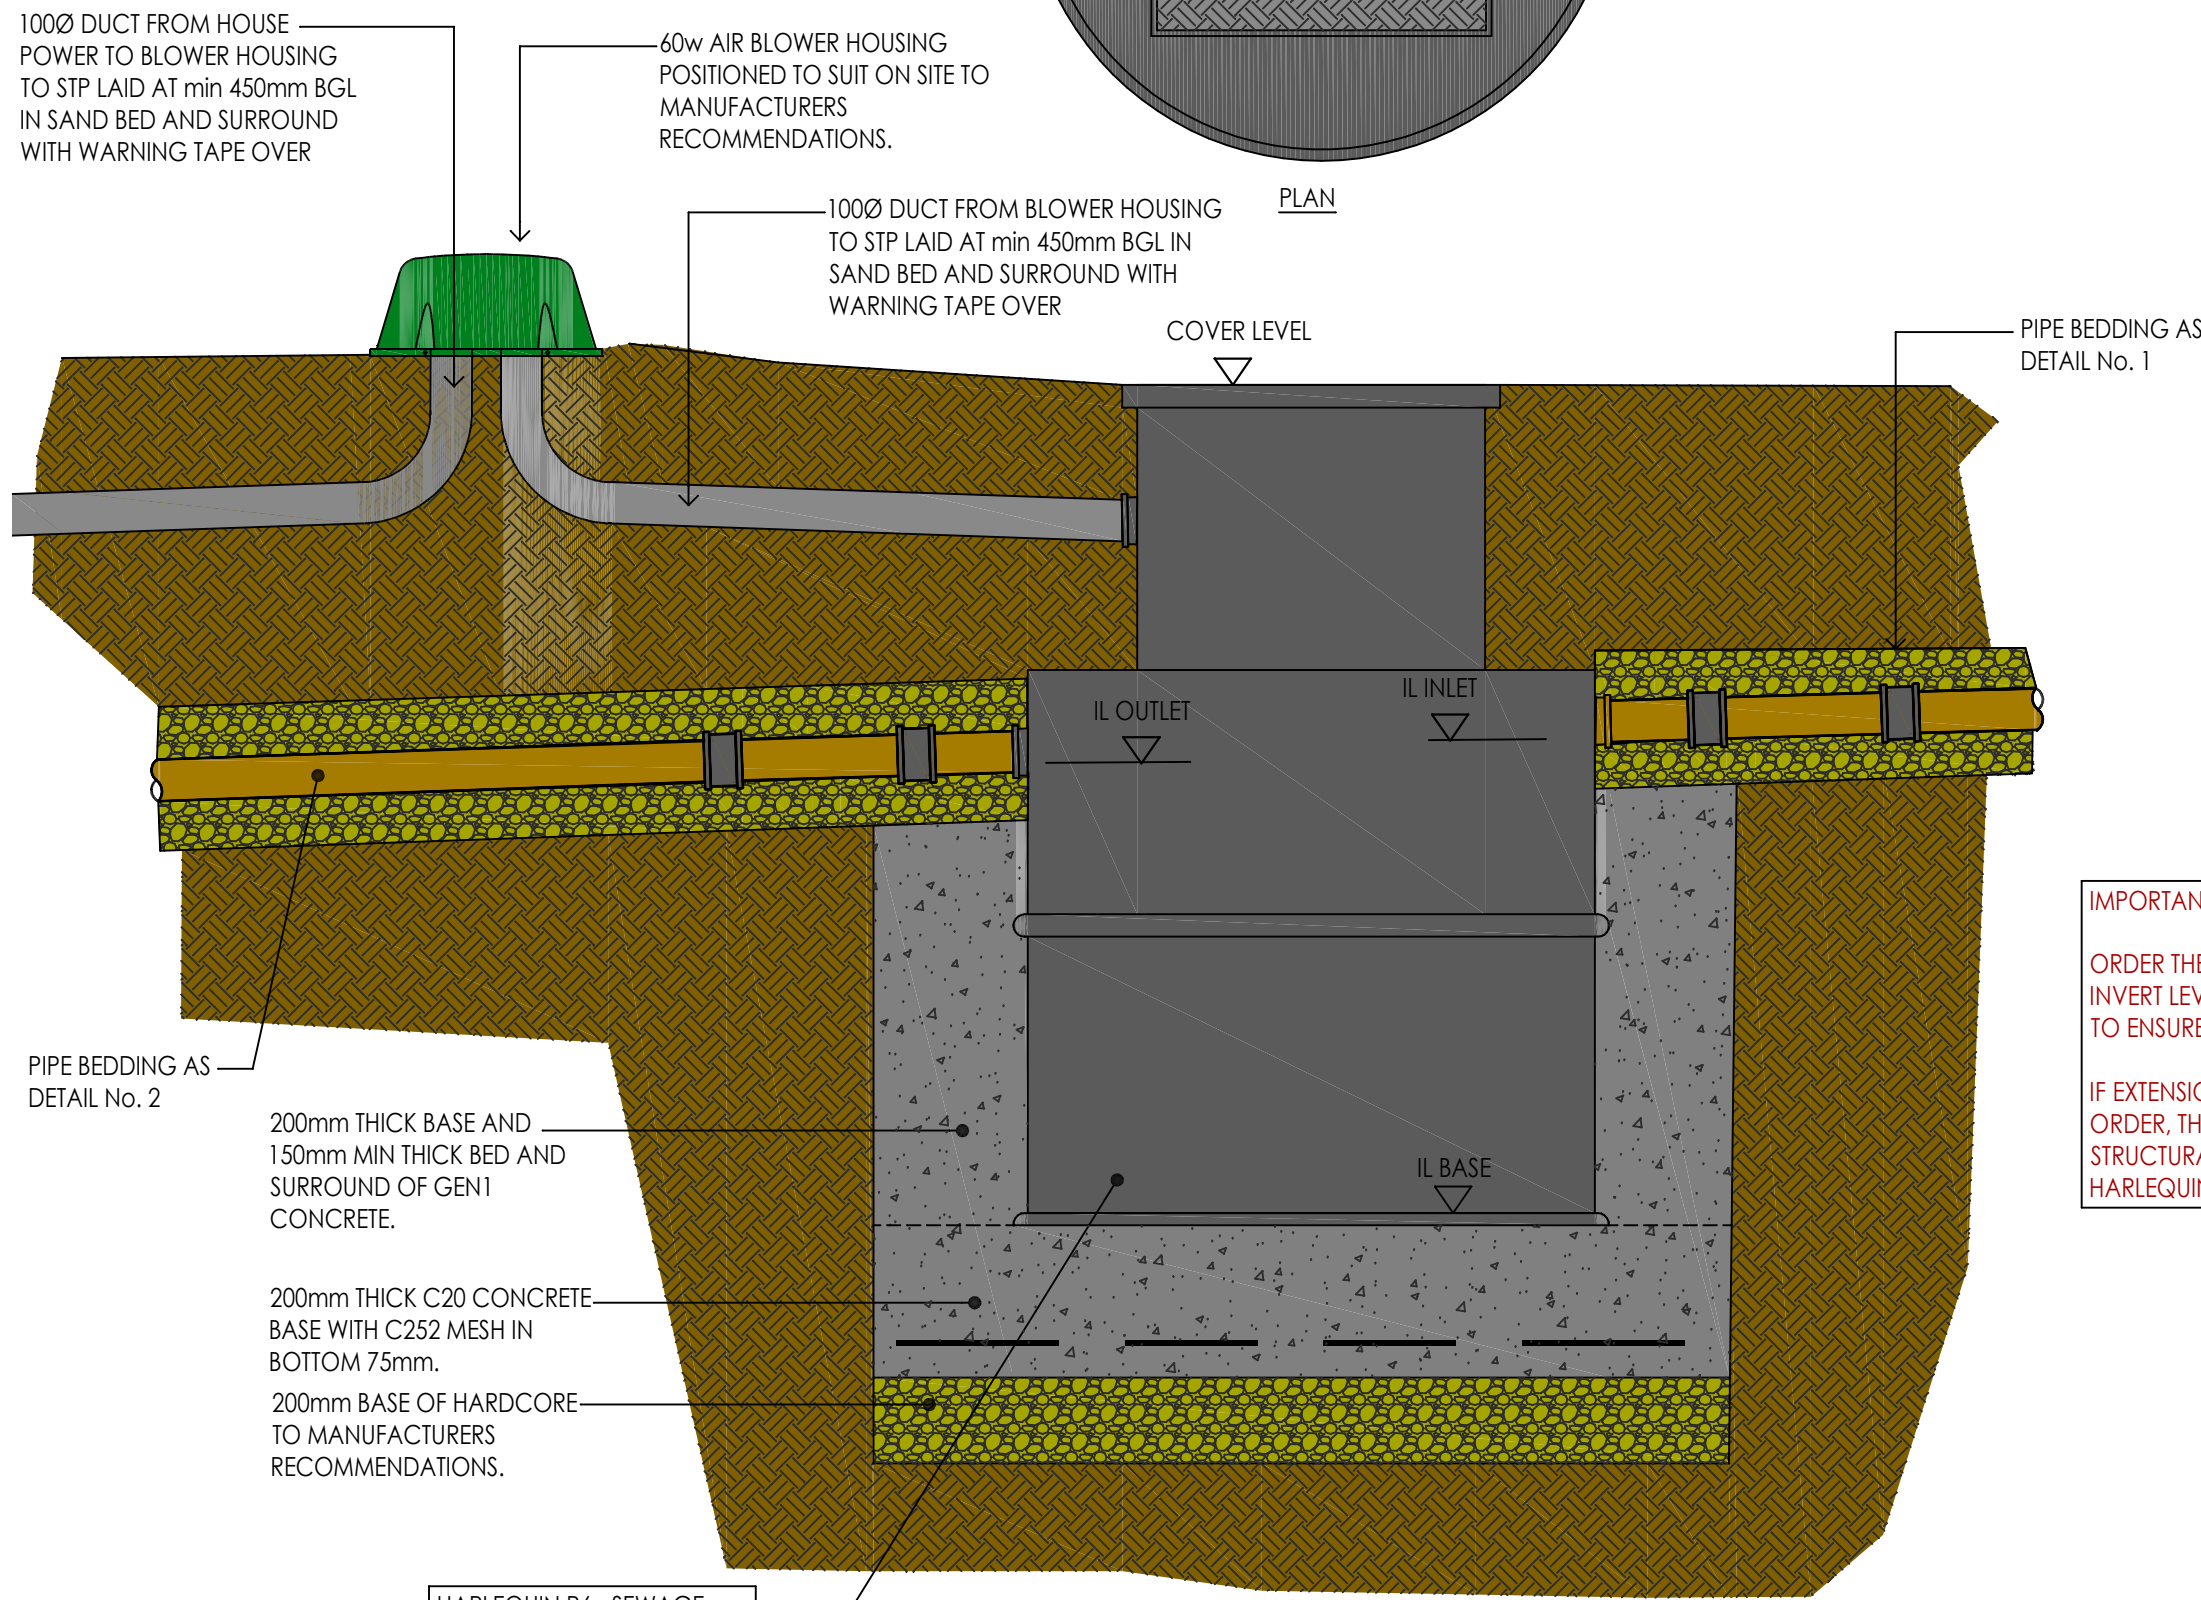

DETAIL No. 5 - SEWAGE TREATMENT PLANT (CLENVIRO MATRIX P9)

PROVIDE REMOVABLE 600mm DEEP BAFFLE BOARD ON CENTRE OF CHAMBER IN SLOT AND BASE GMS FINIS BOLTED TO SIDE WALL USING GMS M12 THREADED BOLT, WASHER AND NUT, BOARD TO BE MAX 400mm FROM COVER LEVEL.

IMPORTANT NOTE:

PROVIDE 87.5° PVCu ACCESS TEE ON THE OUTLET AS OSMIA 4D193 or 4D193 WITH ACCESS AS 4D292 or 4D292


OUTLET LEVEL TO BE 50mm BELOW THE INLET AND BELOW WATER LEVEL.

PROVIDE 600mm LONG ROCKER PIPE WITH FLEXIBLE CONNECTION 150mm AND 750mm FROM FACE OF CHAMBER STRUCTURE


MAKE GOOD ALL HOLES AND JOINTS WITH HYDROPHILIC SEALANT.

DIPPED ACCESS TEE FOR WATER TRAP

MIN 150mm THICK ST2 CONCRETE SURROUND UPON A 200mm THICK ST2 CONCRETE BASE - SEE PROJECT DRAWINGS FOR SIZES

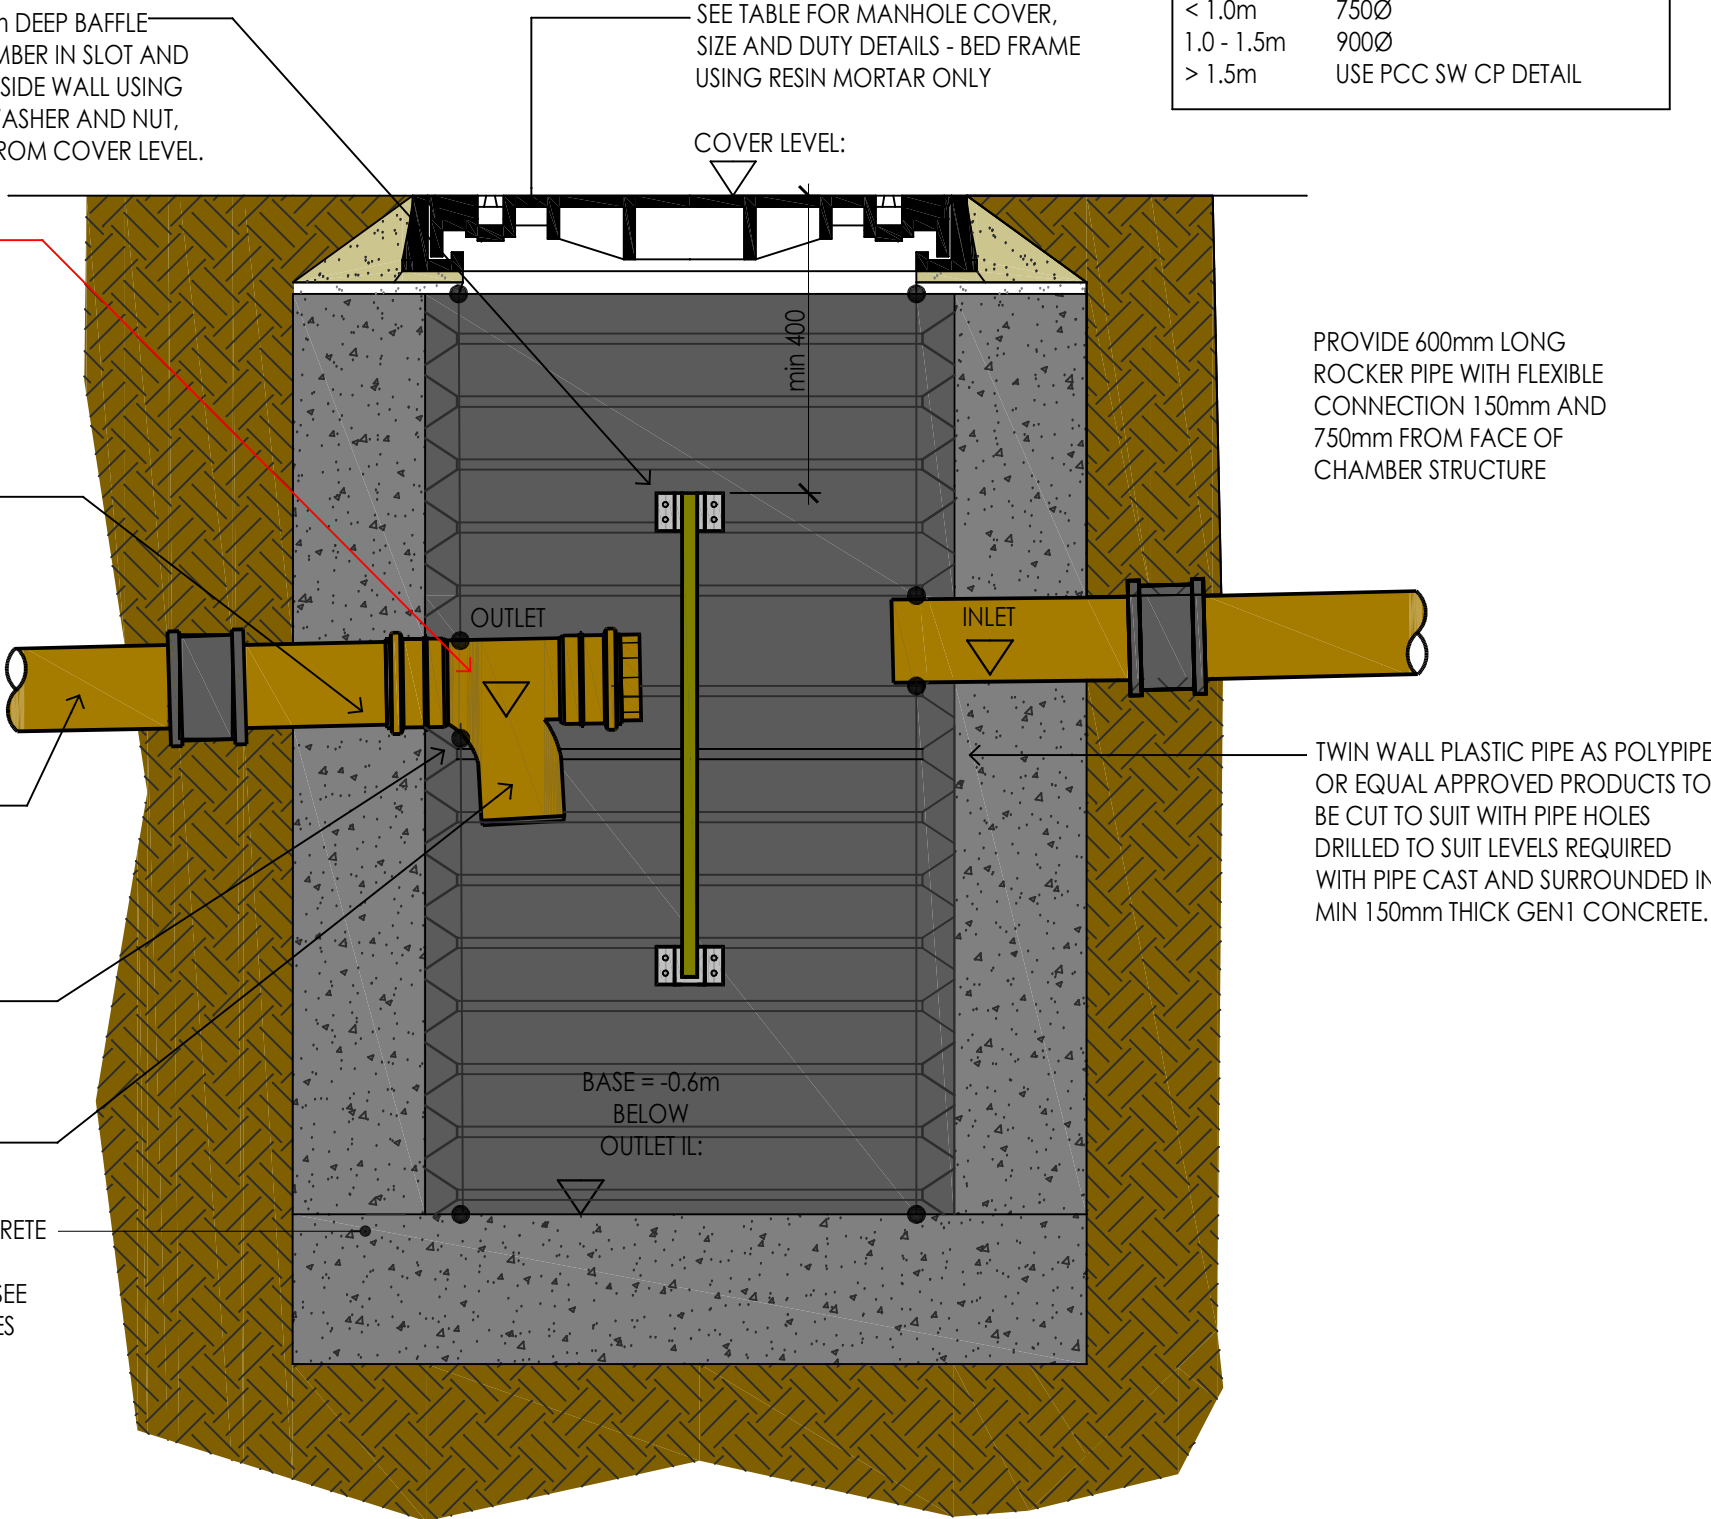

DETAIL No. 3 - STORM WATER POLYPROPYLENE CATCHPIT (SW PP CP) & SAMPLING CHAMBER

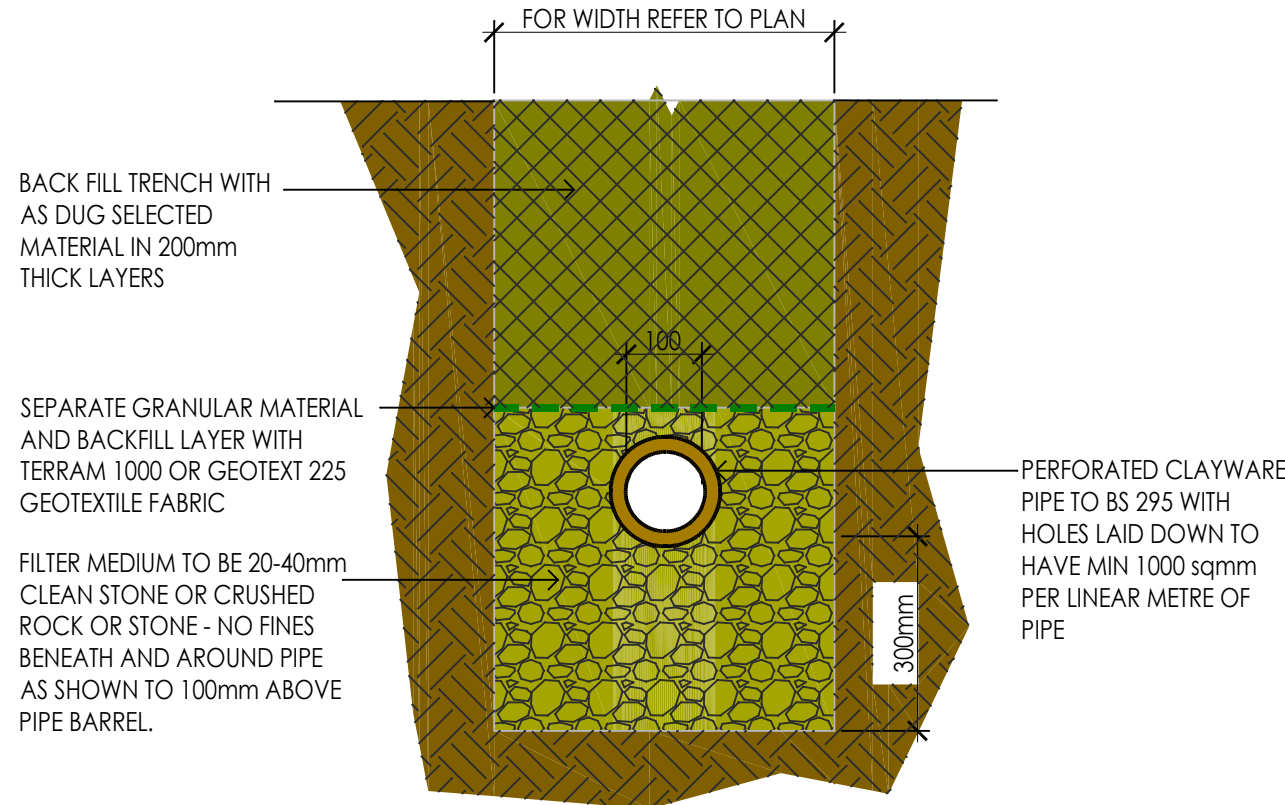

DETAIL No. 6 - SEWAGE TREATMENT PERFORATED PIPE IN FIELD DRAINAGE TRENCH

IMPORTANT NOTE:

ORDER THE HARLEQUIN UNIT TO SUIT THE INVERT LEVELS OF THE INLET AND OUTLET TO ENSURE THEY ARE MADE TO SUIT.
IF EXTENSION TURRETT IS NEEDED AFTER ORDER, THESE CAN BE FITTED BUT STRUCTURAL WARRANTY IS INVALID WITH HARLEQUIN.

FOR ALL GENERAL NOTES SEE SDA DRAWING No. 100

GENERAL SIZING OF CHAMBER (SEE PROJECT DRAWINGS FOR ACTUAL SIZES)

DEPTH	INT SIZE
< 1.0m	750Ø
1.0 - 1.5m	900Ø
> 1.5m	USE PCC SW CP DETAIL

P1	PRELIMINARY ISSUE	09.05.2026	SDA
Rev	Description	Date	Chkd

SIMON DENT ASSOCIATES

Civil - Infrastructure - SuDS - Flood Risk - Drainage - Rainwater - Sanitation - Public Health

Consulting Engineers

☒ Home Office
☐ Gosport Office
simondent@live.co.uk
0754 658 3150

Client	Mrs Isabella Mears
Project	The Lodge 8 Highfields Brighton Road Warringlid RH17 5SY
Drawing title	Drainage details - Sheet 1 of 2
Drawing status	PLANNING ISSUE

Project no	Scales	Drawing no	Rev
25065A	A1 - 1:10 A3 - 1:20	200	P1