


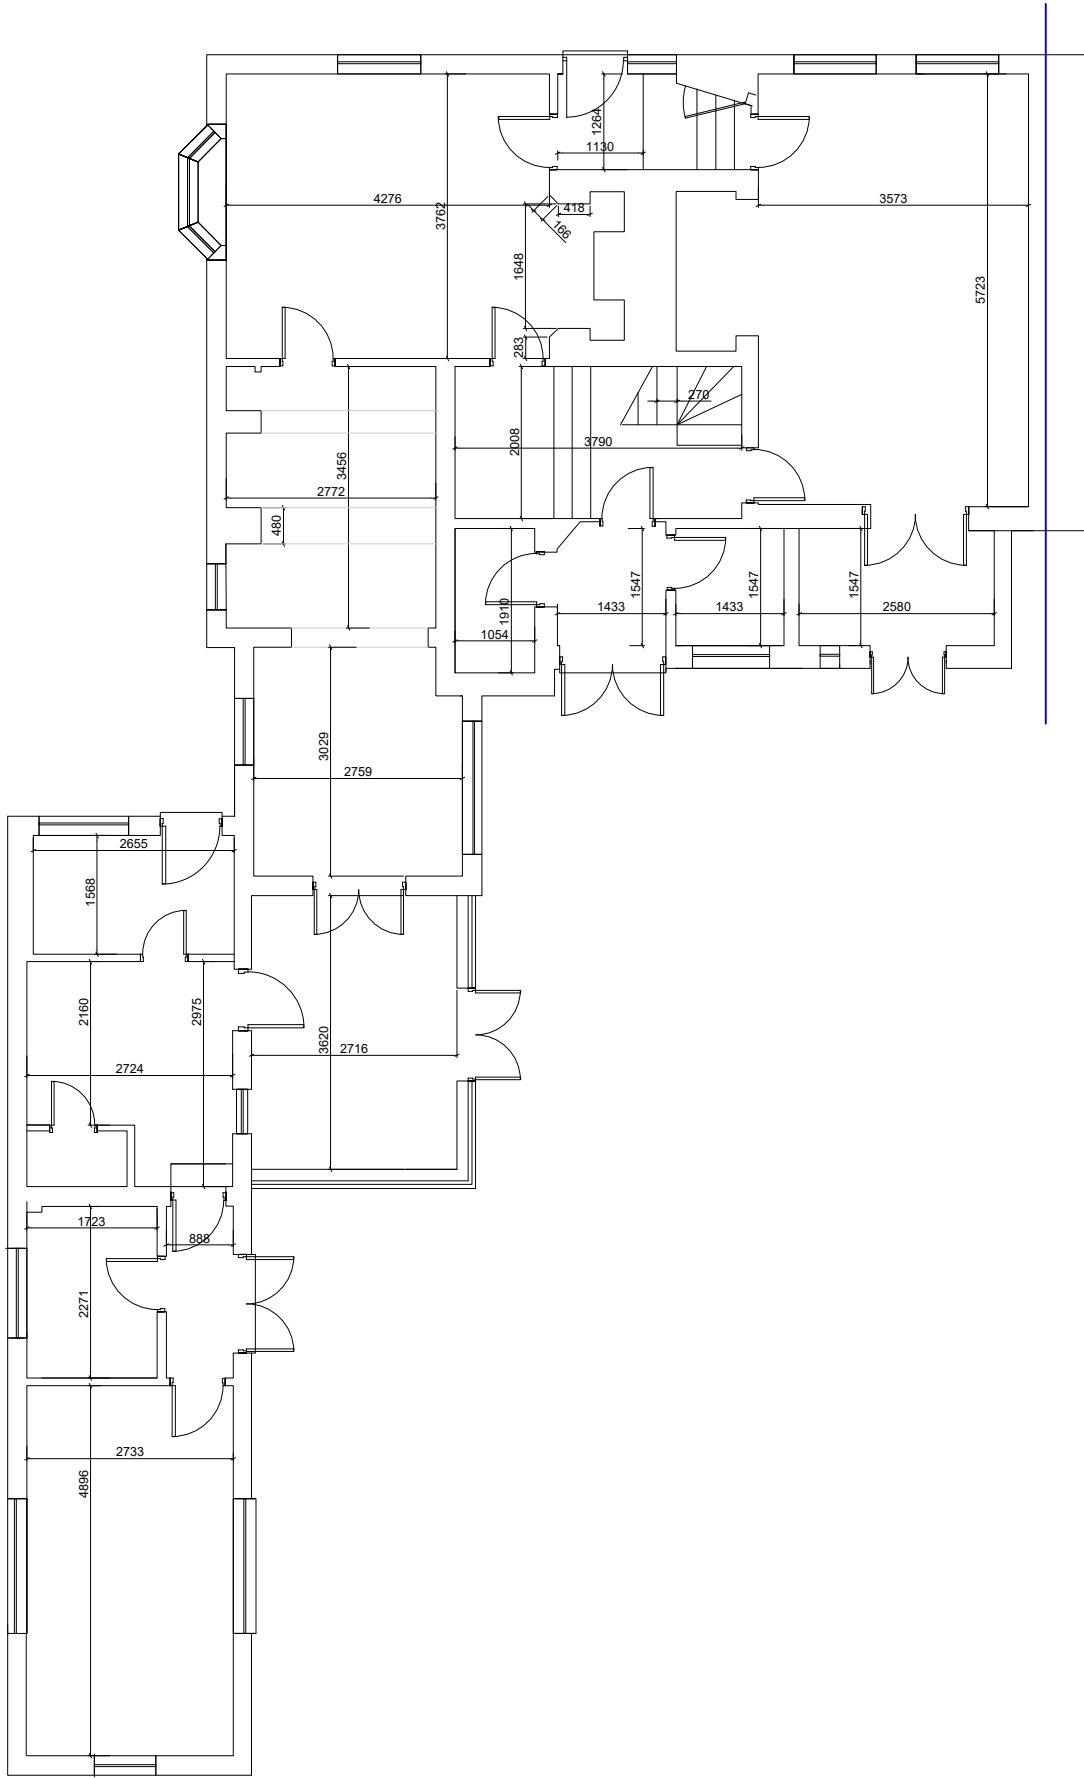


EXISTING GROUND FLOOR PLAN  
1:100 @A3



REAR ELEVATION  
1:200 @A3



SIDE ELEVATION  
1:200 @A3

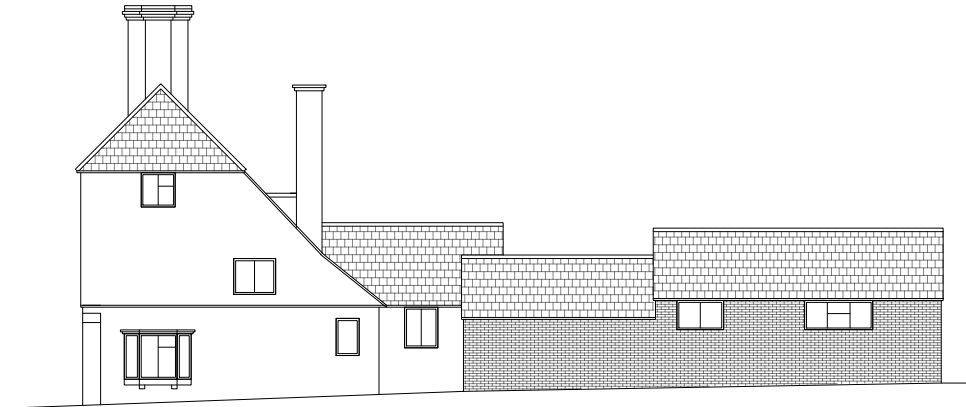

SIDE ELEVATION  
1:200 @A3

SKETCH  
DRAWING

- NOTES:
- ~ Copyright of this drawing remains the property of Buchan Rum Architects Limited and should not be reproduced in full or parts or re-issued without written permission from Buchan Rum Architects
  - ~ These drawings must be read in conjunction with the structural engineers drawings & details, and with all other consultants, sub-contractor and specialist's drawings & details.
  - ~ All dimensions are in millimetres, unless stated otherwise.
  - ~ All goods materials workmanship to conform with current building regulations BSS and COP's.
  - ~ All dimensions must be checked on site, and any discrepancies verified with the architect.
  - ~ Do not scale from the drawing
  - ~ Any discrepancies between the drawings, details and specification must be reported to the architect immediately before work is put in hand.
  - ~ All works to be carried out in full accordance with current Building Regulations, British Standards and all Health & Safety Regulations
  - ~ If in doubt please ask.

| rev. | date | comment |
|------|------|---------|
|------|------|---------|

amendments  
Client

Site address  
Maltmans South  
High Street  
Cuckfield  
West Sussex

Job Title  
Internal refurbishment

Existing Plans and Elevations

BUCHAN RUM

9 SAVILL ROAD  
LINDFIELD  
WEST SUSSEX RH162NY

E : info@buchanrumarchitecture.co.uk

| Scale | Size |
|-------|------|
| 1:200 | A3   |

| Drn By |
|--------|
| BR     |

| Drawing number. | Rev. |
|-----------------|------|
| 25_108_PL_107   | 00   |