



NOTE:
The contractor must check all dimensions and levels before work starts.
Do not scale the drawing. All dimensions are given in millimetres.
This drawing shall be read with the following notes in conjunction with all structural and other drawings.
The drawing shall be read with the following notes in conjunction with all structural and other drawings.
The contractor is to comply with all current British Standards and Building Regulations and any other requirements relating to these drawings.

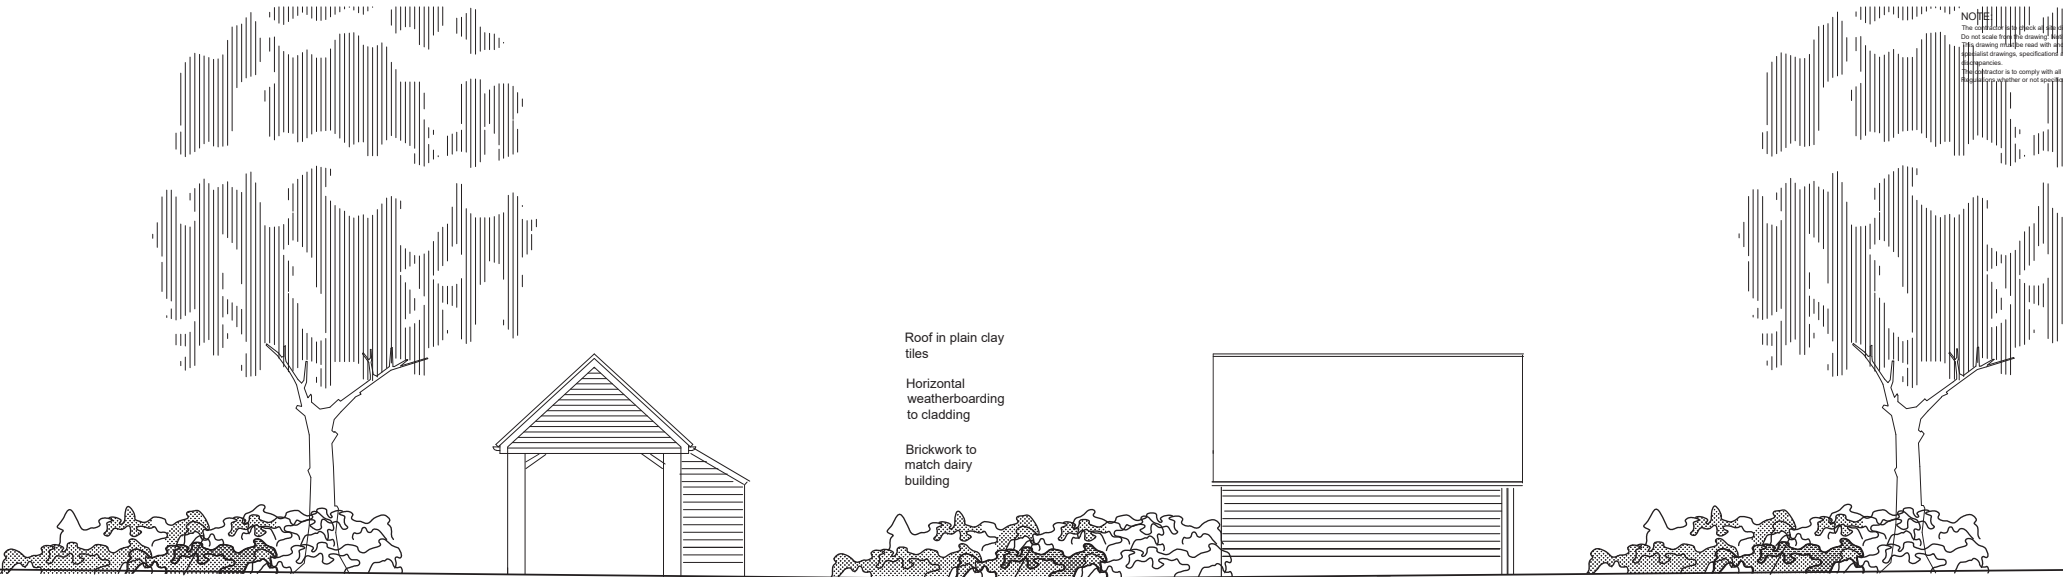


East Elevation


North Elevation

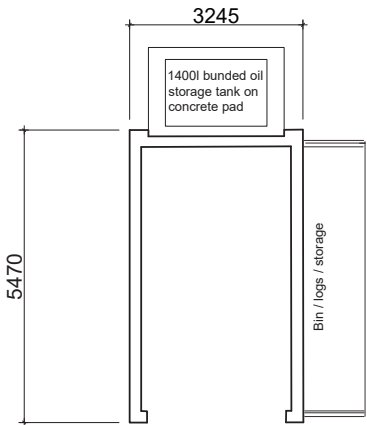

Floor Plan

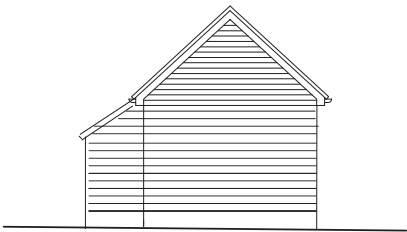

West Elevation

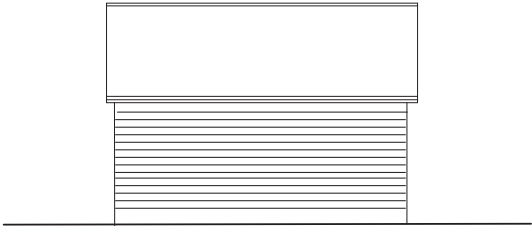

South Elevation



Date: March 2025
The Old Dairy Great Thorndean Farm Slough Green Lane Warninglid. RH17 5SL.
Drawing Title Conversion of Existing Barn: Associated Detached Open Car Port - amend materials