




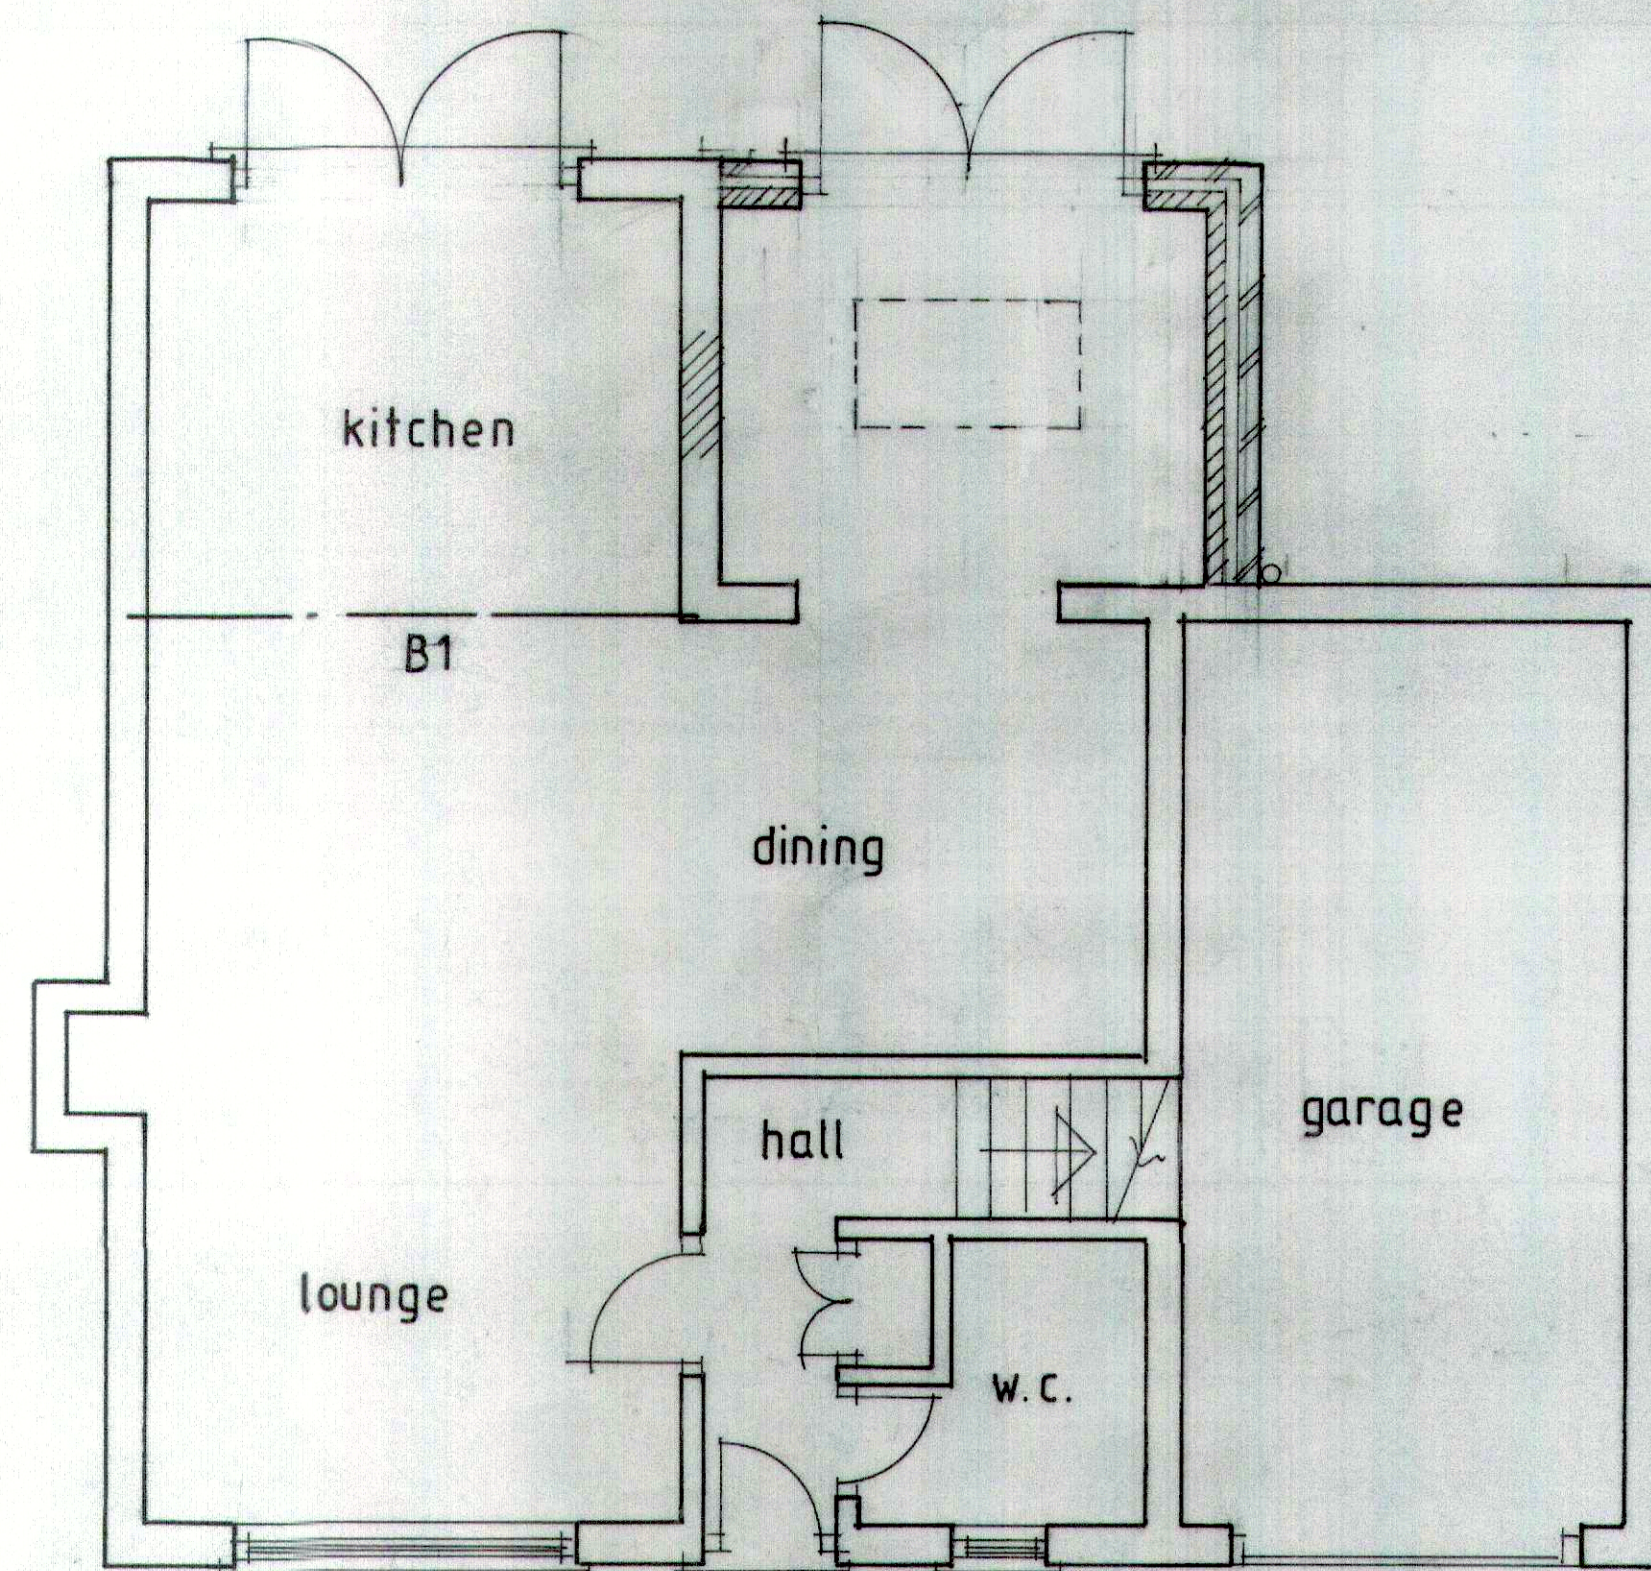


GROUND FLOOR
PROPOSED
1:50

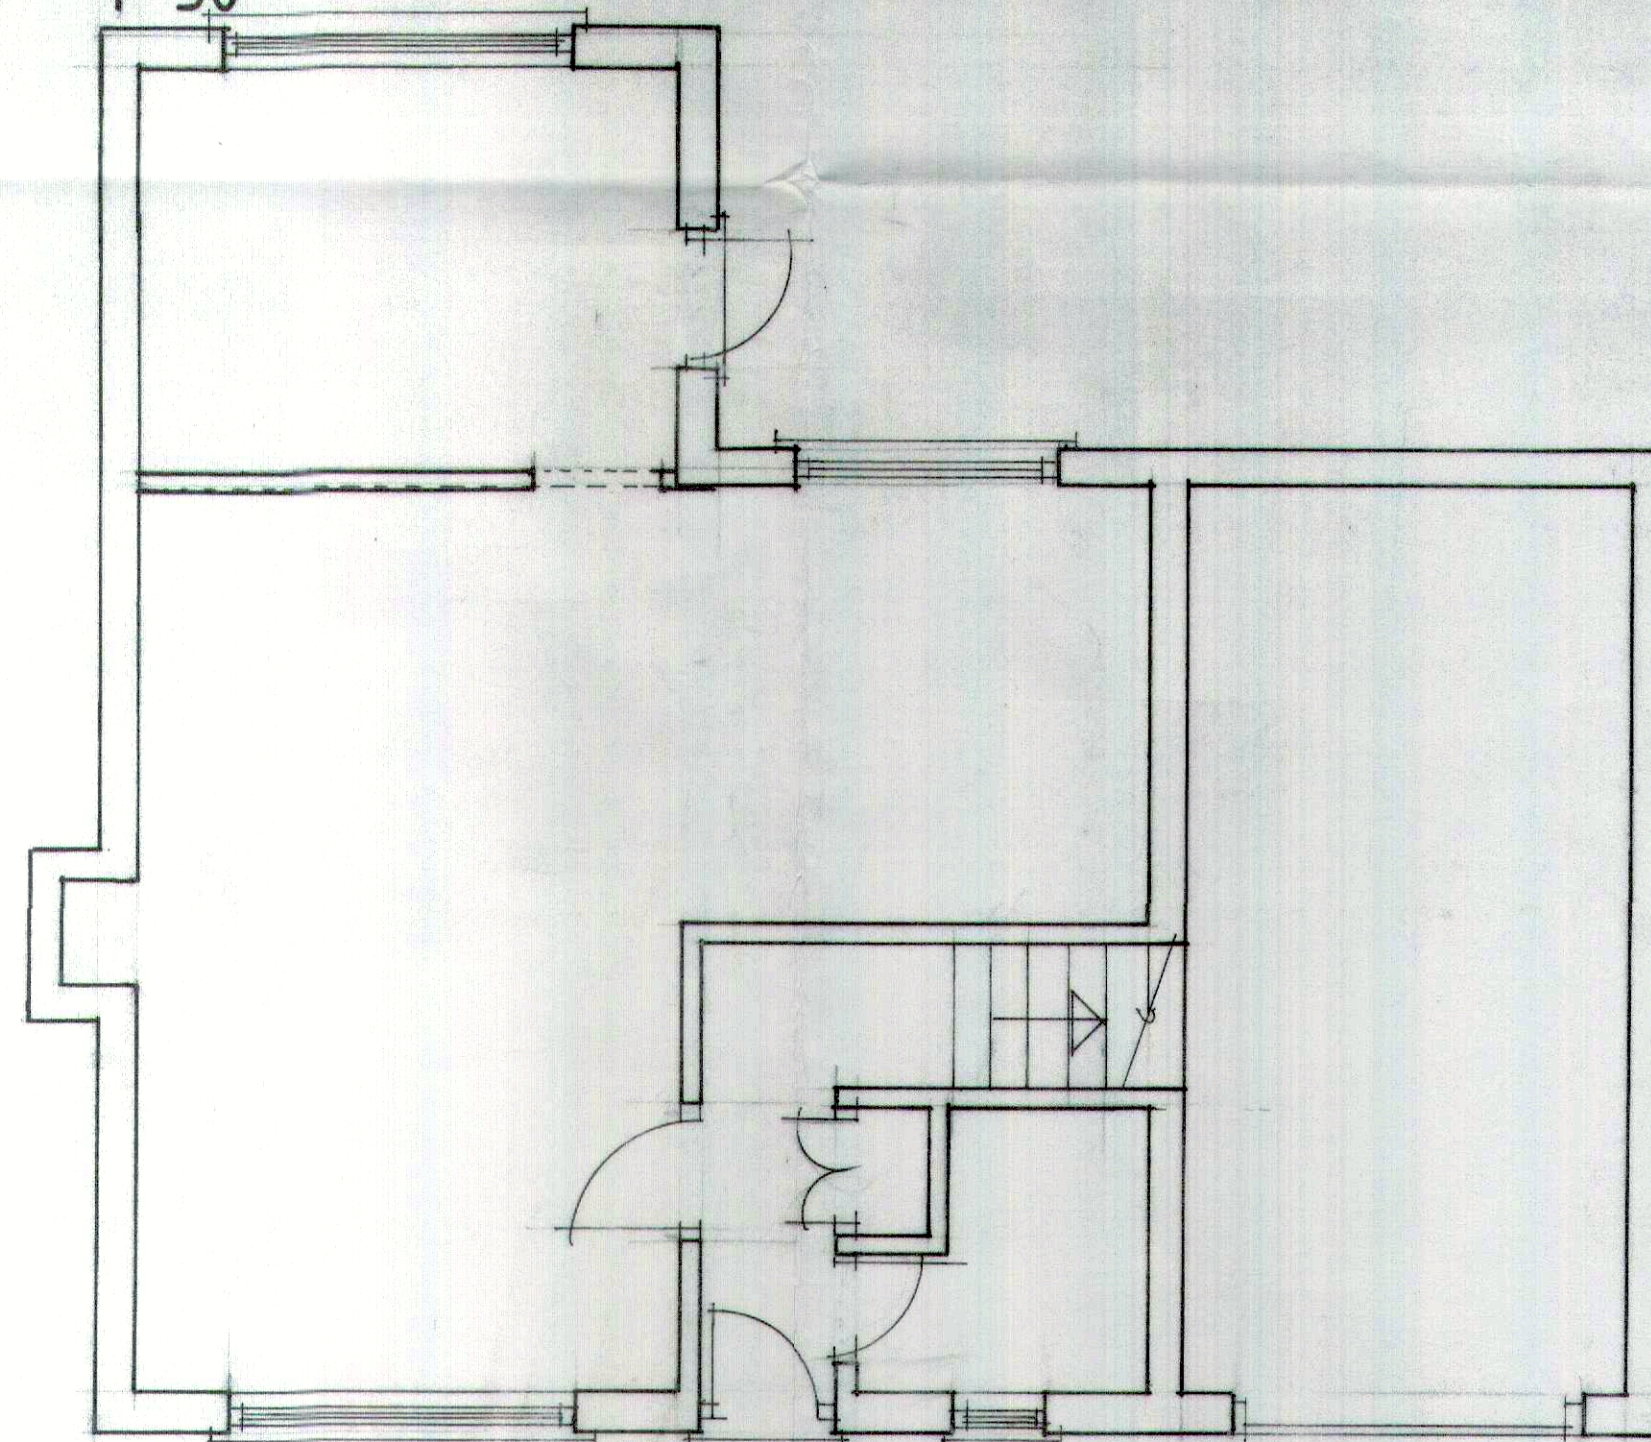



GROUND FLOOR
EXISTING
1:50

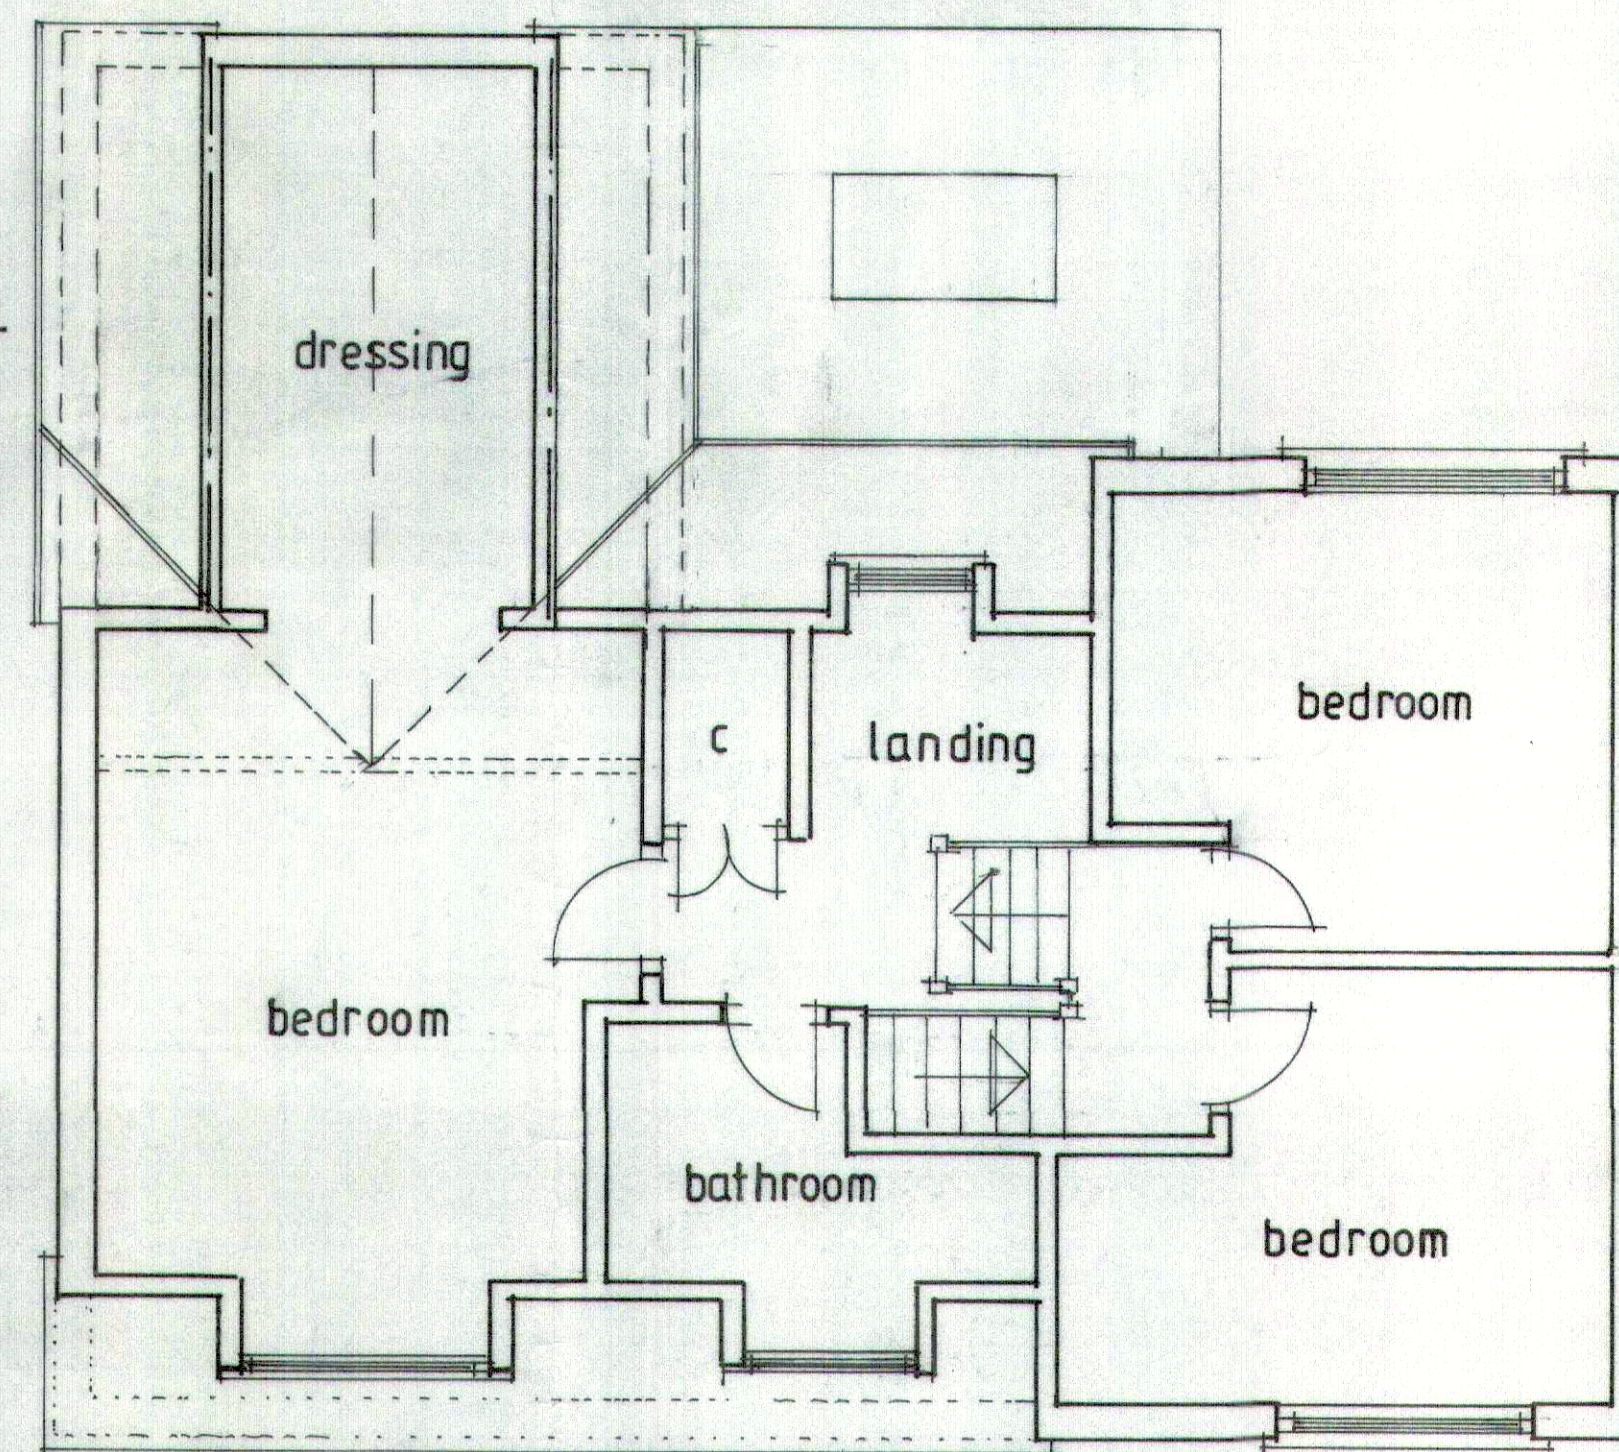


FIRST FLOOR
PROPOSED
1:50

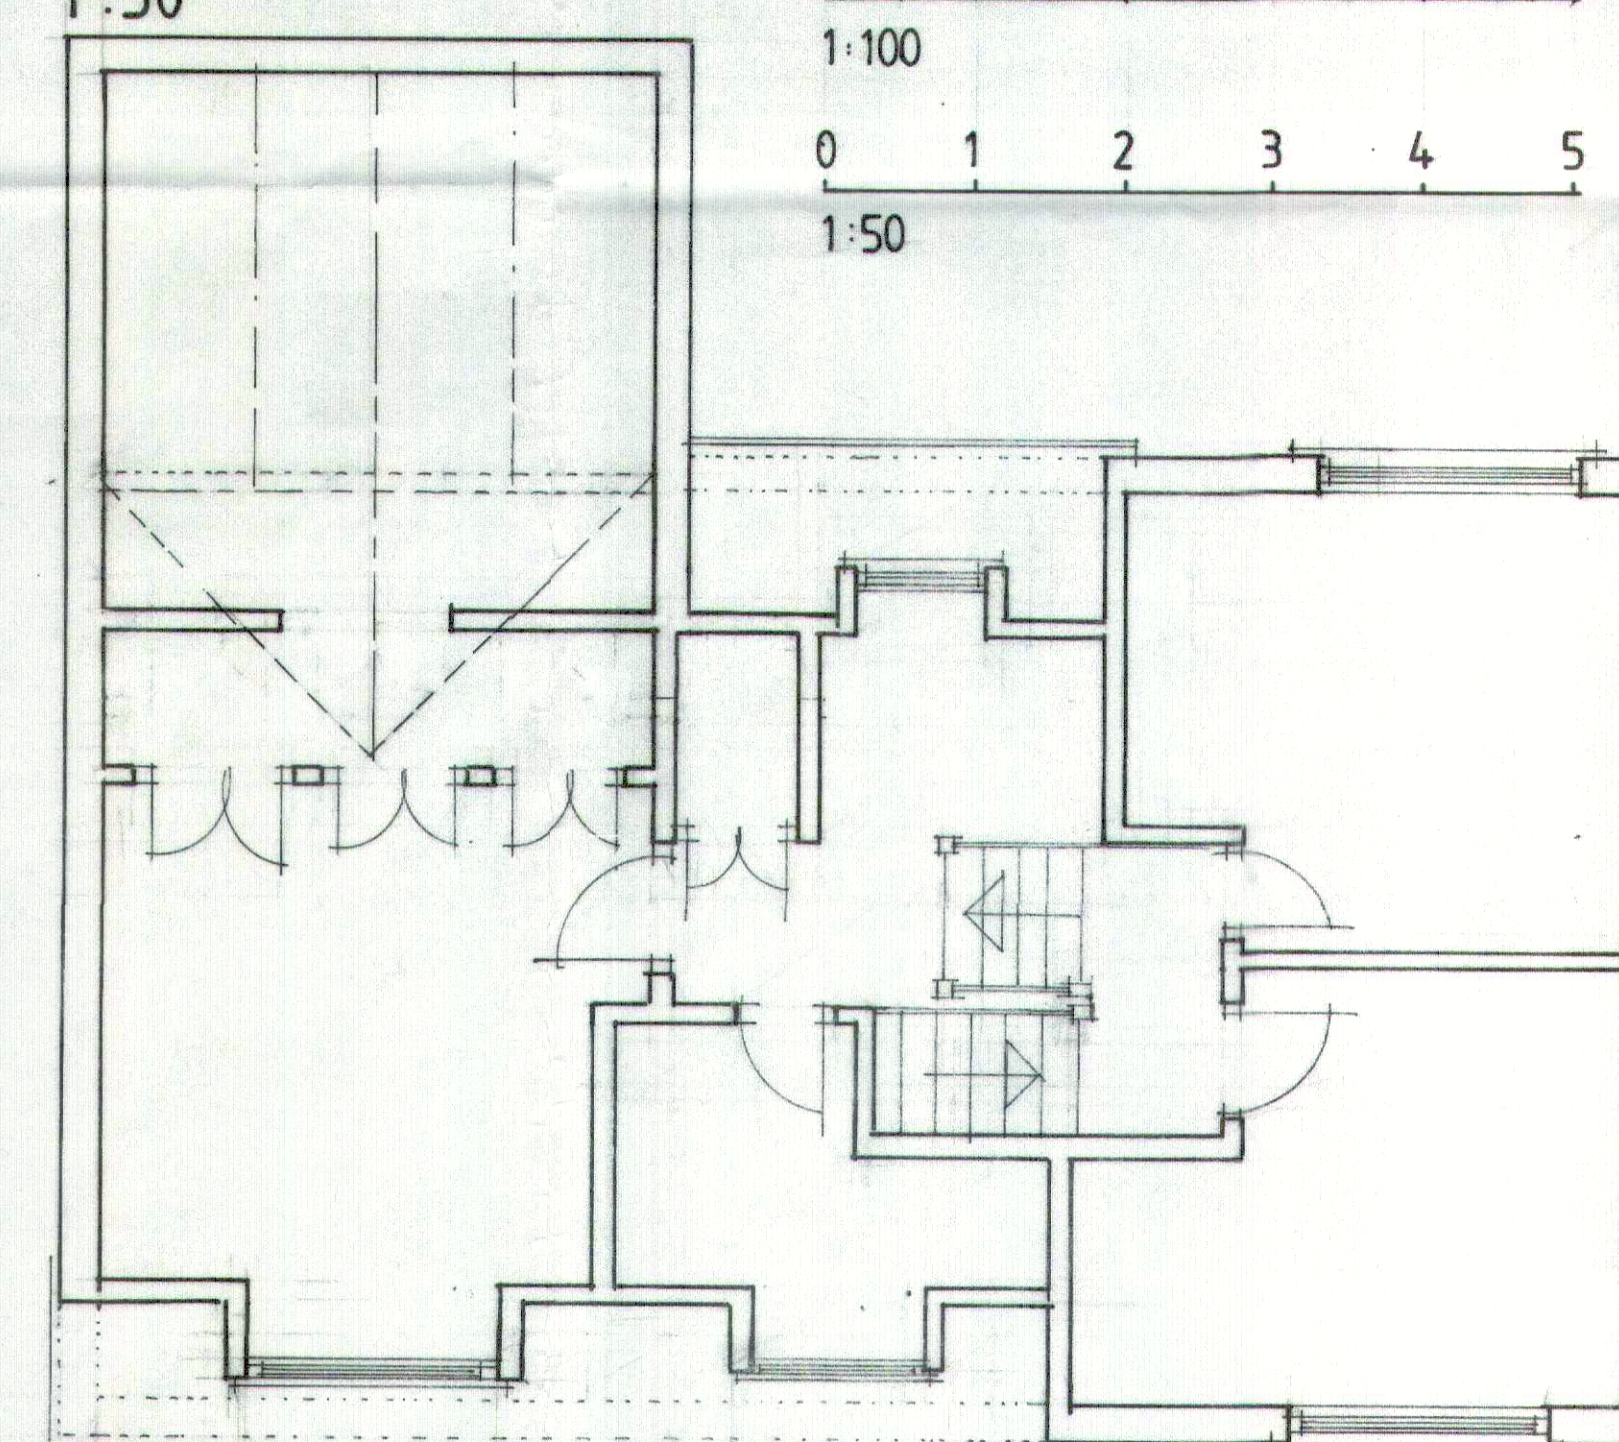


FIRST FLOOR
EXISTING
1:50

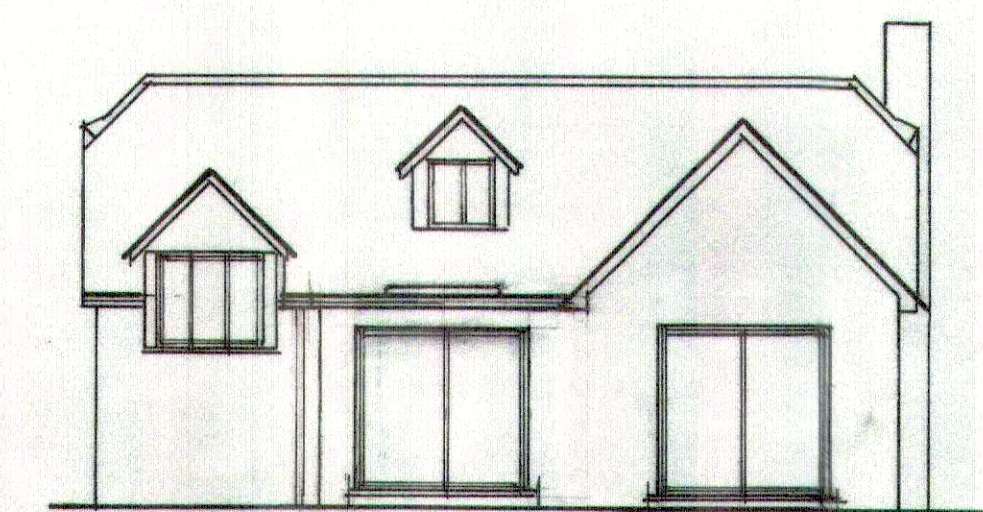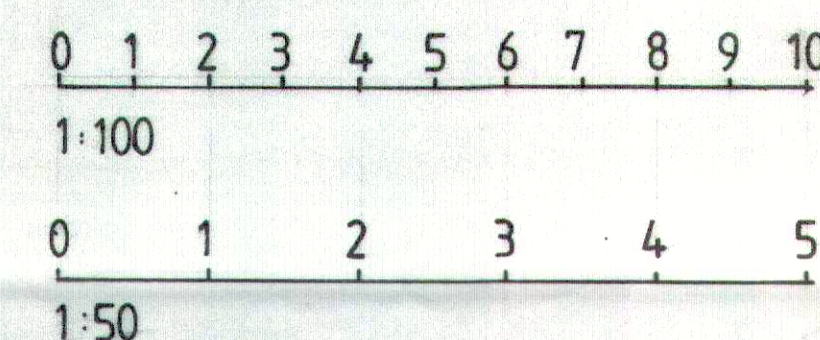


REAR ELEVATION
PROPOSED
1:100

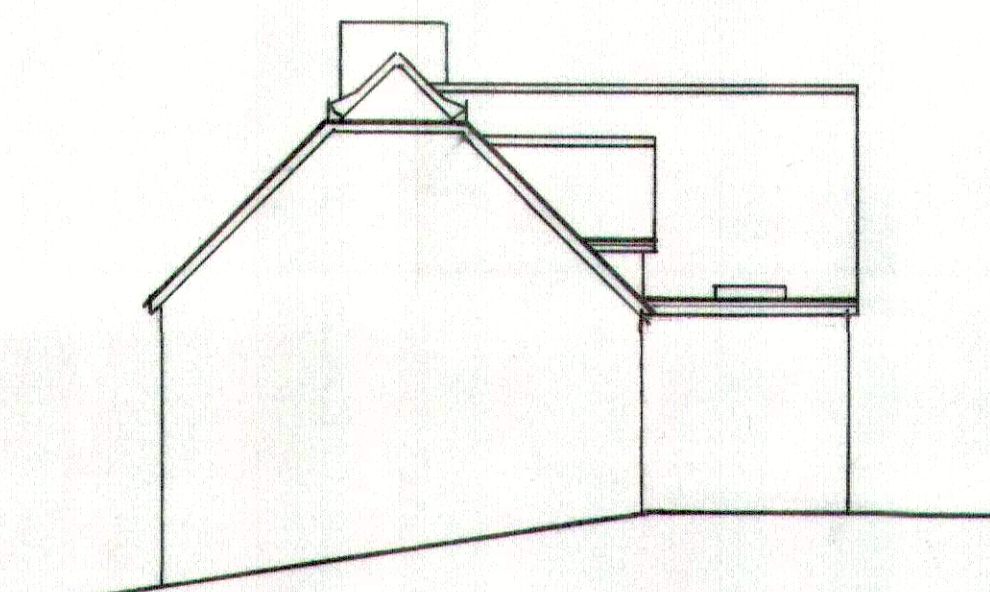

SIDE ELEVATION
PROPOSED
1:100

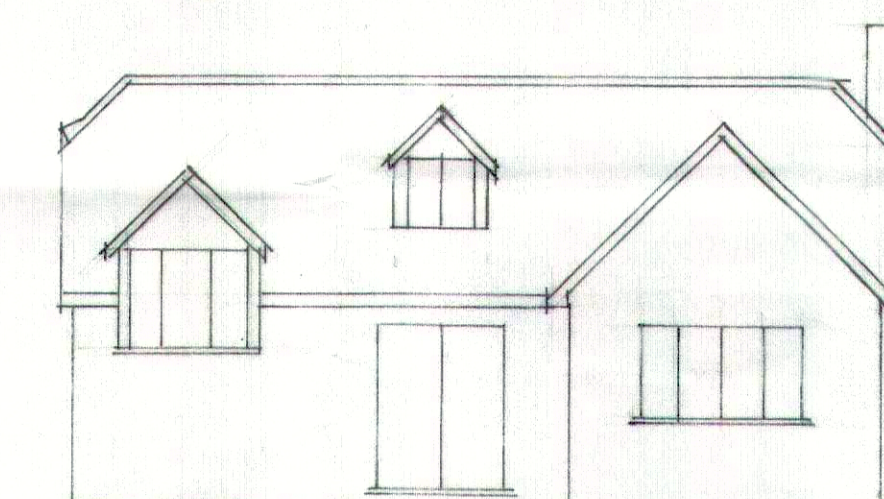

REAR ELEVATION
EXISTING
1:100

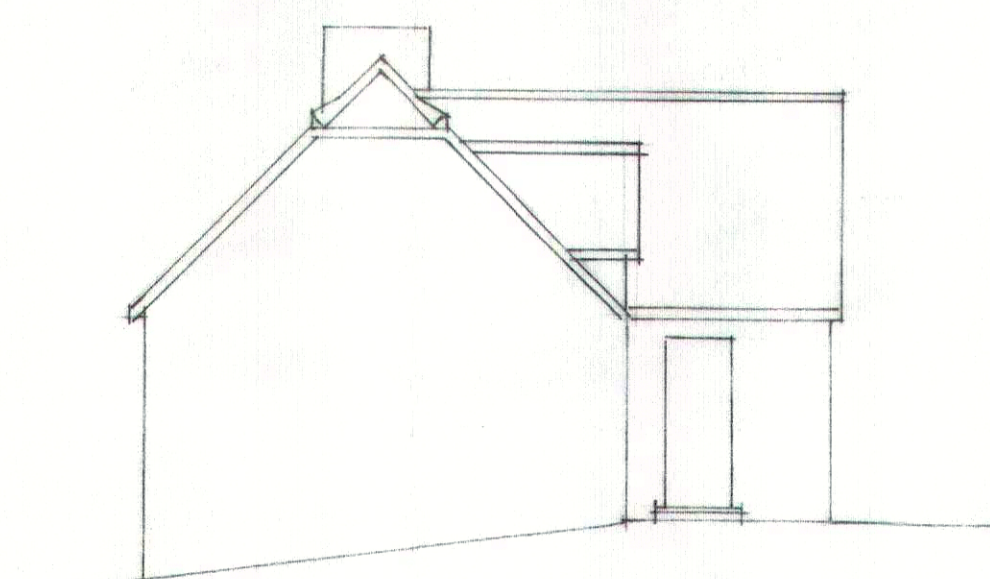

SIDE ELEVATION
EXISTING
1:100

NOTES

ROBERT ELLIS

Mob 07778 402635

MR & MRS HODGE

BAKEWELL
LION LANE
TURNERS HILL
WEST SUSSEX
RH10 4NU

PROPOSED EXTENSION

MID SUSSEX DC
06 NOV 2025

Scale 1:100 50 @ A1

Date AUG 25 Drawn R.E.

4453/01