



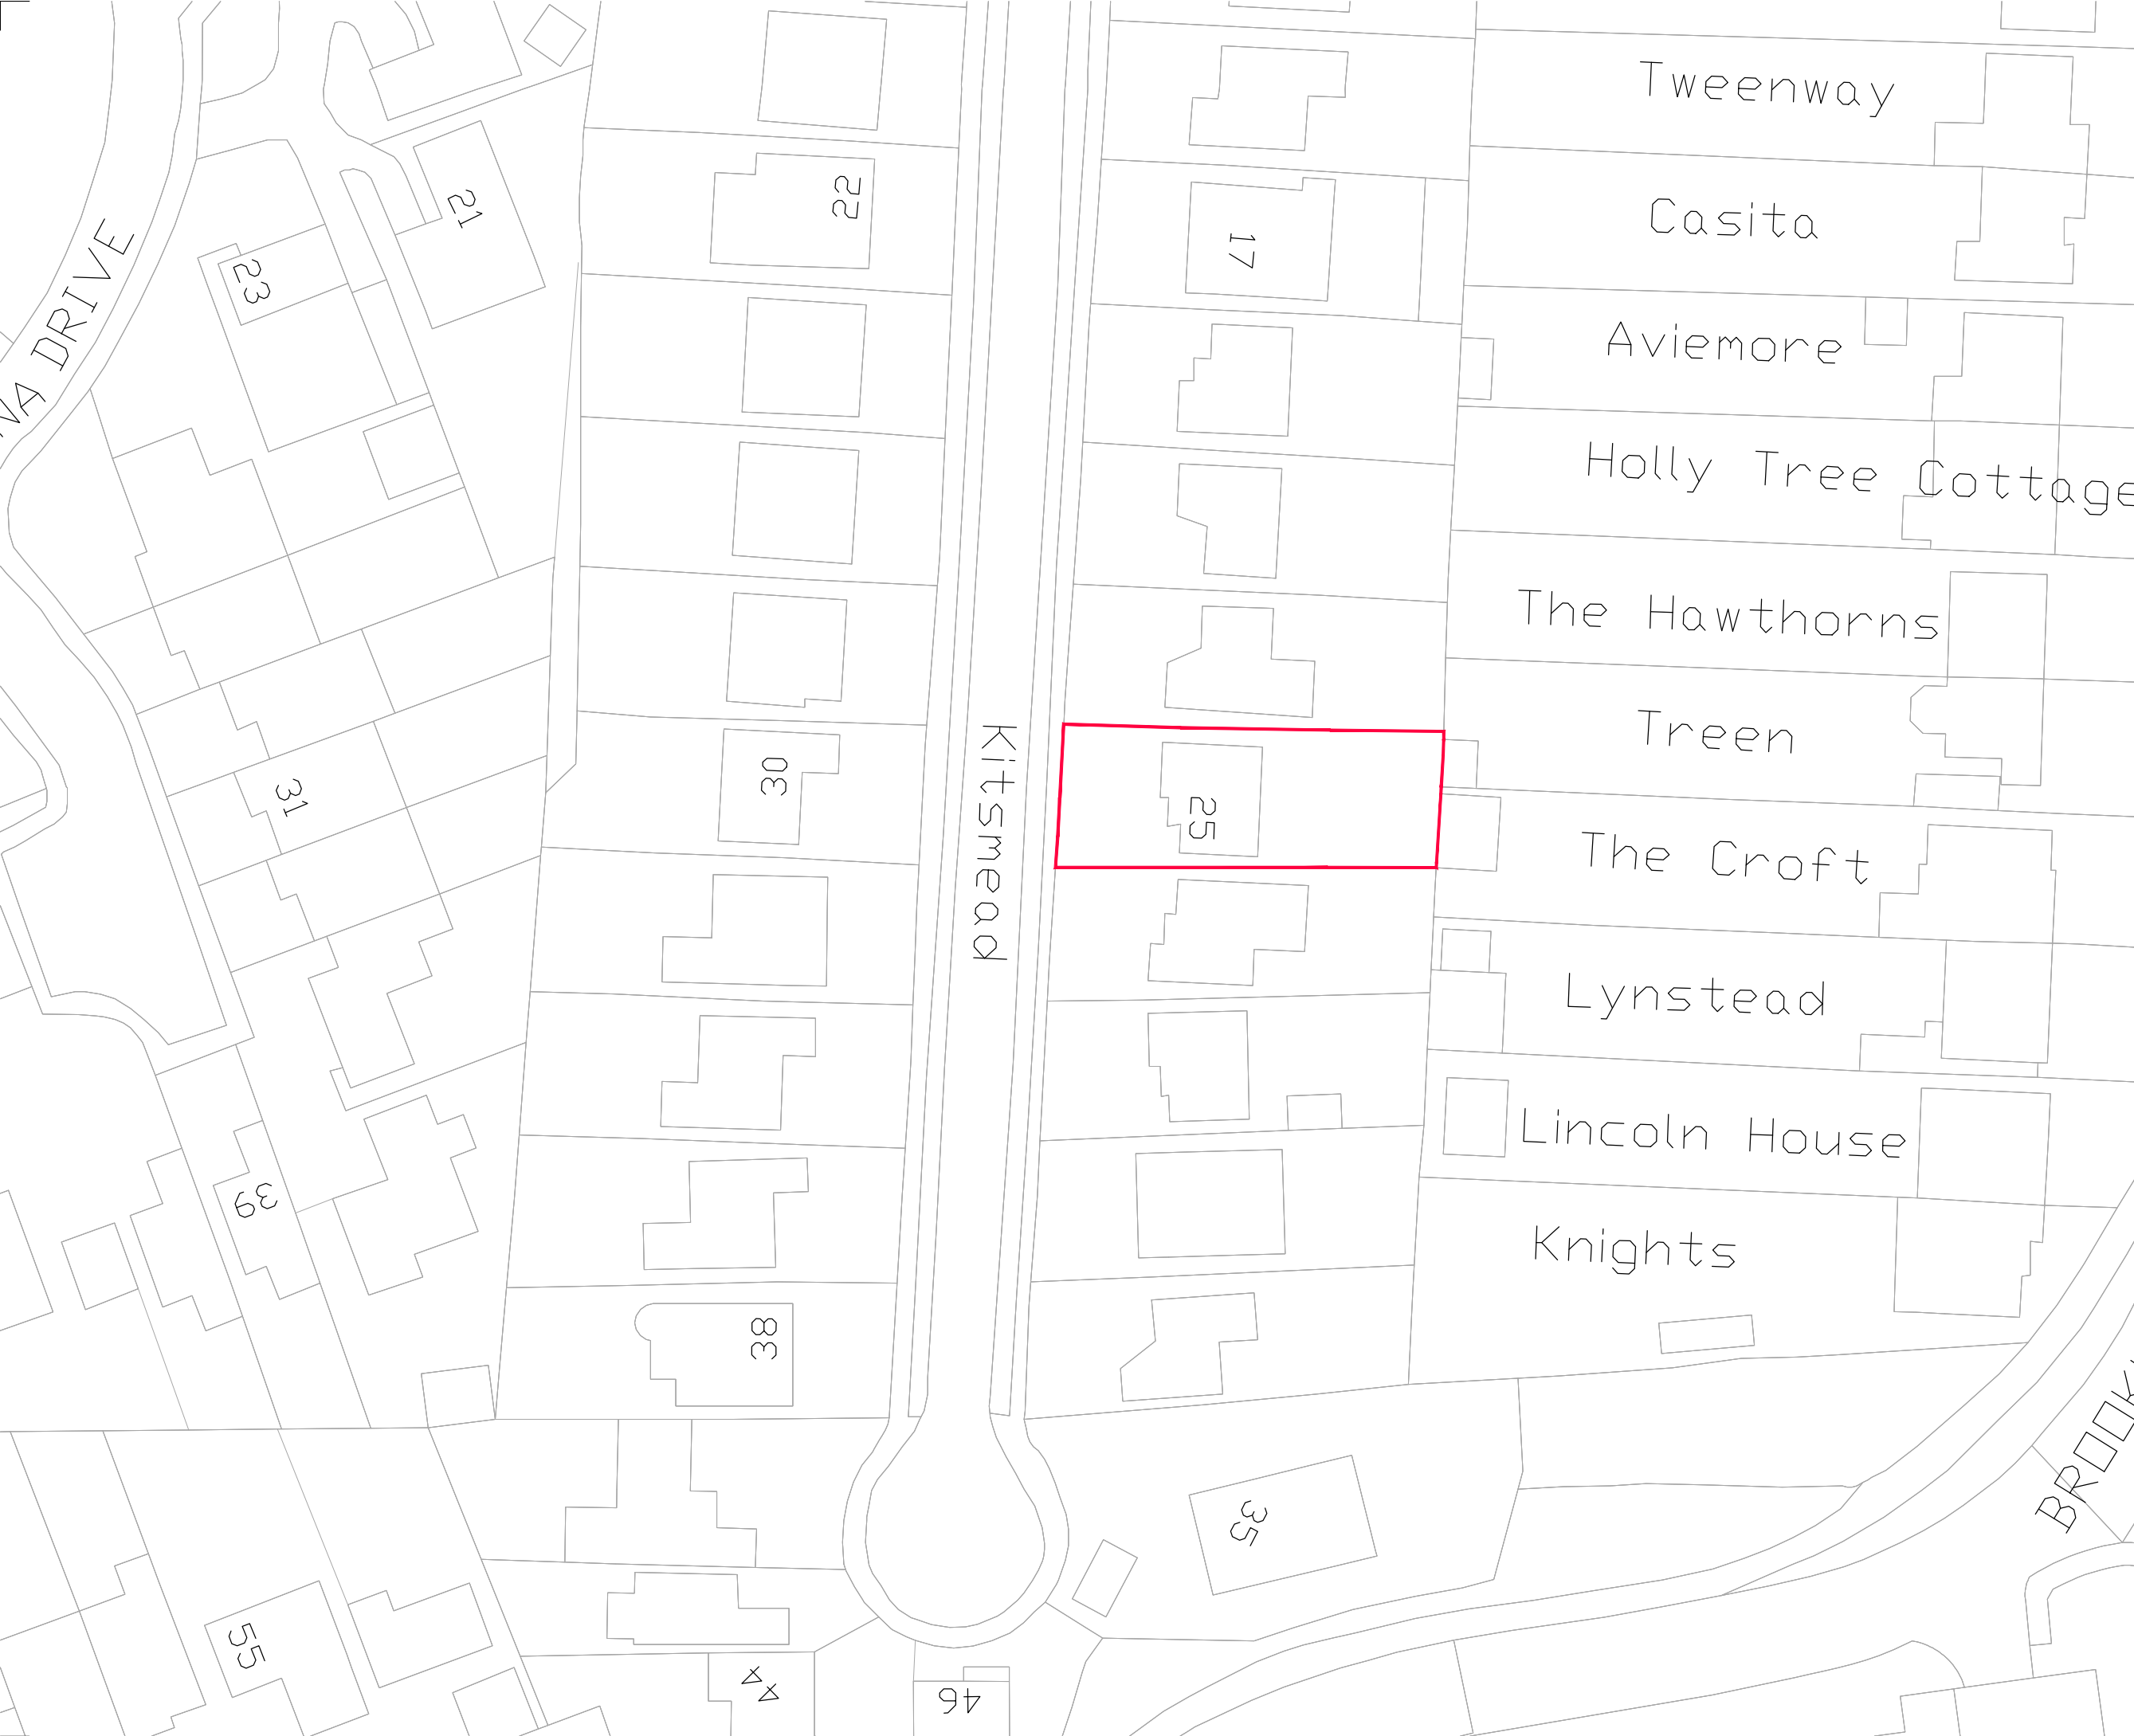

IMPORTANT NOTE TO THE CONTRACTOR:
ALL DIMENSIONS AND LEVELS SHOWN ON THIS DRAWING ARE TO BE CHECKED BY THE CONTRACTOR(S) AND ANY DISCREPANCIES MUST BE REPORTED TO ONE FIVE LTD PRIOR TO THE COMMENCEMENT OF ANY WORK ON SITE.
ALL WORKS SHALL CONFORM TO THE CURRENT EDITION OF THE BUILDING REGULATIONS AND OTHER STATUTORY REQUIREMENTS.
DIMENSIONS ARE INDICATED IN MILLIMETRES.
COPYRIGHT OF THIS DRAWING BELONGS SOLELY TO ONE FIVE LTD

 

REVISIONS		DATE	REV
			
Graeme Agnew 15 Gibraltar Crescent, Epsom & Ewell KT19 9BS Phone: 07985201469 Email: getholdofraeme@hotmail.com			
PLANNING			
ISSUE STATUS			
CLIENT Mrs Leona Carlo			
PROJECT 25 Kitsmead Cophthorne RH10 3PN			
TITLE PROPOSED SITE PLAN UNCHANGED			
DRAWN GA		CHECKED SCALE 1:500 @ A3	DATE July 25
DRAWING No. 180725-PL-01		REV /	