



As Existing @ 1:100


0 1 2 3 4 5m

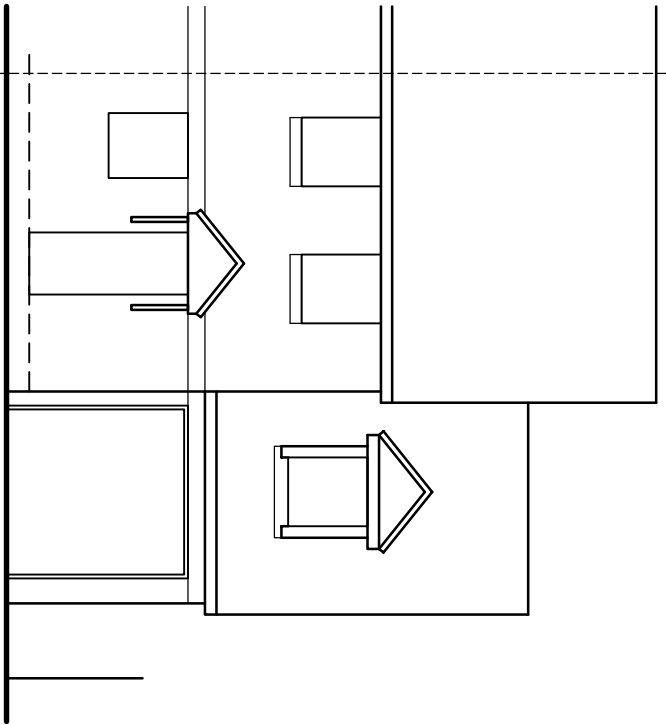


Front Elevation

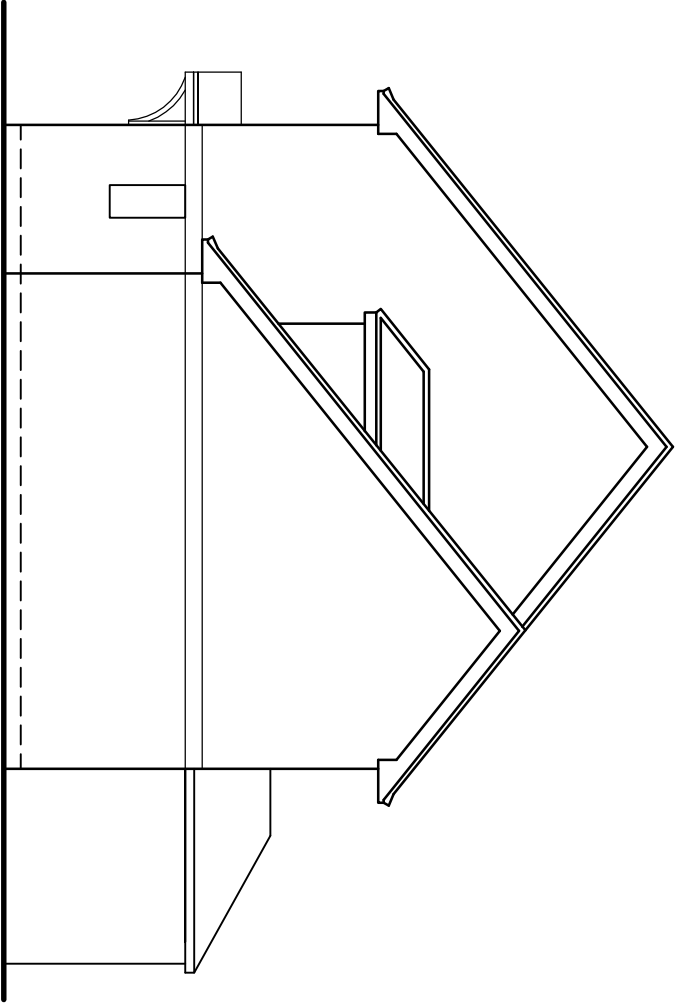


Side Elevation

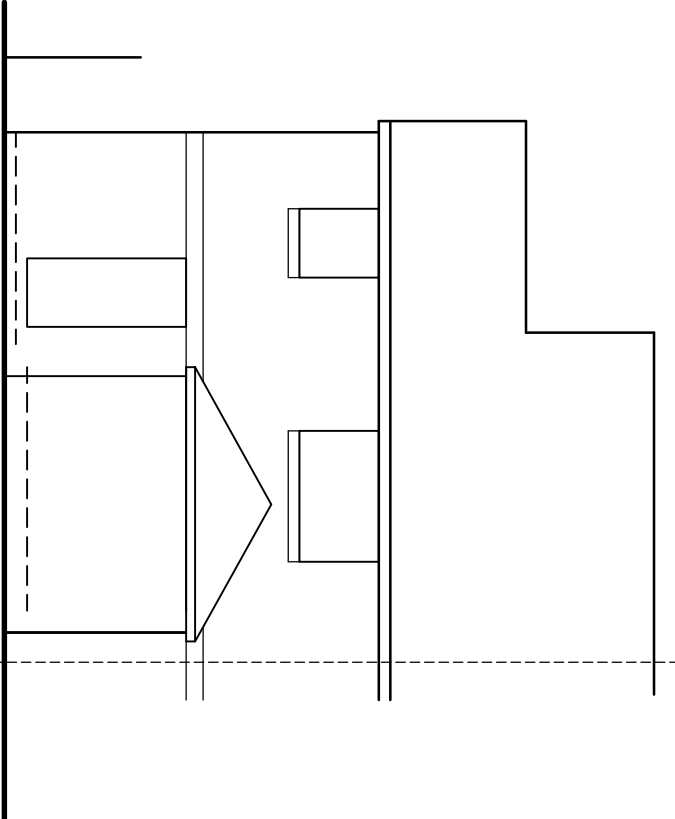


Rear Elevation

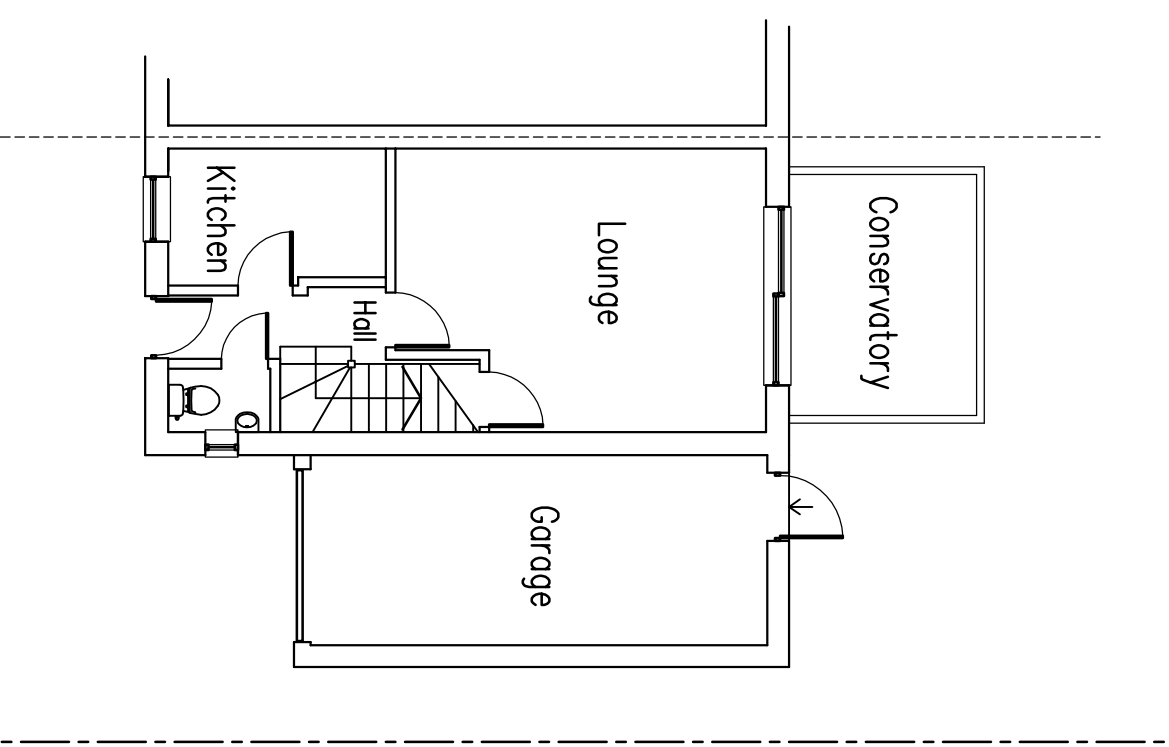

Ground Floor Plan

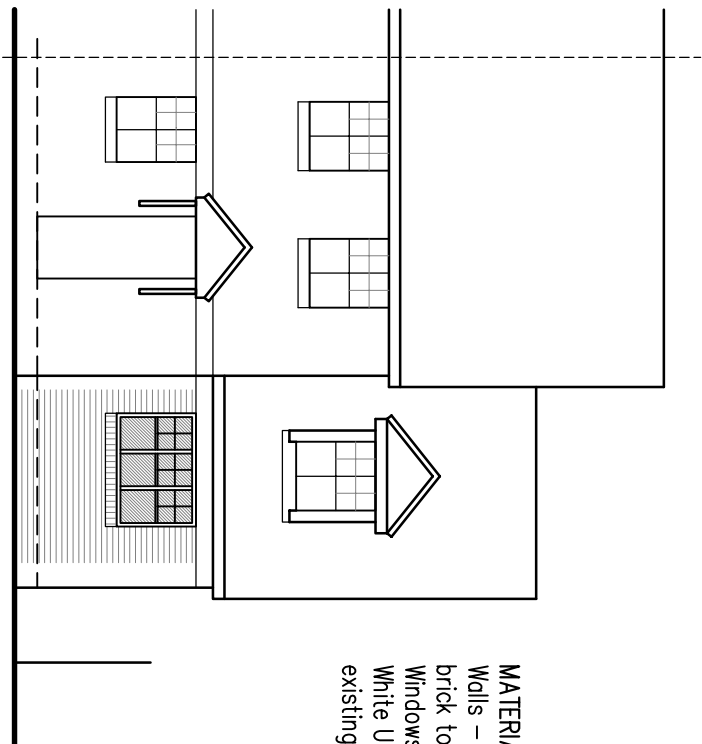


MATERIALS:
Walls – Red – multi
brick to match existing
Windows and doors –
White Upvc to match
existing

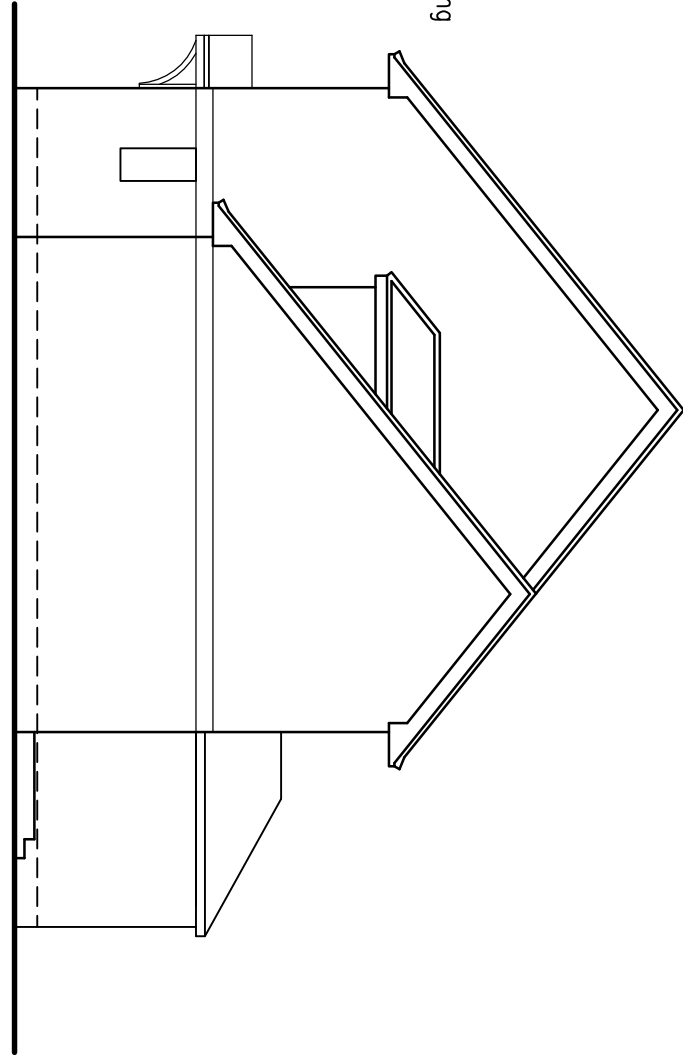


Front Elevation @ 1:100

Side Elevation @ 1:100

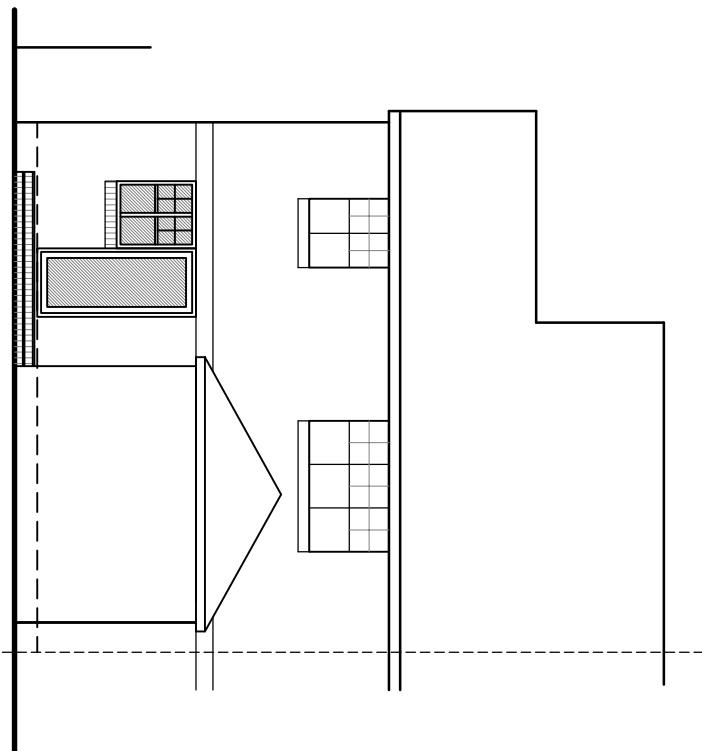


Rear Elevation @ 1:100

0 1 2 3 4 5m

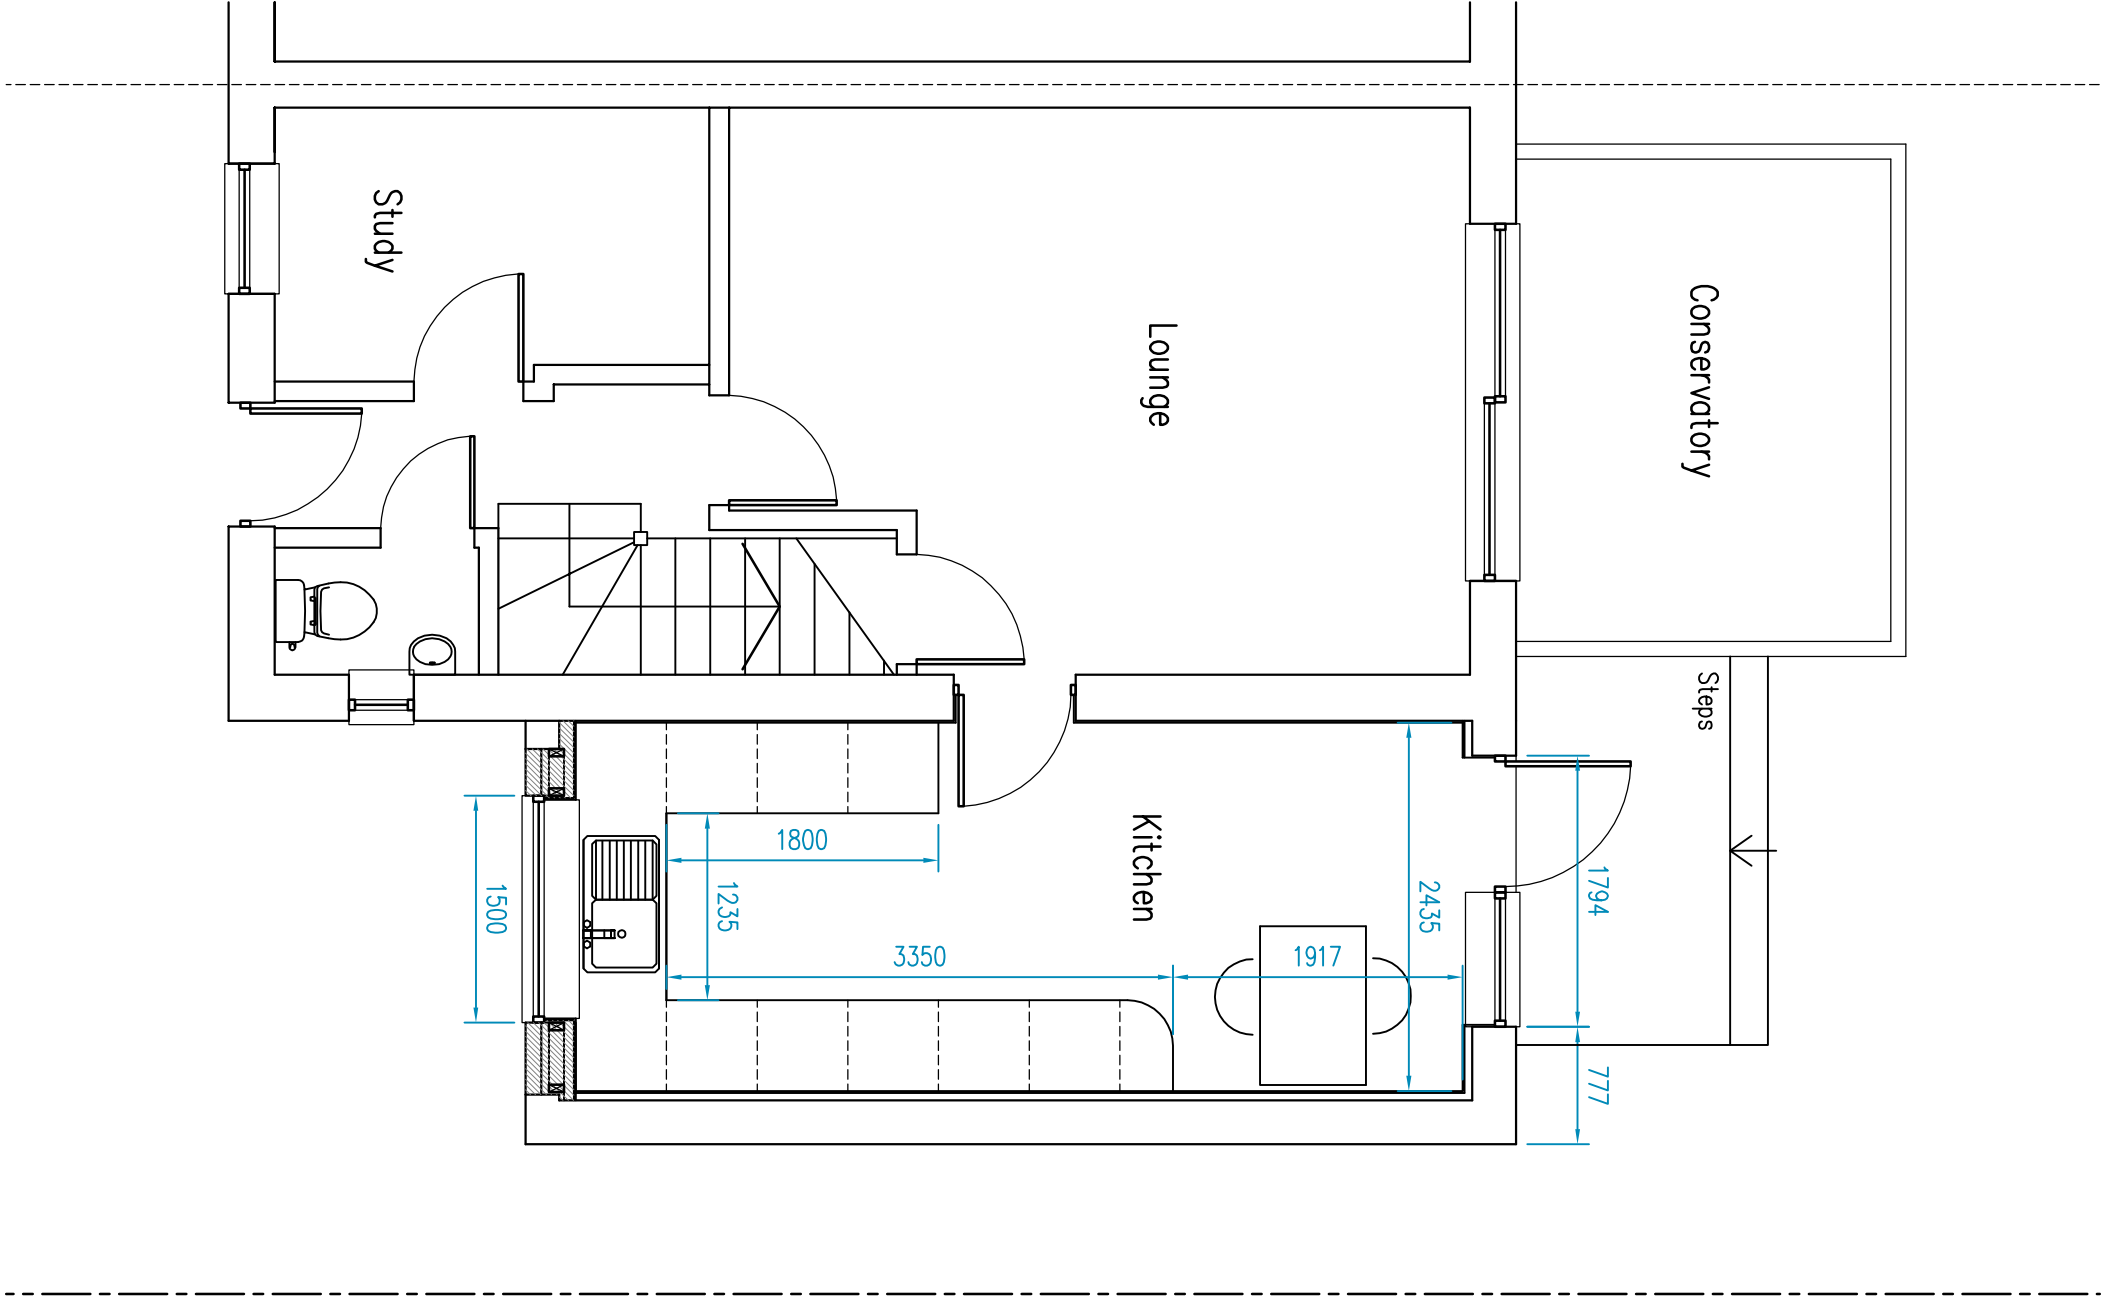


Ground Floor Plan @ 1:50

0 1 2 3 4 5m

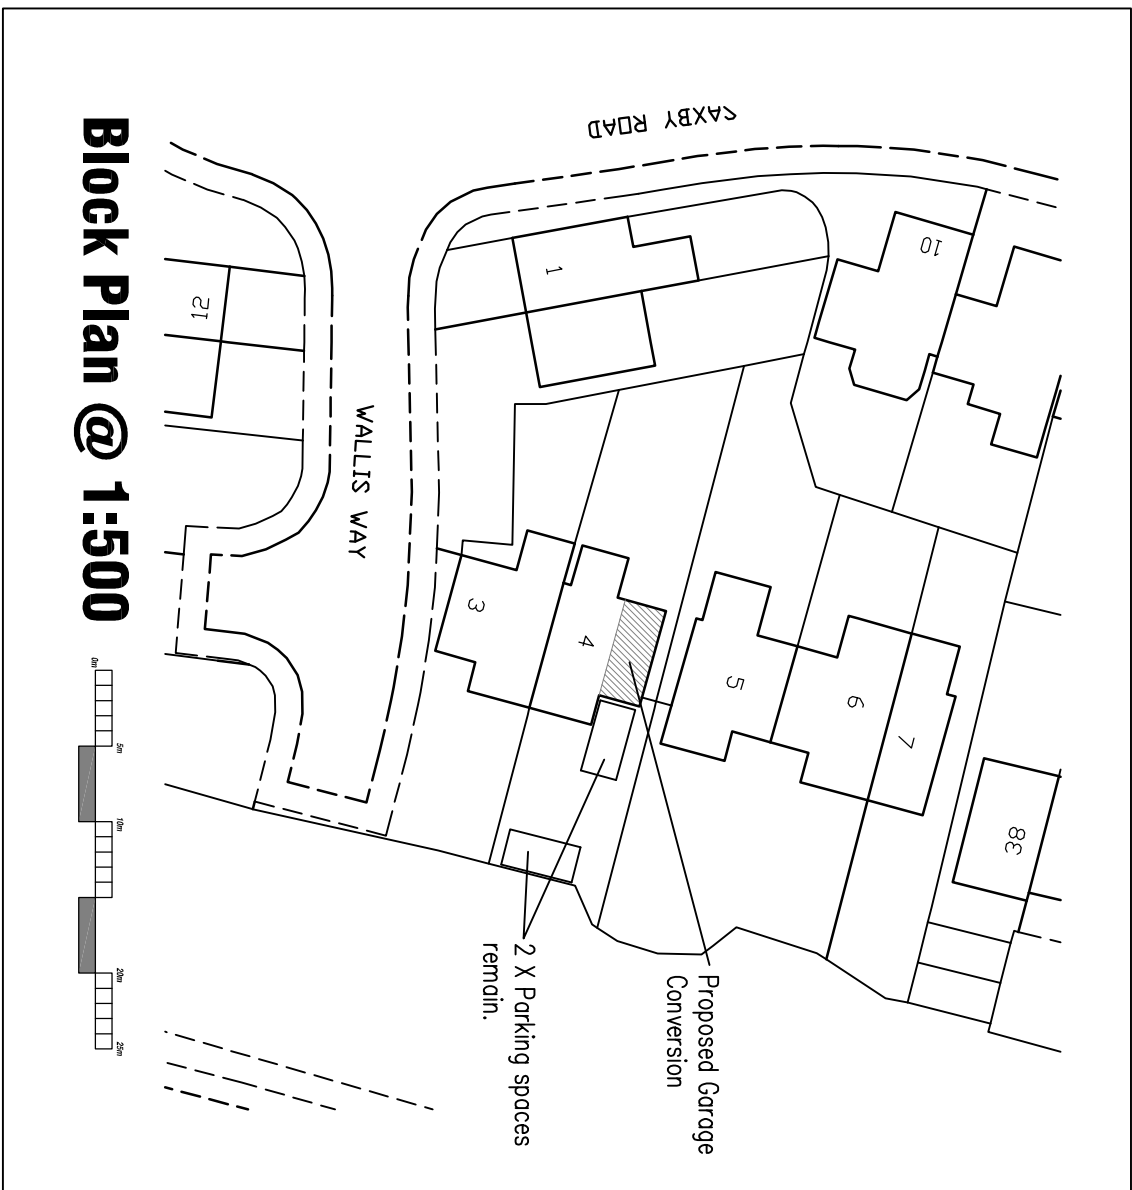

Block Plan @ 1:500

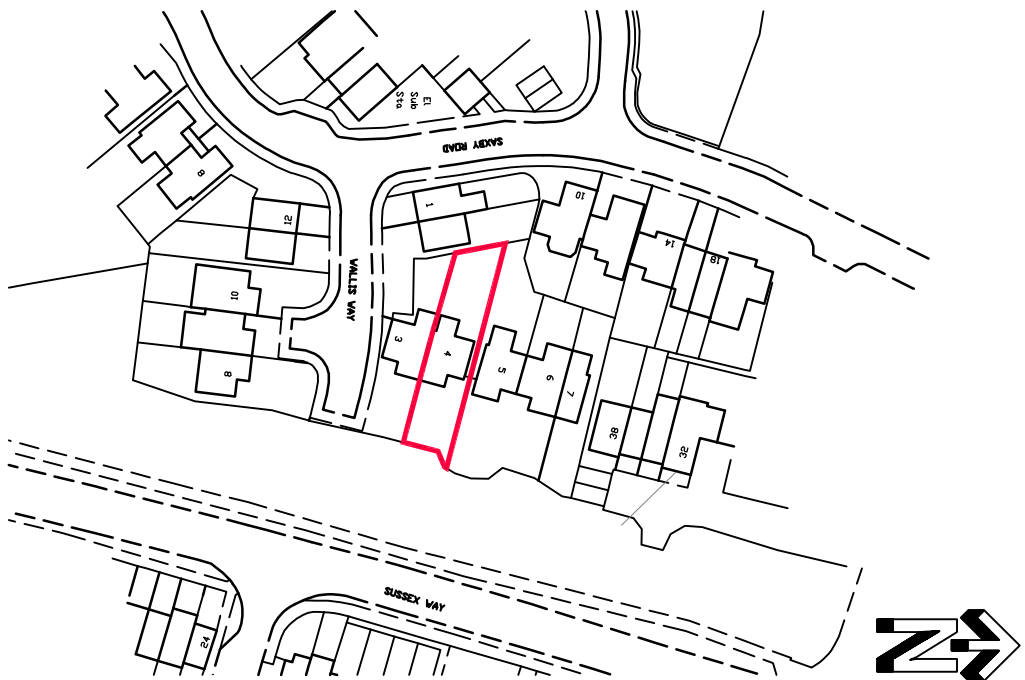

Location Plan @ 1:1250

Orthance Survey (c) Crown Copyright 2014. All rights reserved.
Licence number 100022432

0m 50m

no — xref's loaded in file:

1. CONTRACTOR IS RESPONSIBLE FOR ALL SETTING OUT AND MUST CHECK DIMENSIONS ON SITE BEFORE WORK IS PUT IN HAND
2. WRITTEN DIMENSIONS ONLY TO BE TAKEN FROM THIS DRAWING. THIS DRAWING IS NOT TO BE SCALED. ANY WORK ON THE DRAWING FOR PLANNING AND OTHER PURPOSES MUST BE APPROVED BY THE ARCHITECT. ANY UNAUTHORIZED MODIFICATION OF THIS DRAWING IS PROHIBITED. ANY SUSPECTED OMISSIONS OR DISCREPANCIES

REVISIONS	
A	Planning Issue
	Nov. 25

PROJECT	
Mr and Mrs Penfold	
4 Wallis way	
Burgess Hill, West Sussex	
RH15 8UJ	
www.jma-architects.co.uk	
JMA ARCHITECTS	
CHARTERED ARCHITECTS	
14a Brighton Road, Southgate	
Grawley, West Sussex, RH10 6AA	
Tel: 01293 439923 FAX: 01293 530160	
Proposed Garage Conversion	
Planning	
SCALE	AS SHOWN
DATE	Nov 25
DRAWN	JN
DRG. NO.	J1777-01
REV.	A