



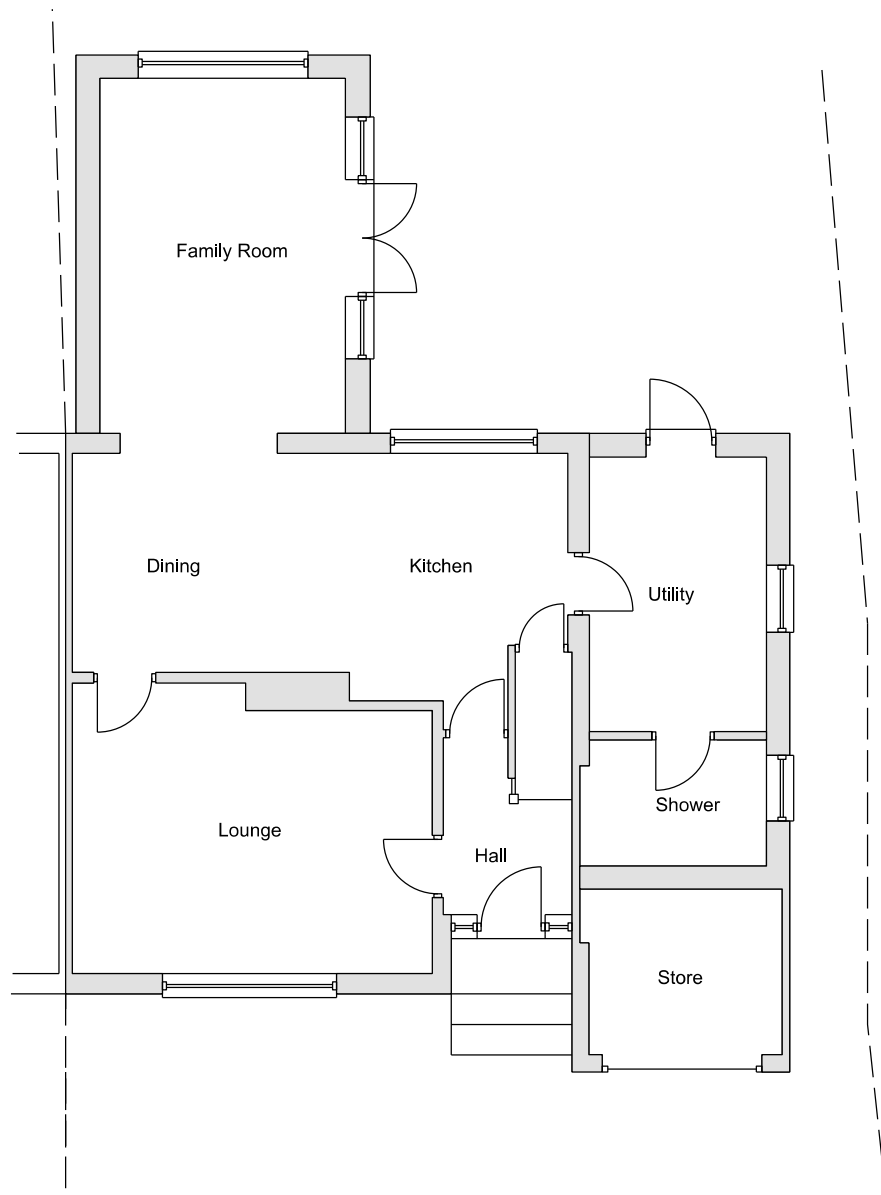


Existing Ground Floor
Scale 1:100

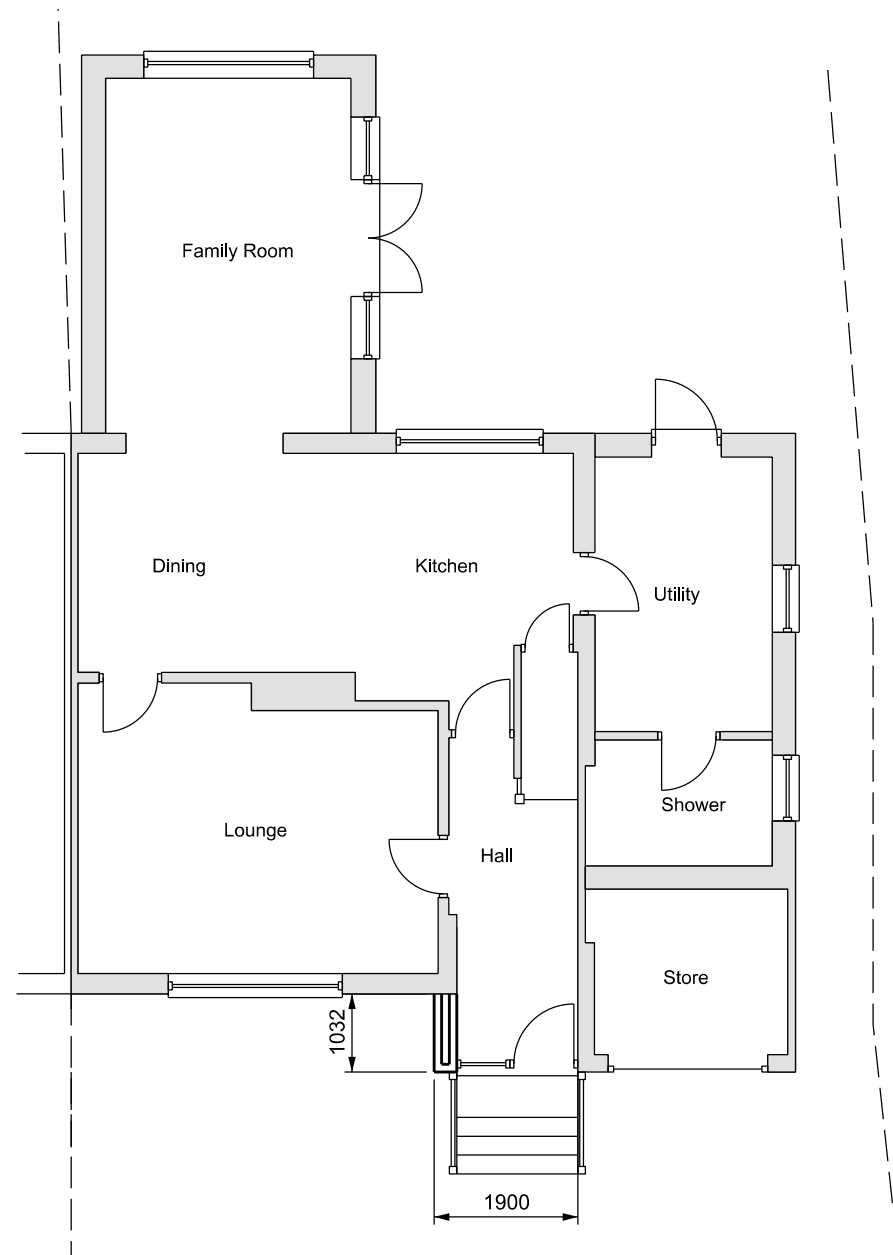

Proposed Ground Floor
Scale 1:100

Scale 1:100

 

Client Mr & Mrs Shelley	Title Proposed Porch to Front Elevation Exsiting & Proposed Plans	Drawn By	Size A3	Date 10/11/25
		Drawing Number JBD/RH19/1NB/051		Rev A