



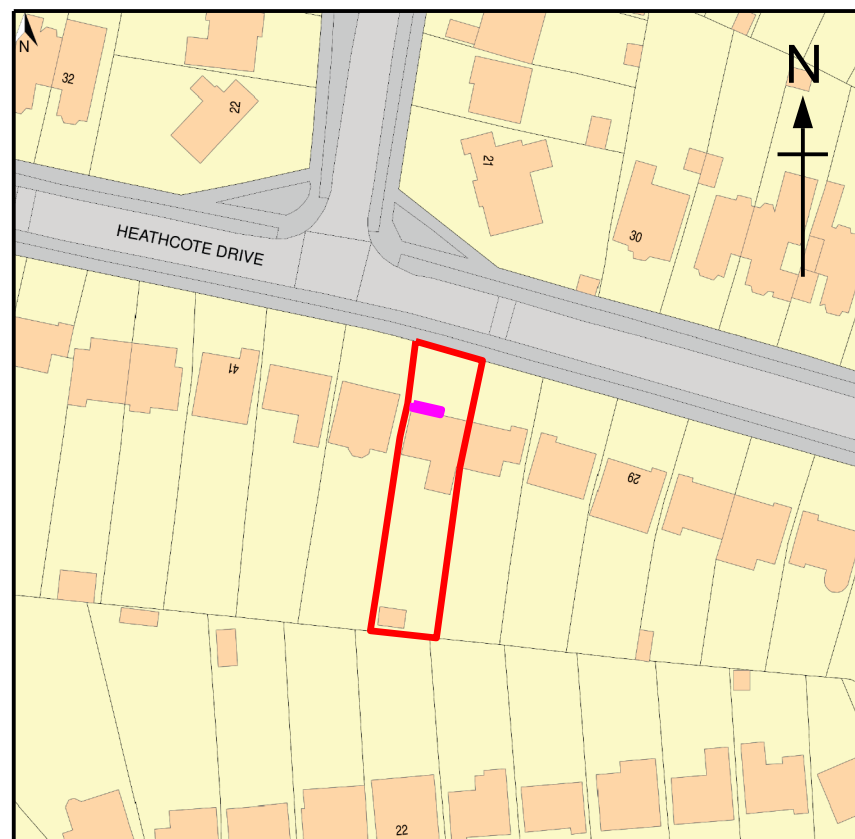

Location Plan
SCALE 1:1250

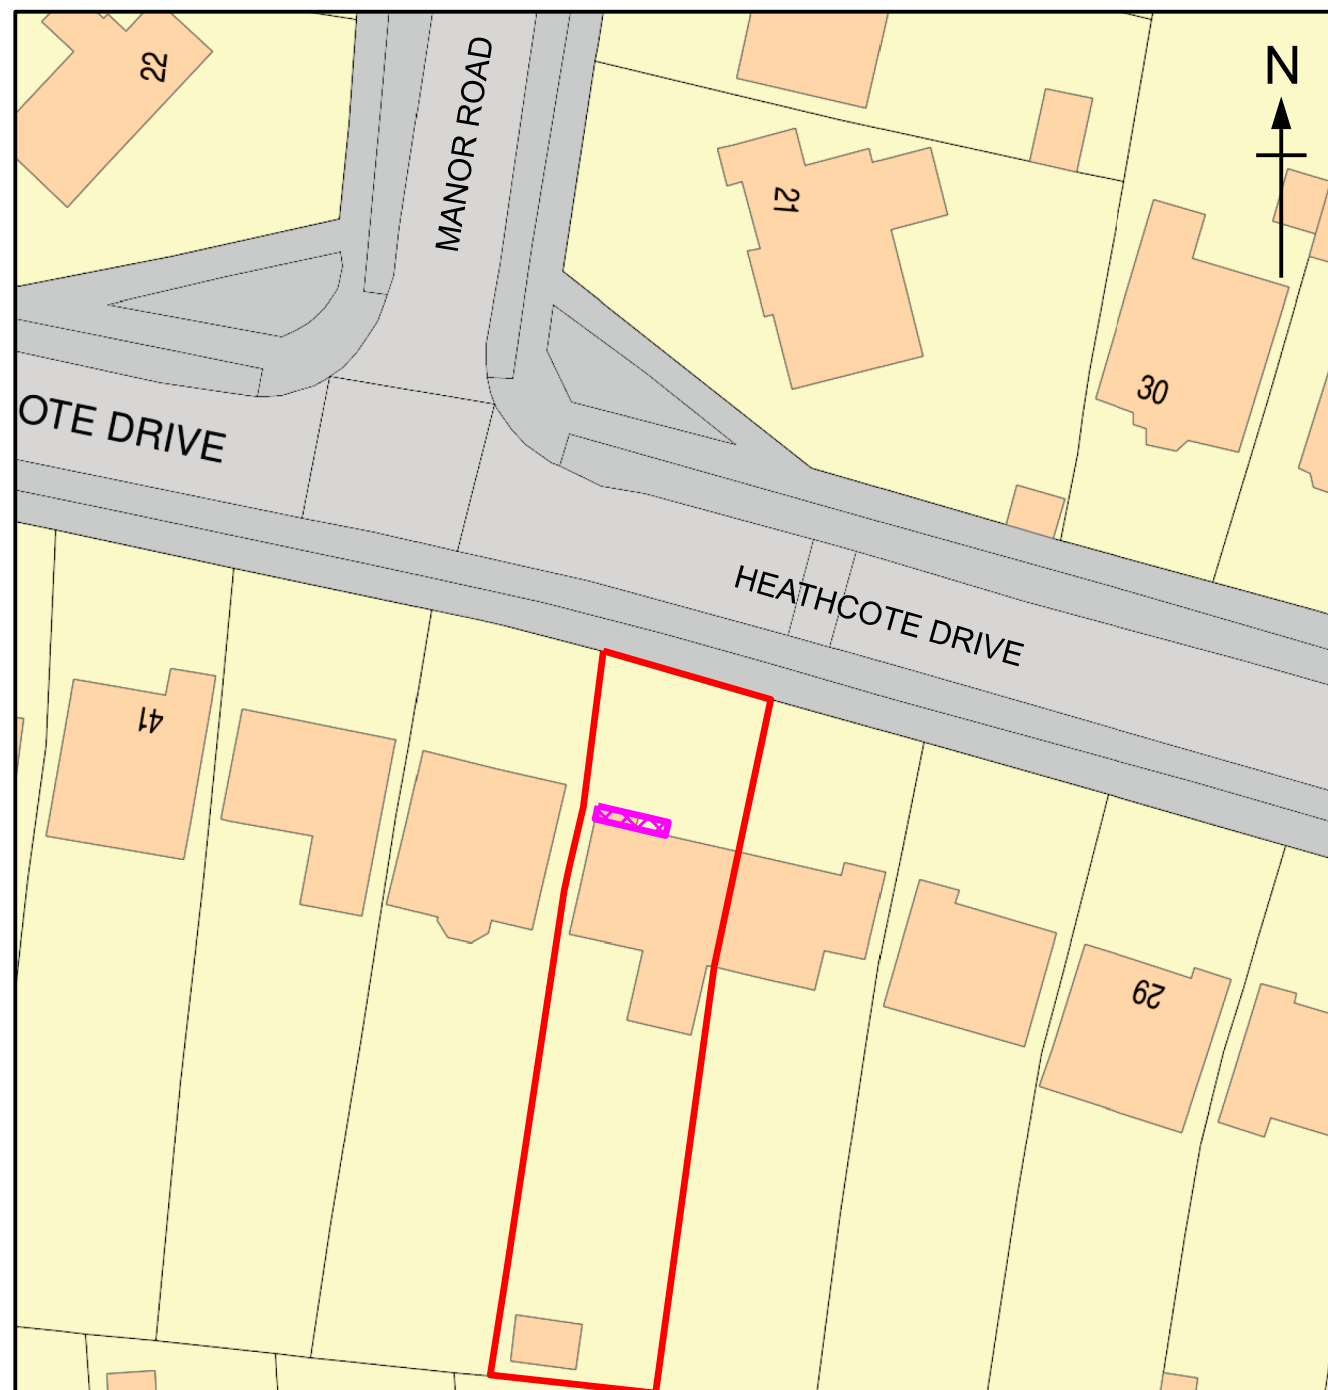

Block Plan
SCALE 1:500

	Client Mr & Mrs Shelley	Title Proposed Porch to Front Elevation Location and Block Plans	Drawn By	Size A3	Date 10/11/25
	Title 35 Heathcote Drive, East Grinstead, West Sussex, RH19 1NB		Drawing Number JBD/RH19/1NB/050		Rev A