




Proposed Front Elevation

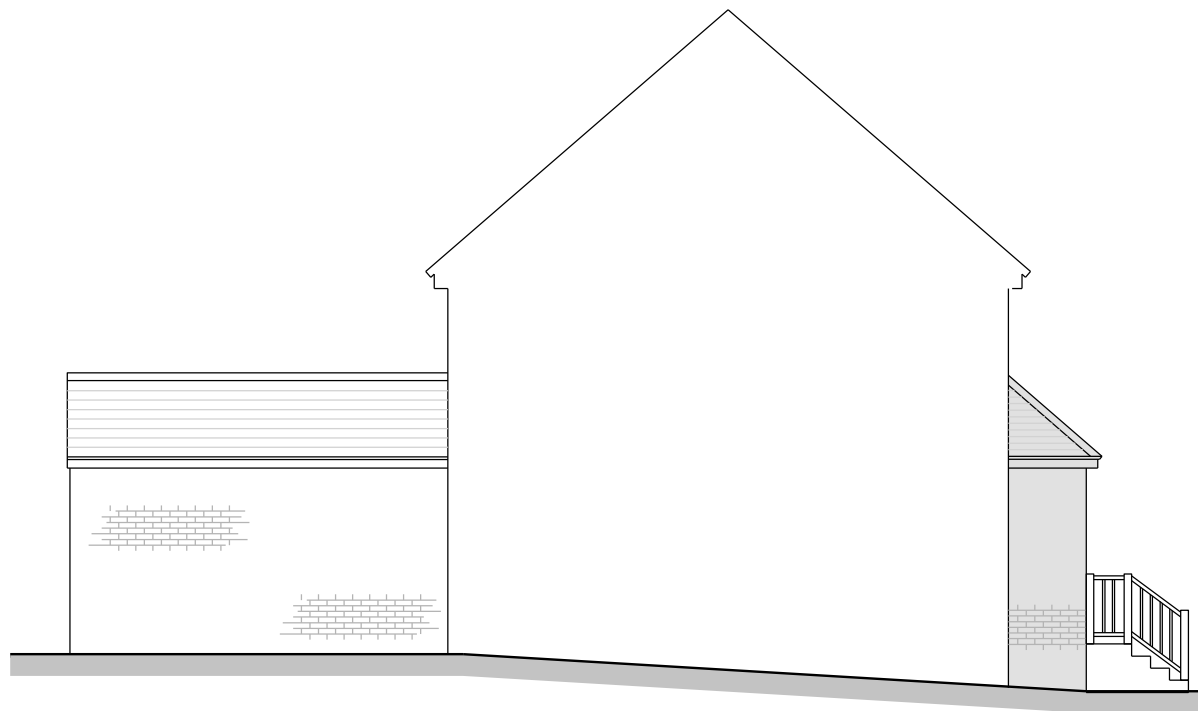

Proposed Side Elevation

Scale 1:100



Proposed Side Elevation

Scale 1:100

	Client Mr & Mrs Shelley	Title Proposed Porch to Front Elevation Proposed Elevations	Drawn By	Size A3	Date 10/11/25
	Title 35 Heathcote Drive, East Grinstead, West Sussex, RH19 1NB		Drawing Number JBD/RH19/1NB/053	Rev A	