
 


1 Bracken Close, Copthorne, Exsiting Site Plan

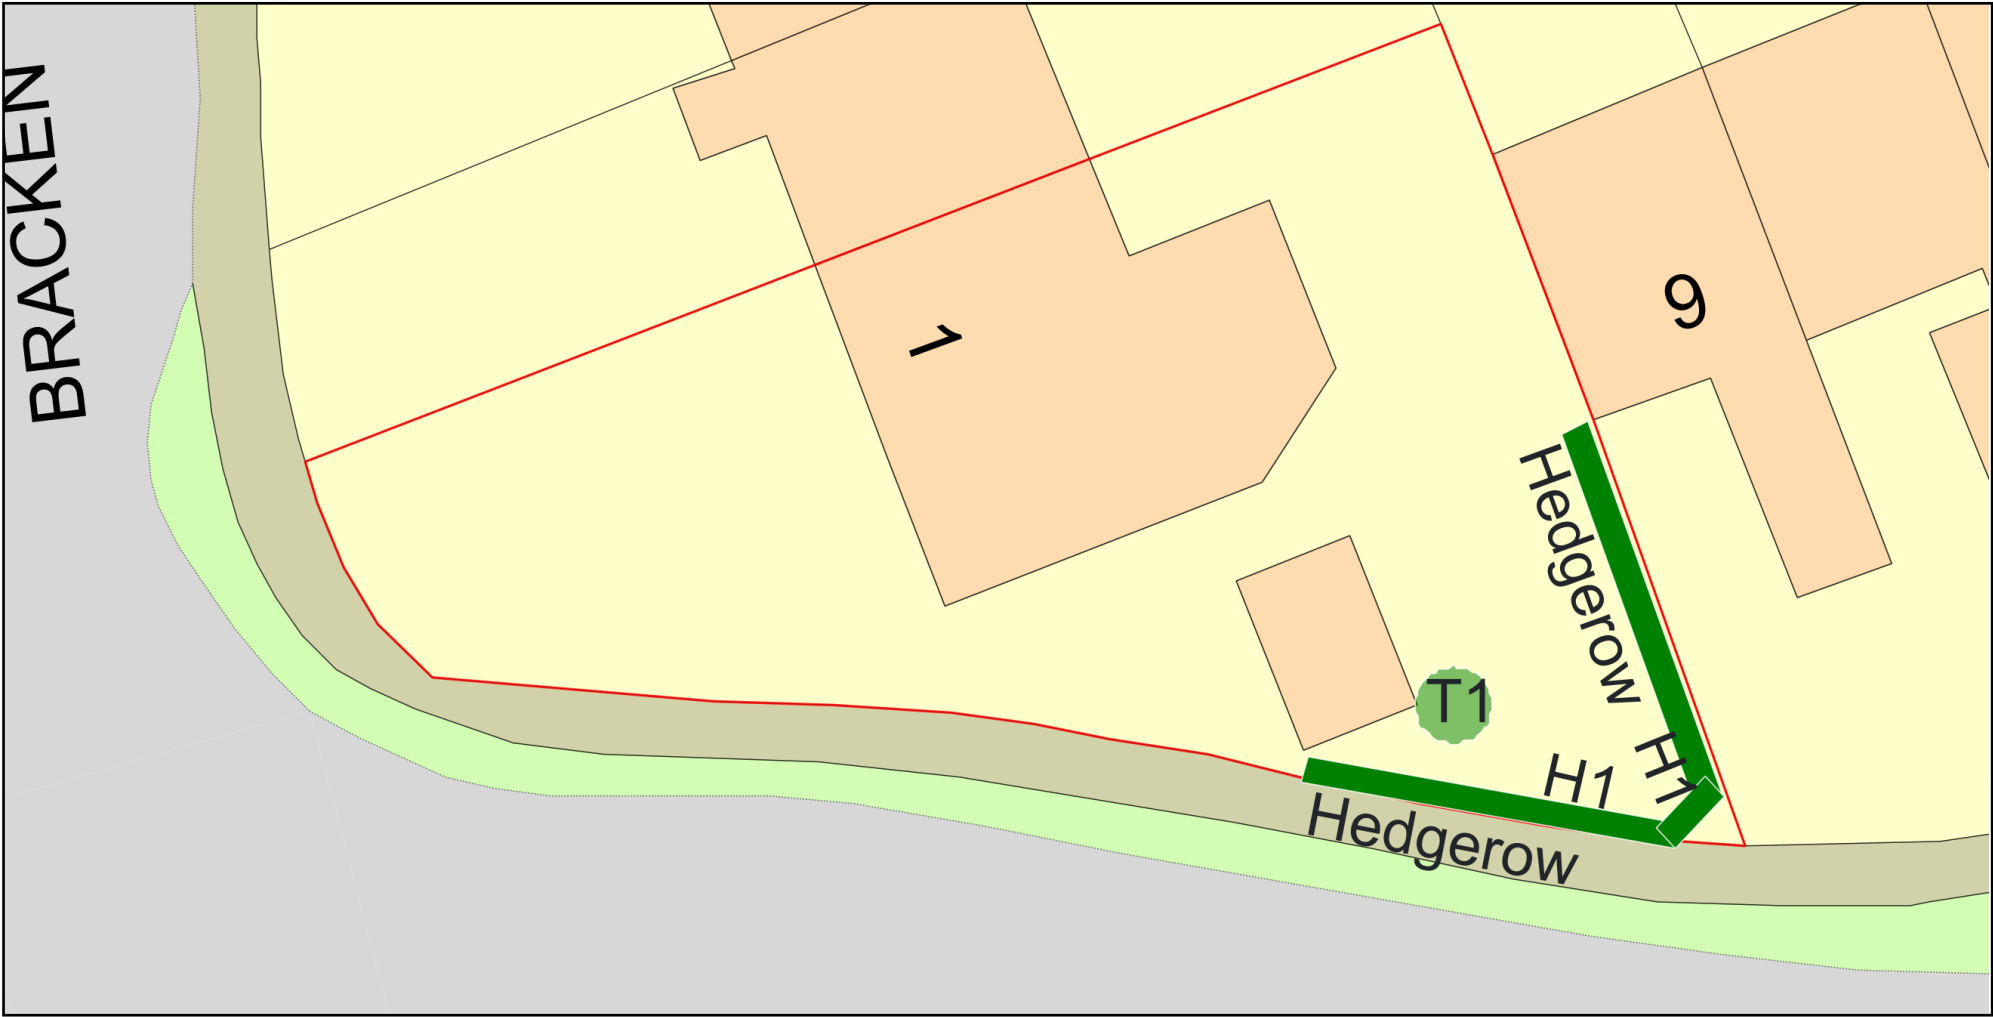

Plan Produced for: Shontell Silvester
Date Produced: 02 Sep 2025
Plan Reference Number: TQRQM25239141757889
Scale: 1:200 @ A4