


1 Bracken Close, Copthorne, Proposed Site Plan

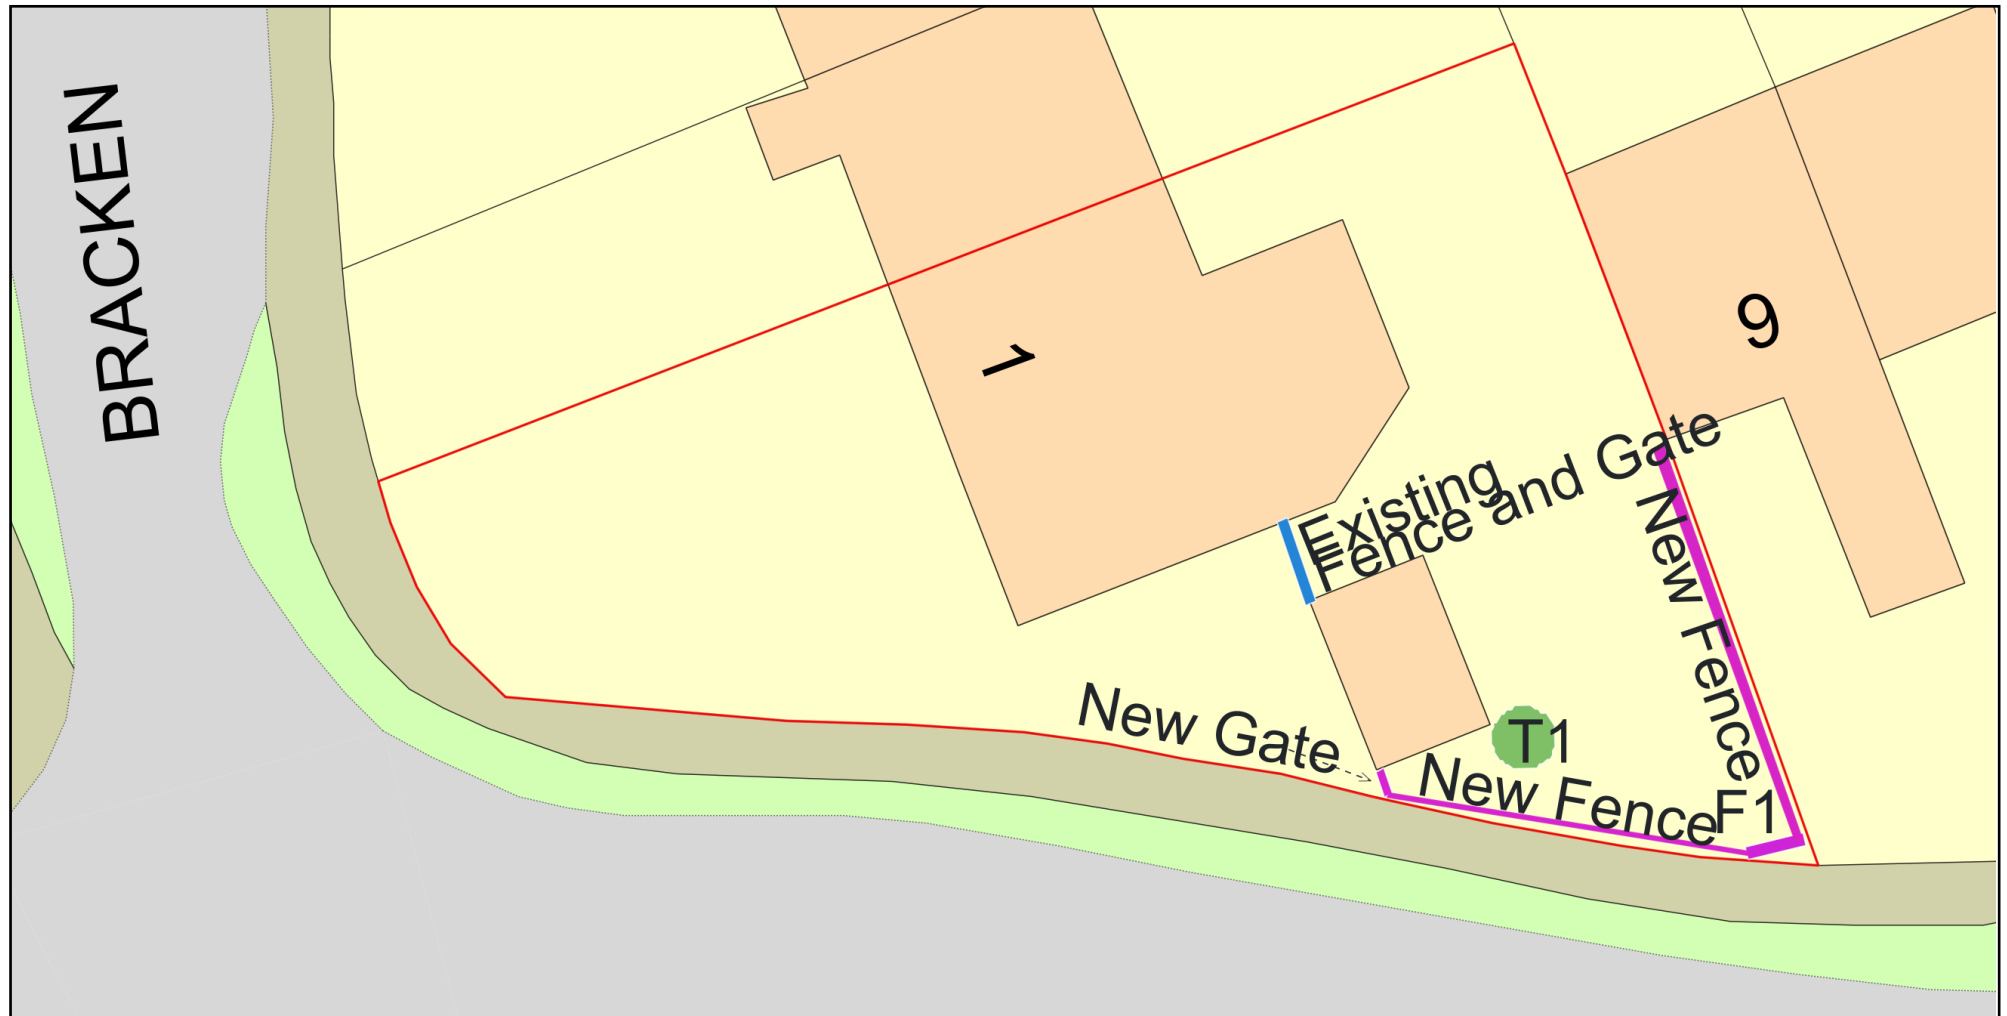

0 10
Metres



Plan Produced for: Shontell Silvester

Date Produced: 02 Sep 2025

Plan Reference Number: TQRQM25239150815715

Scale: 1:200 @ A4

© Crown copyright and database rights 2025 OS 100042766