


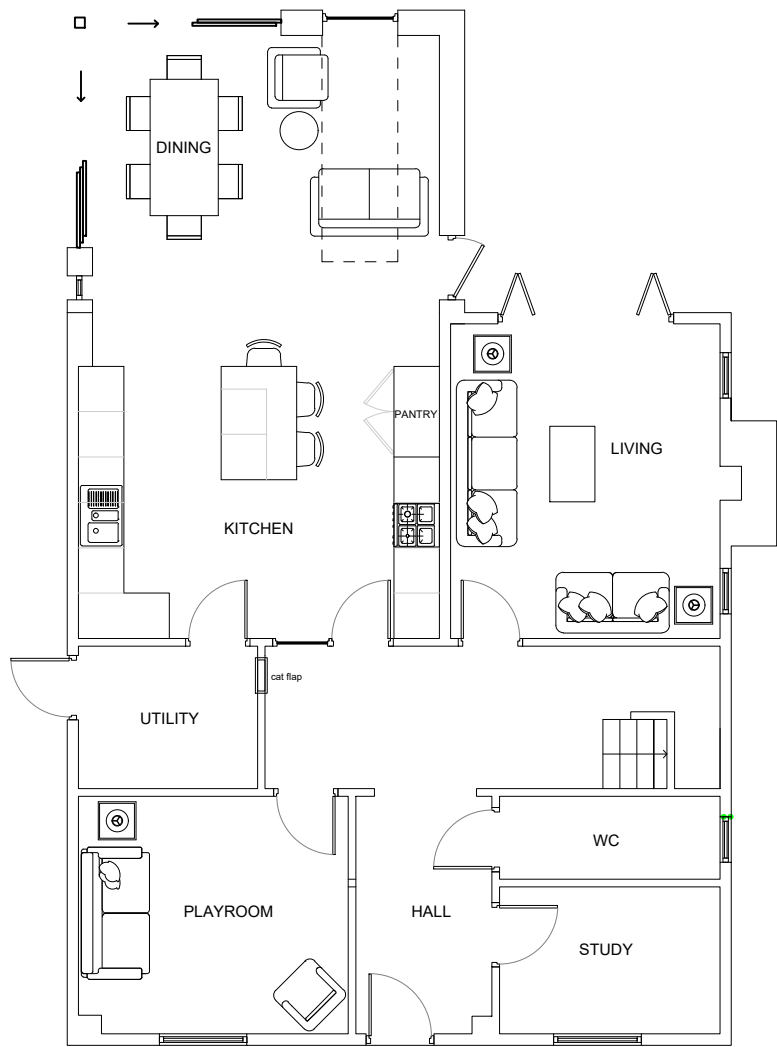

PROPOSED GROUND FLOOR PLAN OPTION 8



PROPOSED SIDE ELEVATION - OPTION 8



PROPOSED REAR ELEVATION - OPTION 8



PROPOSED SIDE ELEVATION - OPTION 8

Site address 3 Tall Oaks, Lindfield		
Job Title Residential Extension and internal remodelling		
Proposed Plans - Options 8		
buchan rum 9 SAVILL ROAD LINDFIELD WEST SUSSEX RH162NY E : info@buchanrumarchitects.co.uk T : 01444 239019		
Scale 1:100	Size A3	
01/2025	Dim By BRA	
Project number. 24_224	Drawing number. PL_112_00	Rev. 04