

- KEY
- ① Existing internally illuminated fascia signage
 - ② Existing safety manifestation
 - ③ Existing external ATM
 - ④ Existing CCTV camera
 - ⑤ Existing projecting sign
 - ⑥ Existing FSA sign to be removed. Install new opening times sign, "We care about" sign, FSA sign on tension wires within the branch
 - ⑦ Existing branch nameplate to be removed and made good
 - ⑧ Existing main entrance
 - ⑨ Existing back painted glass to be removed. Install new aluminium backpanel MT-02 (RAL 5011 gloss finish) within the window frame.
 - ⑩ Existing white panel above ATM to be removed. Install new white illuminated surround panel
 - ⑪ Existing old ATM to be replaced with new ATM with white illuminated surround panel.

STATUTORY STATUS	
LISTED	NO
CONSERVATION	NO

NOTE

This drawing has been prepared from historical information that cannot be guaranteed accurate.

Responsibility is not accepted for errors made by others in scaling from this drawing. All construction information should be taken from figured dimensions only. All dimensions should be checked on site prior to the manufacture of any components. No services should pass through or over the Boxes & Parcels room. No sprinklers to be located in the Comms Room

DATE : REV DRAWN CHECKED NOTES.



WILLMOTT DIXON
INTERIORS

Project



HAYWARDS HEATH

77 SOUTH ROAD,
HAYWARDS HEATH
RH16 4LB
PIM No.

Drawing Title

**FRONT ELEVATION
AS PROPOSED
MINOR WORKS ONE OFF 2025**

Branch Sort Code	Branch ID	Supplier Project No VB0200	
Scale 1:100@A3	Drawn CC	Checked —	Date 01/04/2025
Drg.No VB0200_331			Revision
Architectural Practice: WDI			

 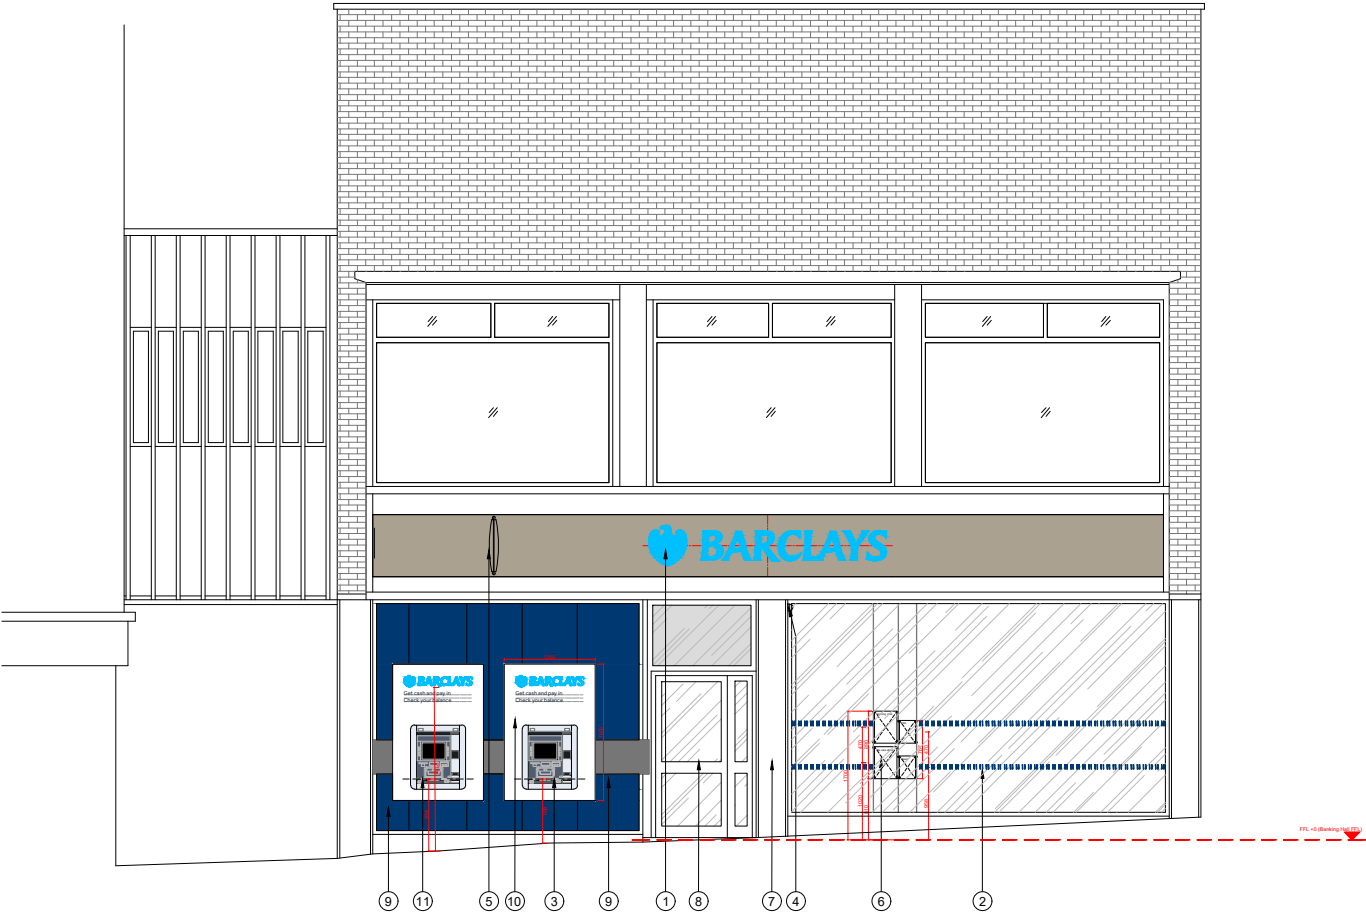

PLANNING