


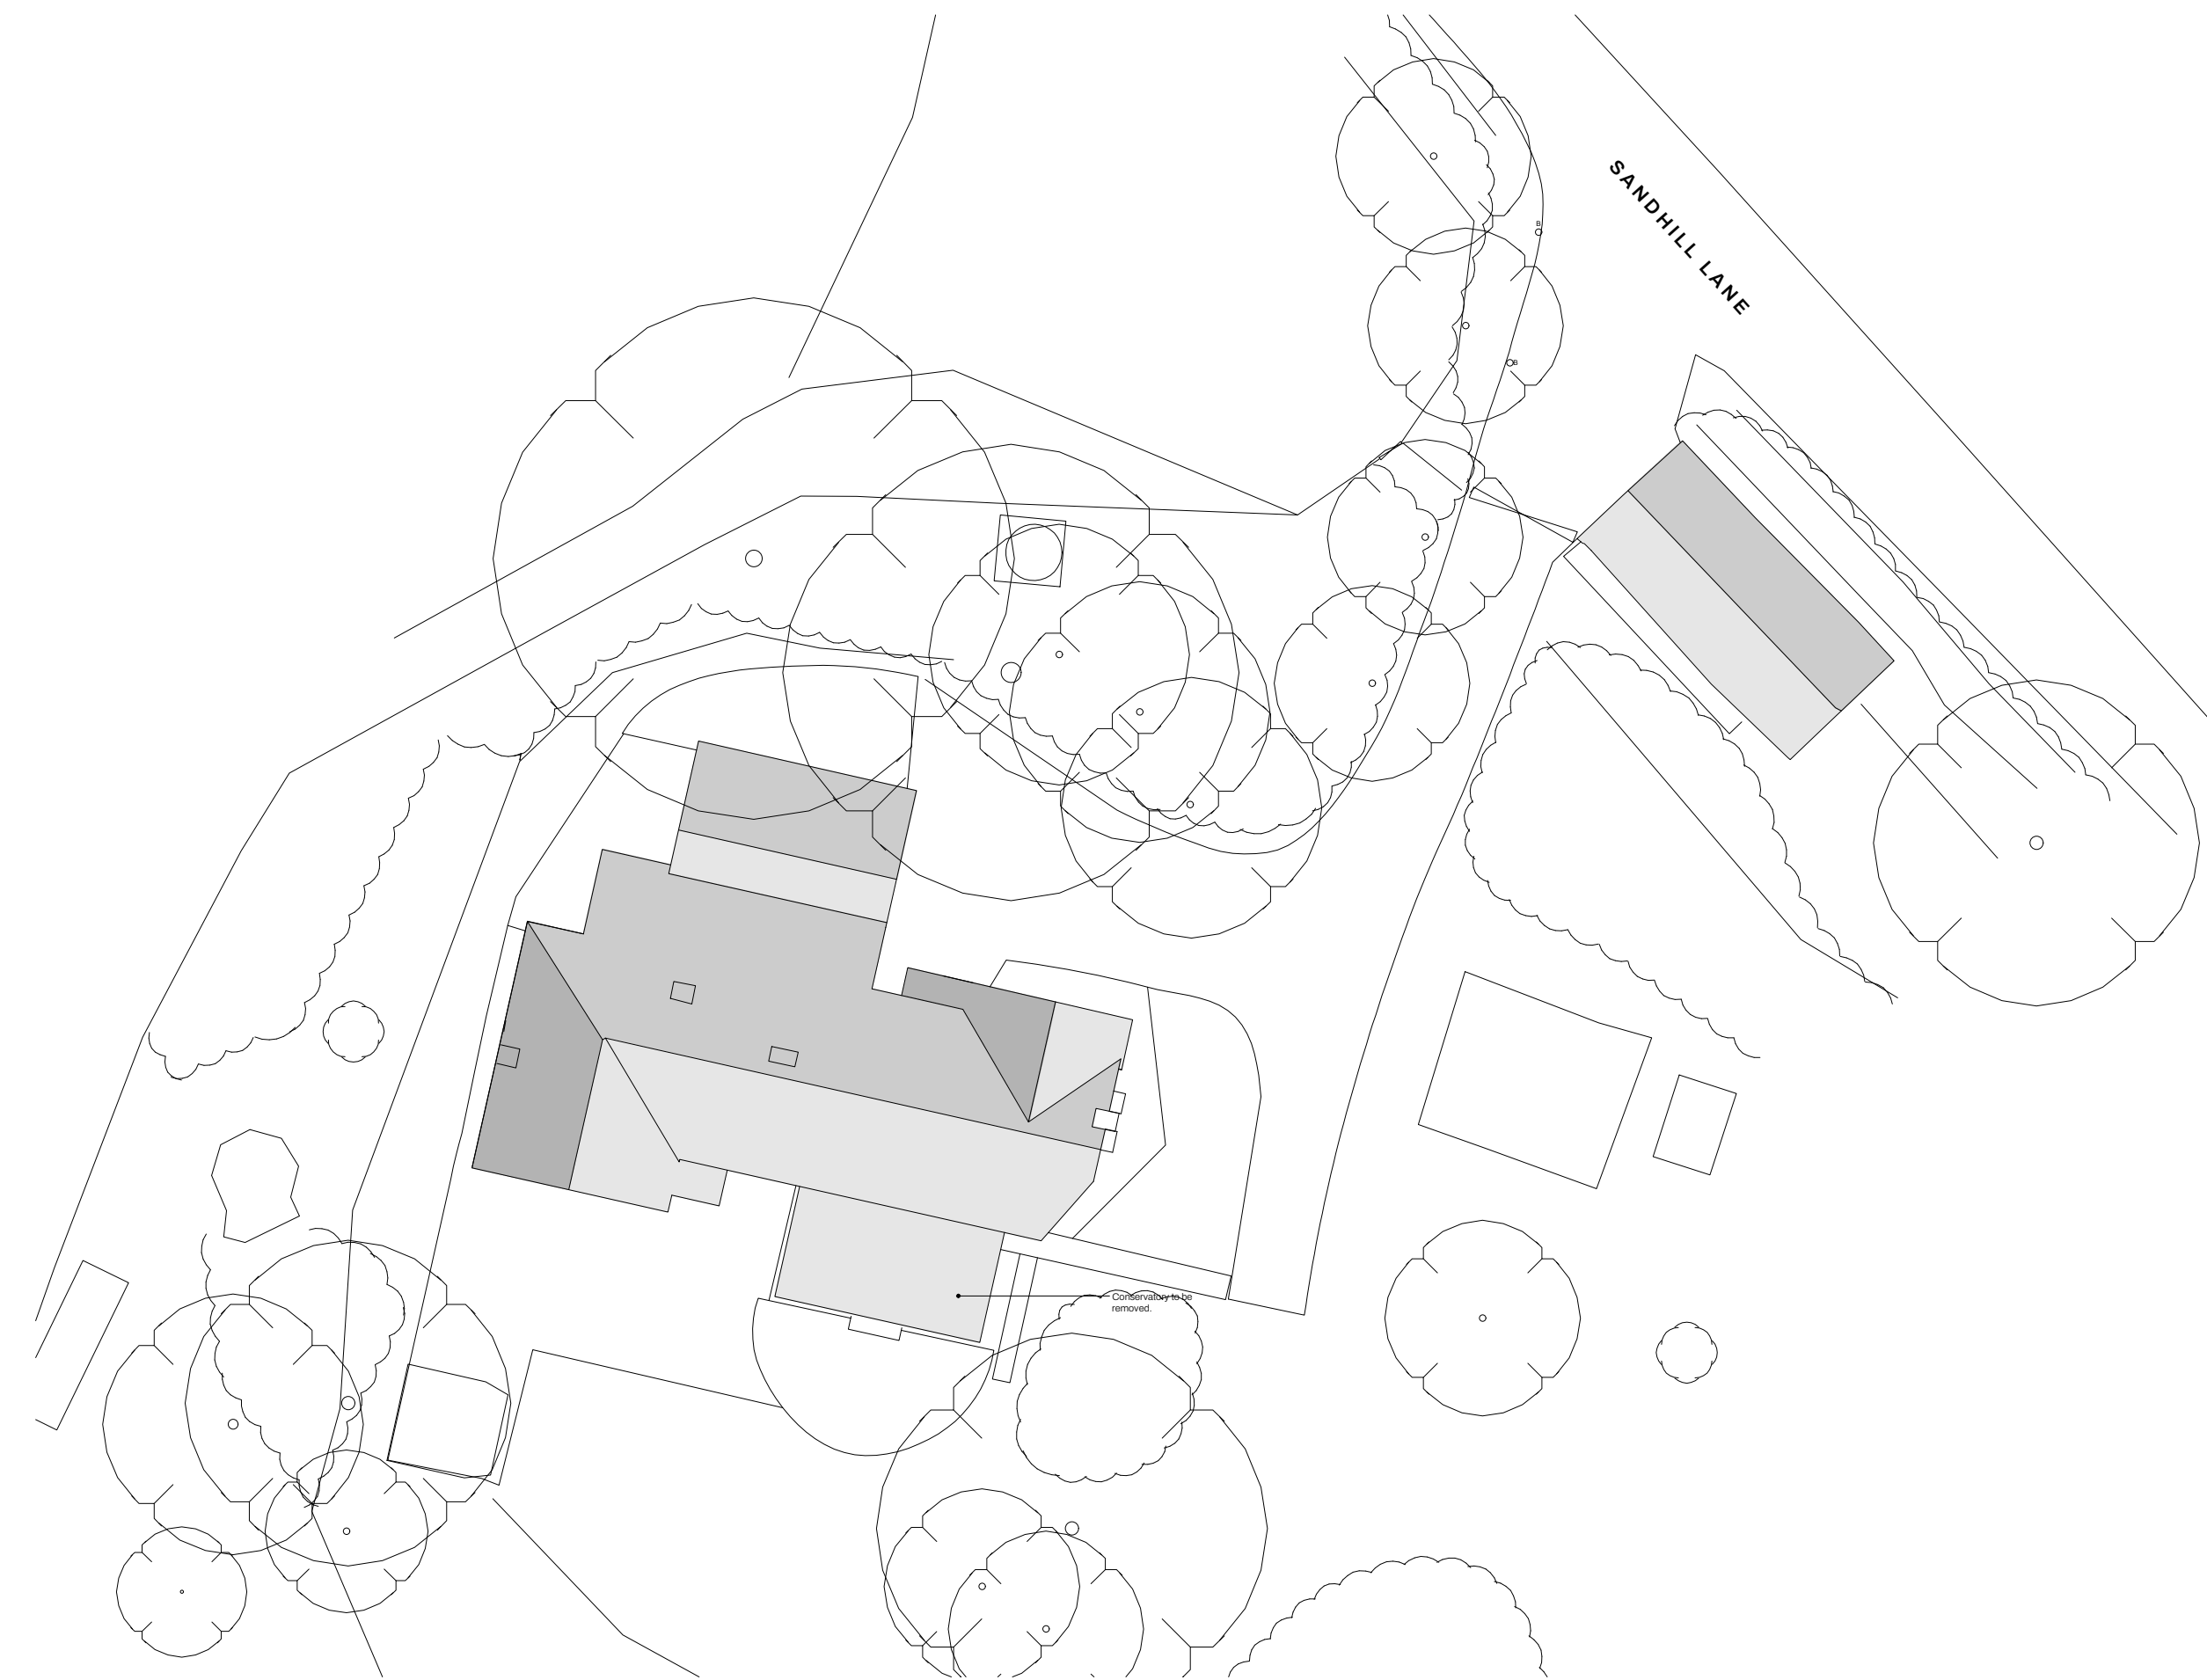

1:200

Site Plan

01

Existing

0

0.5

1

2

3

4

5

10

Scale in metres

N

Do Not Scale, except for planning purposes. All dimensions and conditions are to be checked on site prior to preparing drawings or commencing any work. © This drawing is the property of SETT Planning & Architecture Limited and protected by the Copyright, Designs and Patents Act, 1988

SETT

Roebuck House - 5 Roebuck Close - Reigate - RH2 7ER
01737 944 766 - hello@sett-pa.com - www.sett-pa.com

Rev.	Date	Notes	Drawn	Checked
/	13/02/2025	Issued for client comment.	CG	SPA

Client:

Wyeth-Lamb & Lamb

Project:

2414-Ember Rise
Ember Rise, Sandhill Lane, Crawley Down, RH10 4LE

Drawing:

Site Plan
Existing

Scale:	Drawn By:	Checked By:	Issued For:
1:200@A3	CG	SPA	COMMENT

Drawing No.

2414(10)000

Revision

/