


Do Not Scale, except for planning purposes. All dimensions and conditions are to be checked on site prior to preparing drawings or commencing any work. © This drawing is the property of SETT Planning & Architecture Limited and protected by the Copyright, Designs and Patents Act, 1988

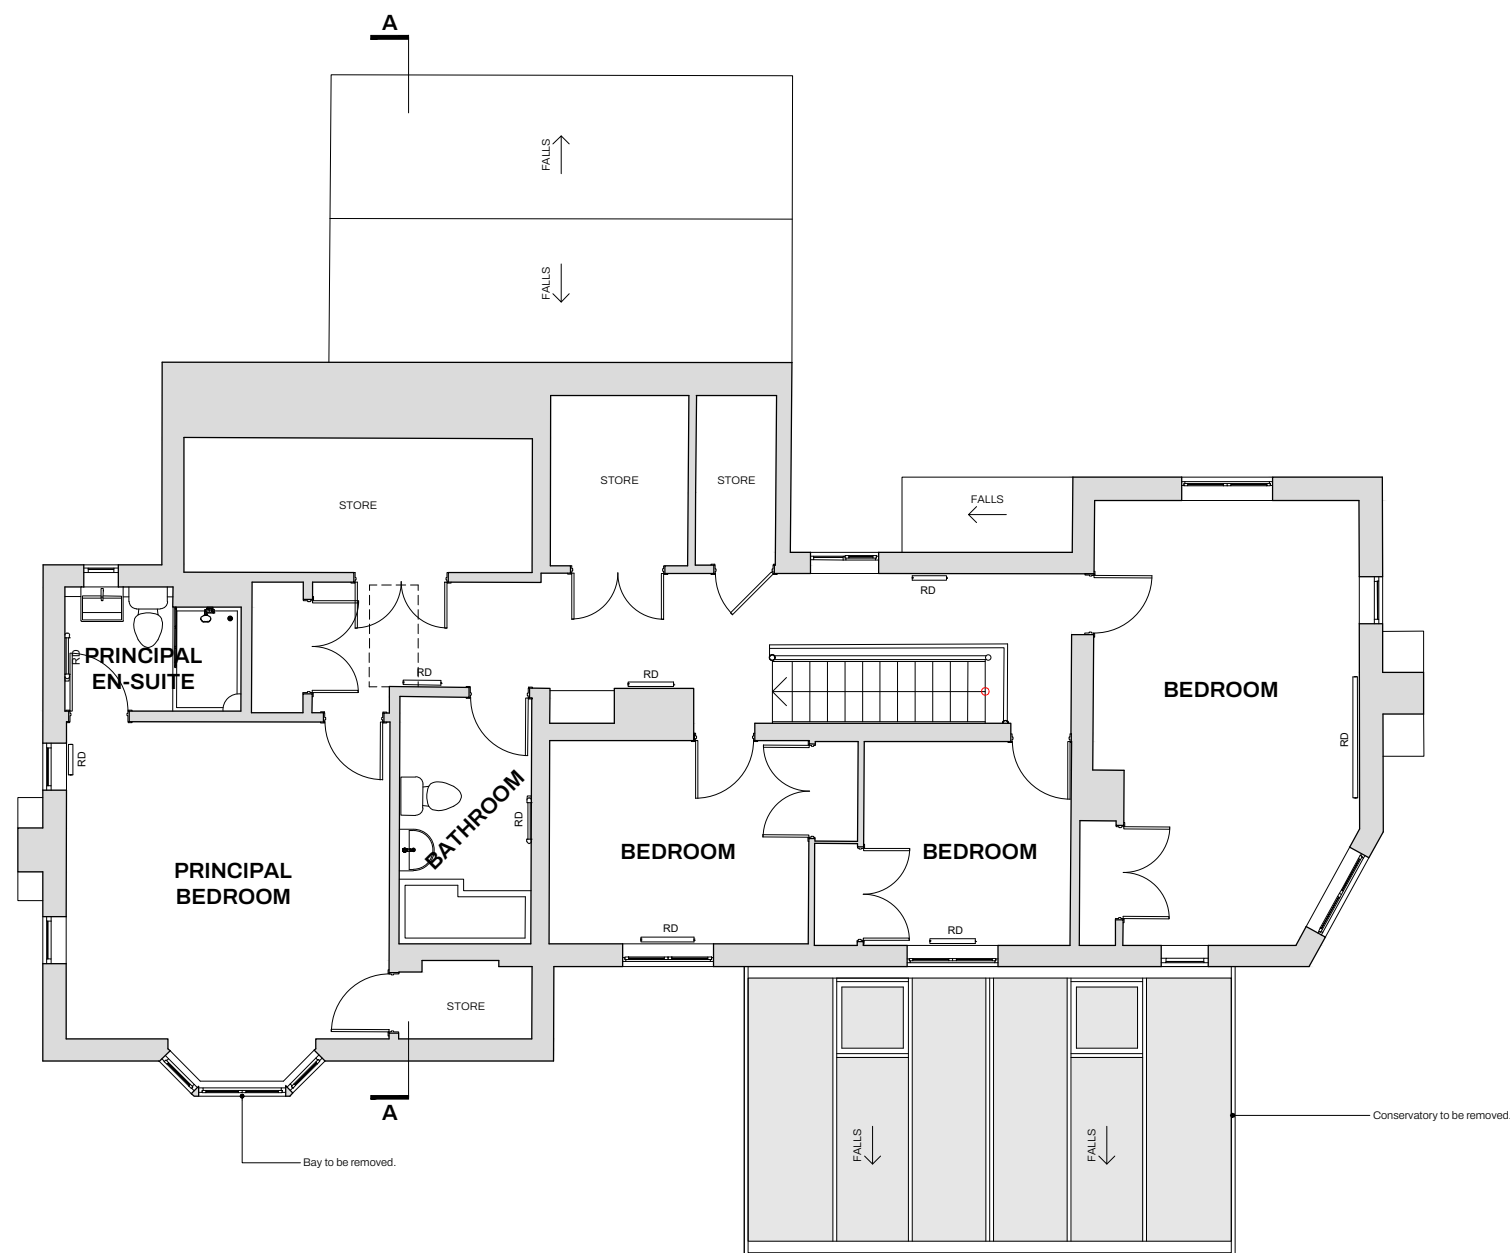

Roebuck House - 5 Roebuck Close - Reigate - RH2 7ER
01737 944 766 - hello@sett-pa.com - www.sett-pa.com

Rev	Date	Notes	Drawn	Checked
/	13/02/2025	issued for client comment.	CG	SPA

Client: Wyeth-Lamb & Lamb

Project:
2414-Ember Rise
Ember Rise, Sandhill Lane, Crawley Down, RH10 4LE

Drawing:
Existing Floor Plans
First Floor

Scale: 1:100@A3	Drawn By: CG	Checked By: SPA	Issued For: COMMENT
Drawing No. 2414(20)001			Revision /