
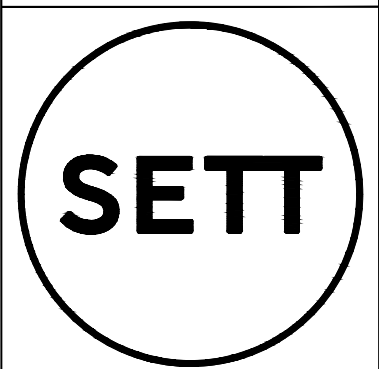


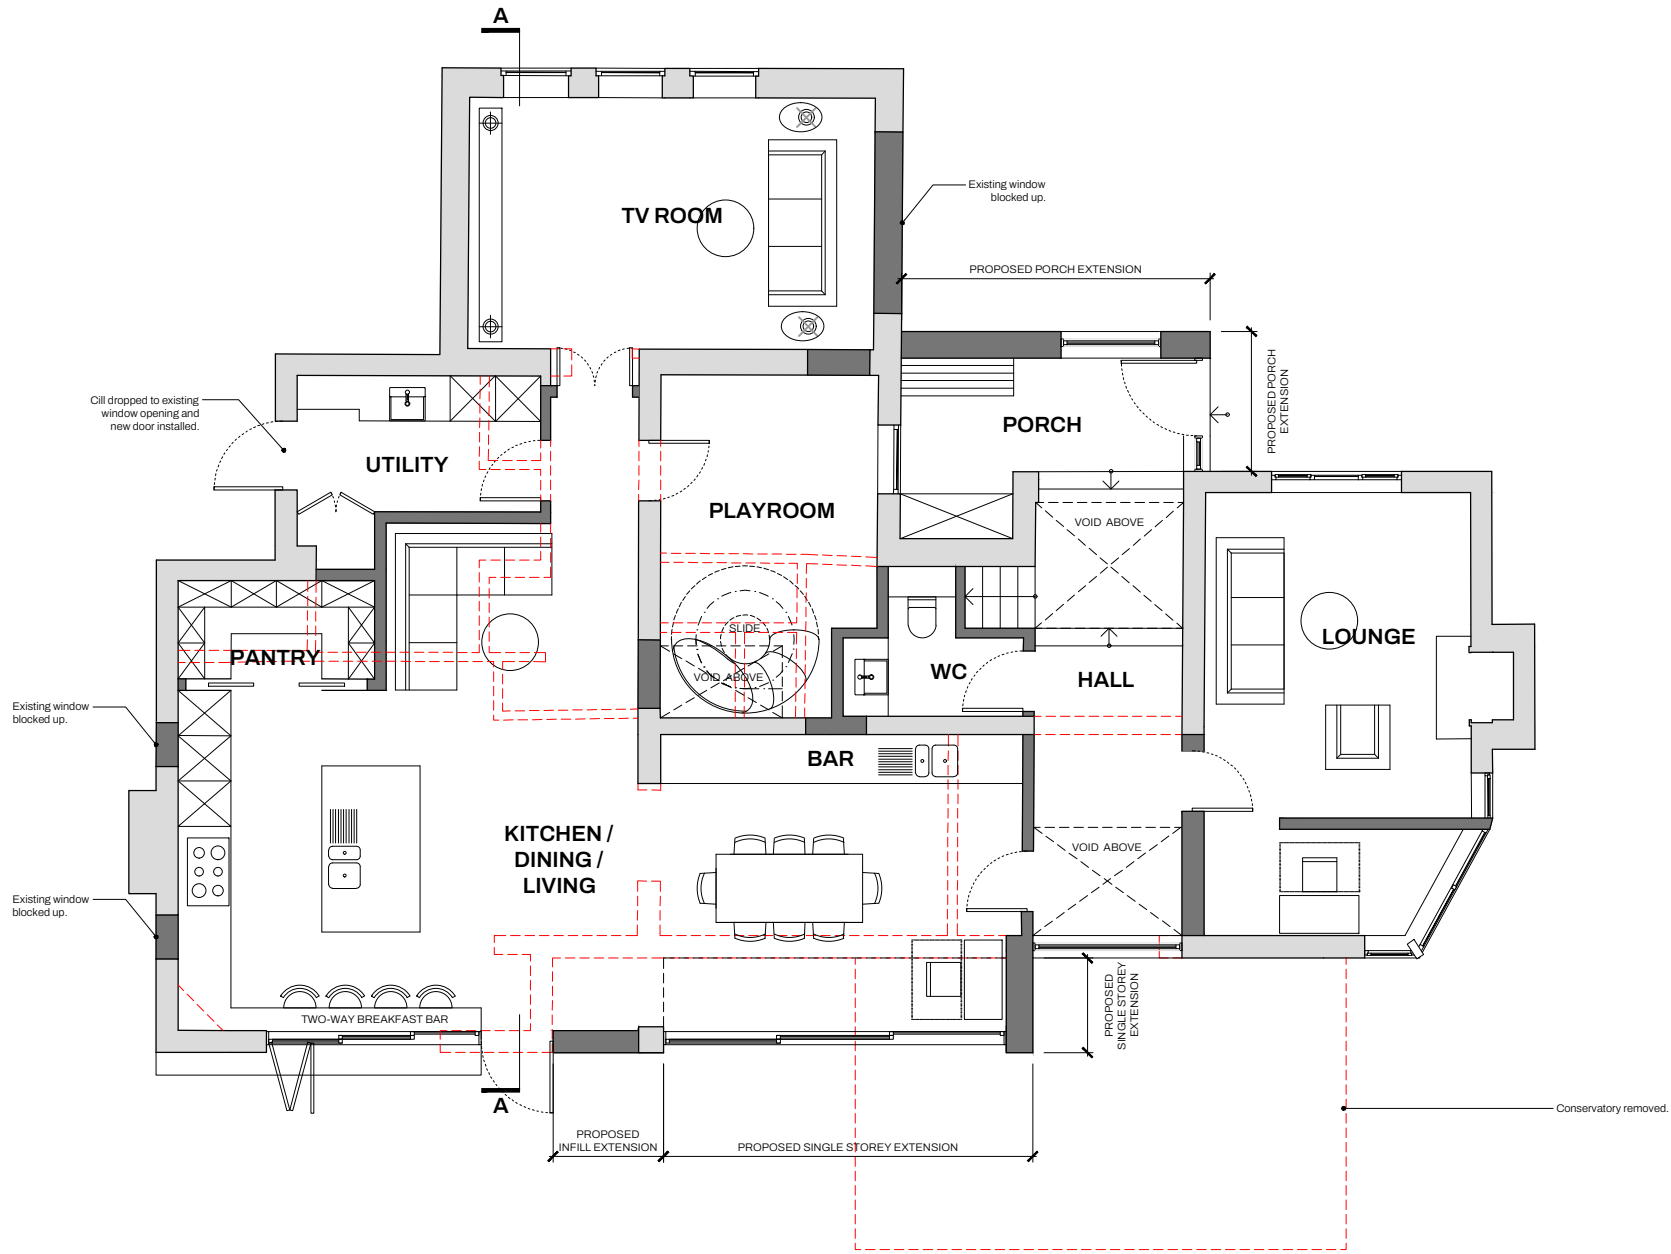

Roebuck House - 5 Roebuck Close - Reigate - RH2 7ER
01737 944 766 - hello@sett-pa.com - www.sett-pa.com

Rev.	Date	Notes	Drawn	Checked
/	13/02/2025	Issued for client comment.	CG	SPA
A	17/02/2025	Revised as per client comments.	CG	SPA
B	18/02/2025	Revised as per client comments.	CG	SPA

Client: Wyeth-Lamb & Lamb			
Project: 2414-Ember Rise Ember Rise, Sandhill Lane, Crawley Down, RH10 4LE			
Drawing: Proposed Floor Plans Ground Floor			
Scale: 1:100@A3	Drawn By: CG	Checked By: SPA	Issued For: APPROVAL
Drawing No. 2414(21)000			Revision B