

1:100

01

First Floor

0

0.25

0.5

1

1.5

2

2.5


3

4


5

Scale in metres

N

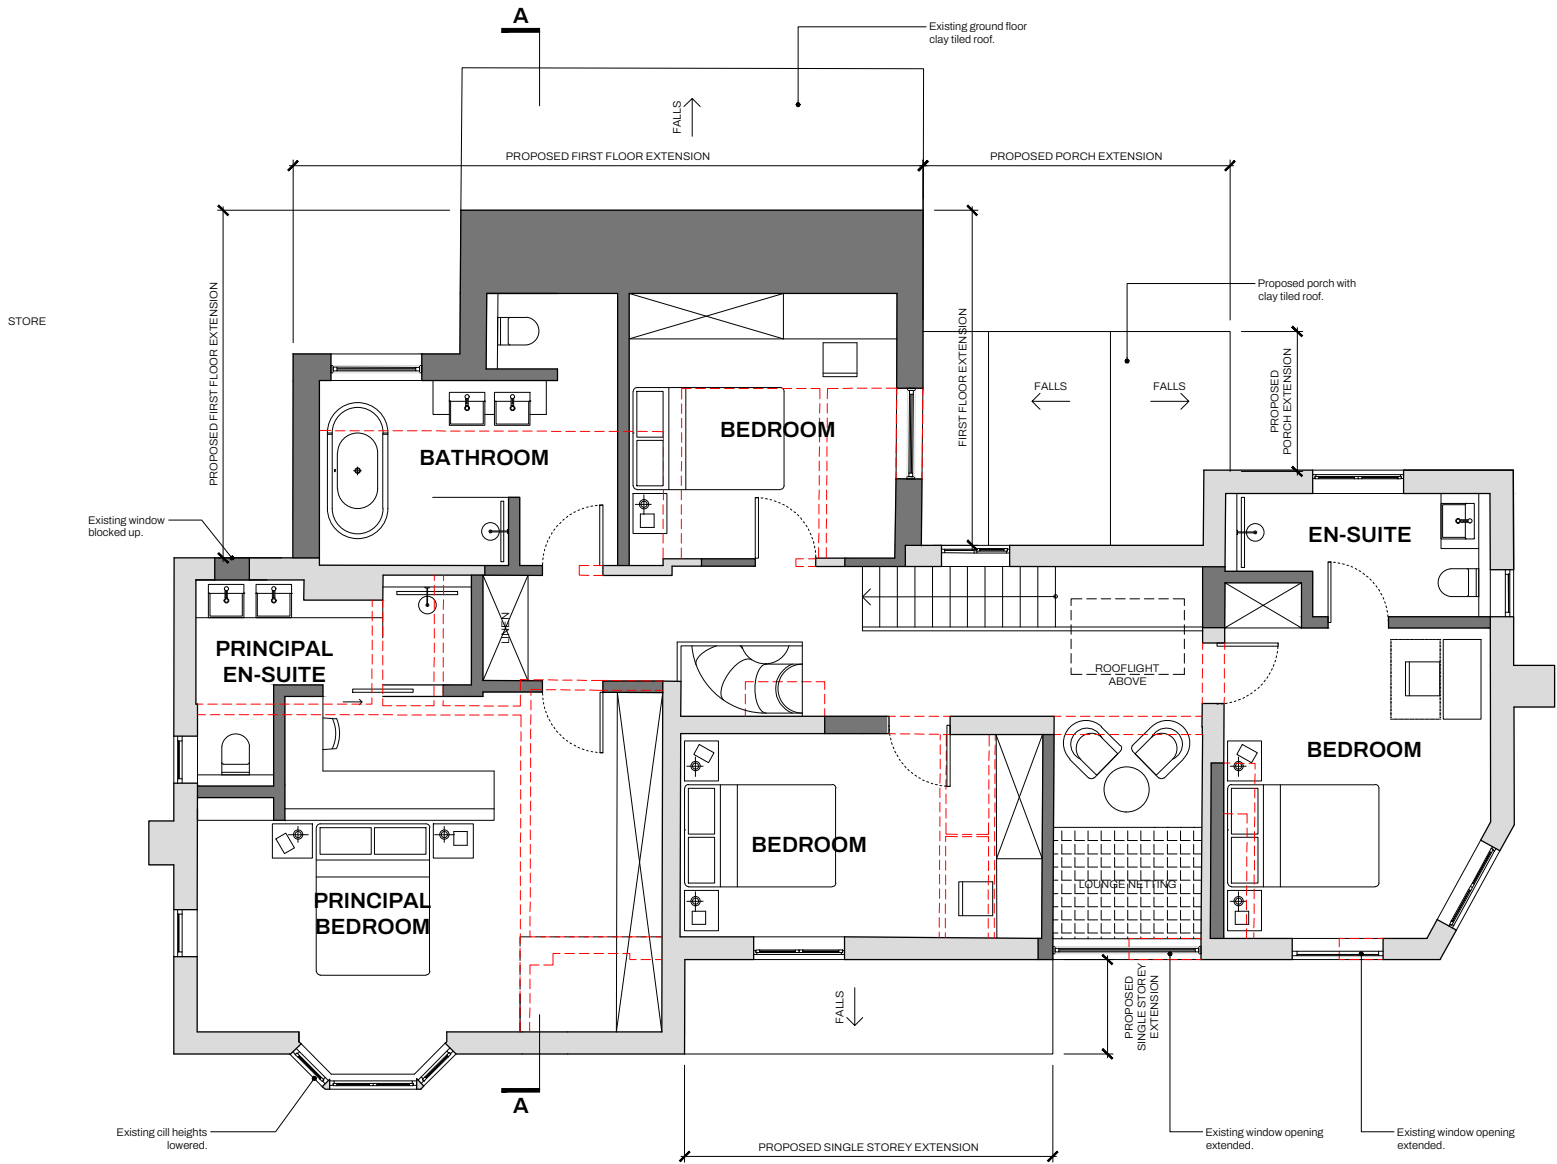

Do Not Scale, except for planning purposes. All dimensions and conditions are to be checked on site prior to preparing drawings or commencing any work. © This drawing is the property of SETT Planning & Architecture Limited and protected by the Copyright, Designs and Patents Act, 1988

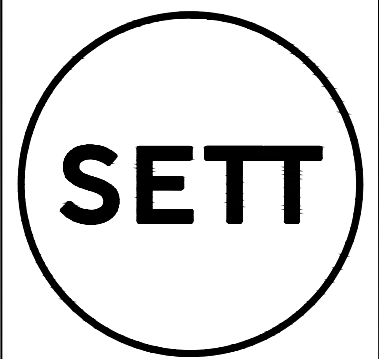

Roebuck House - 5 Roebuck Close - Reigate - RH2 7ER
01737 944 766 - hello@sett-pa.com - www.sett-pa.com

Rev.	Date	Notes	Drawn	Checked
/	13/02/2025	Issued for client comment.	CG	SPA
A	17/02/2025	Revised as per client comments.	CG	SPA

Client:

Wyeth-Lamb & Lamb

Project:

2414-Ember Rise
Ember Rise, Sandhill Lane, Crawley Down, RH10 4LE

Drawing:

Proposed Floor Plans
First Floor

Scale:

1:100@A3

Drawn By:

CG

Checked By:

SPA

Issued For:

COMMENT

Drawing No.

2414(21)001

Revision

A