




PROPOSED GROUND FLOOR PLAN - 1:50@A1

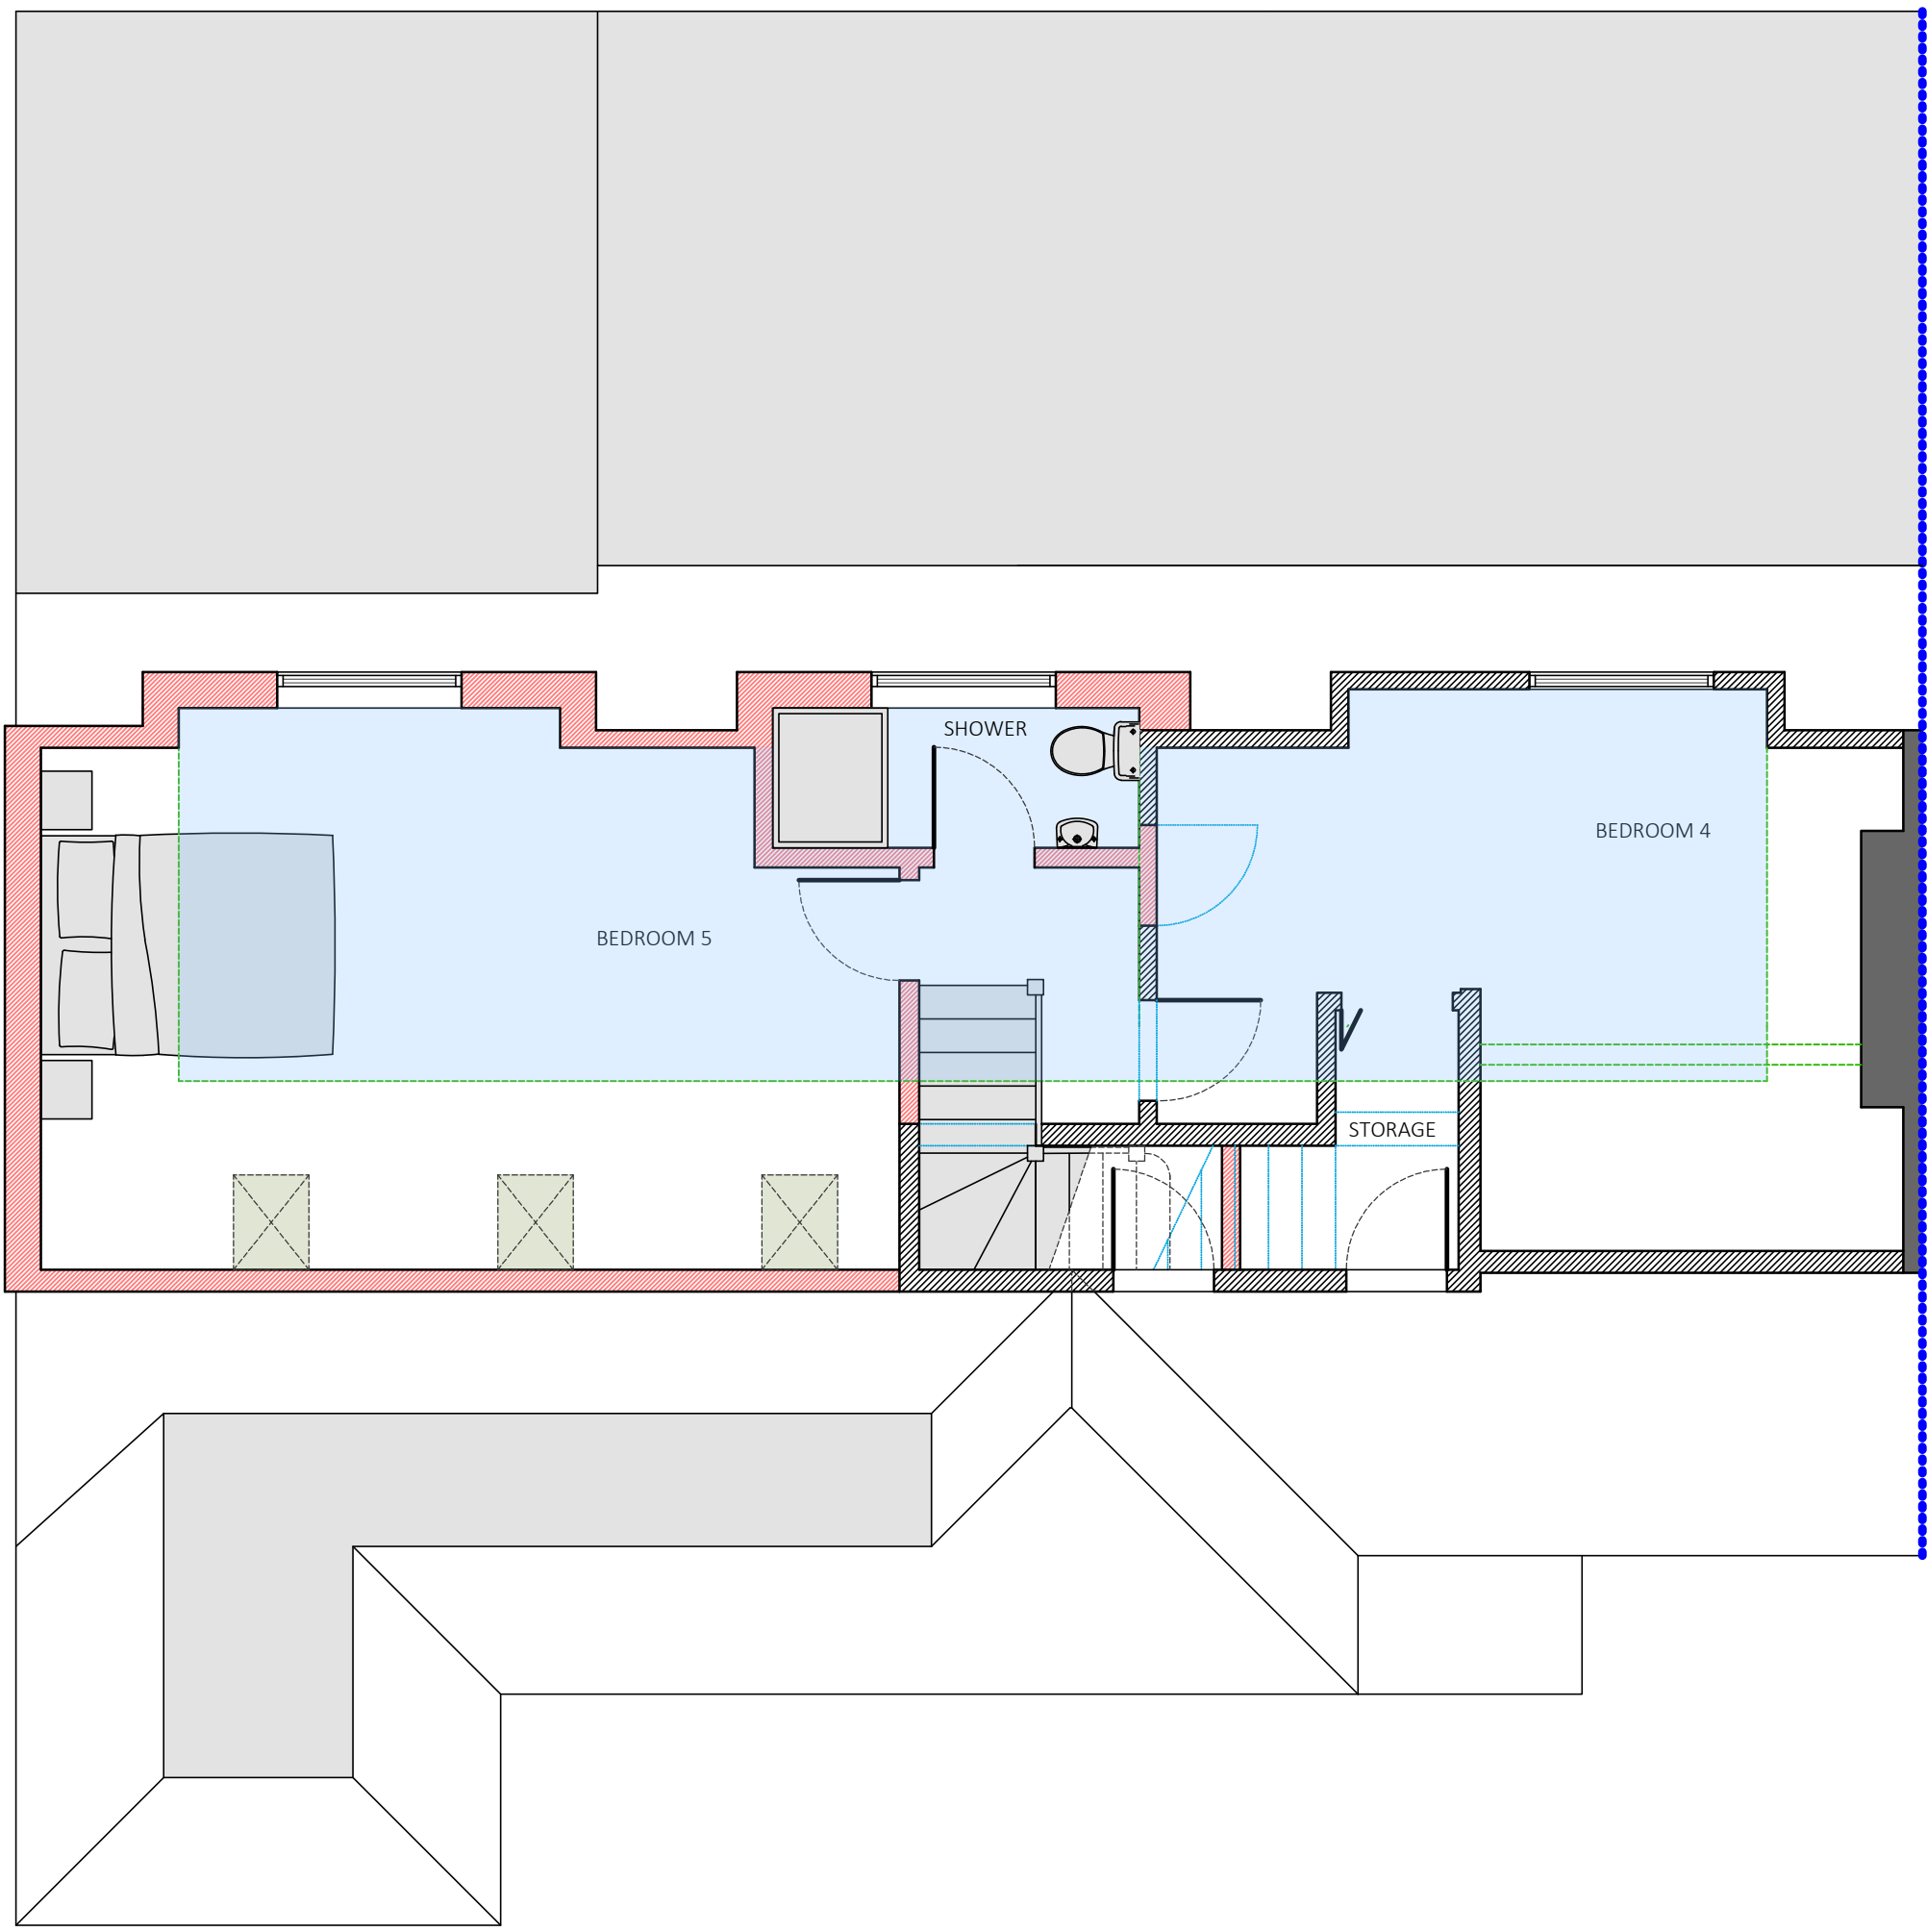


PROPOSED FIRST FLOOR PLAN - 1:50@A1

EXISTING STRUCTURE


DEMOLISHED STRUCTURE

PROPOSED STRUCTURE


2000MM HEADROOM

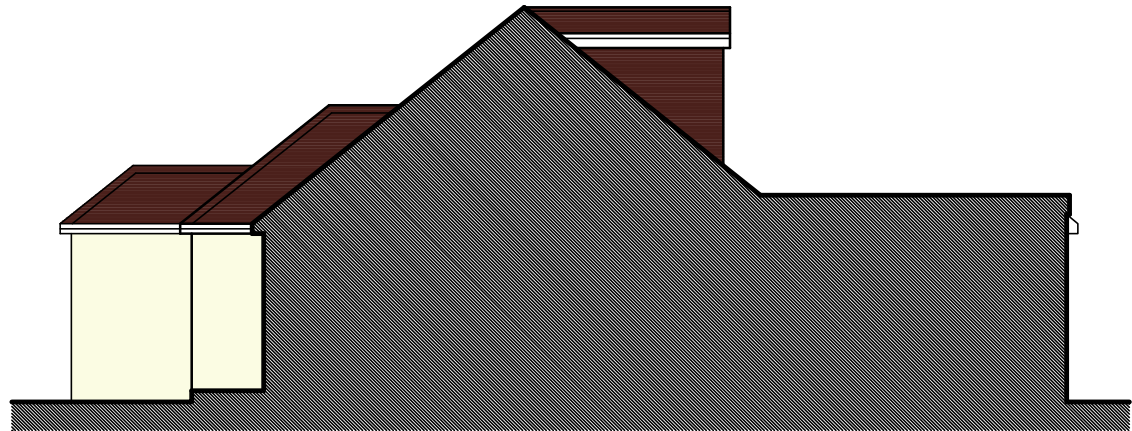


SIDE ELEVATION - 1:100@A1

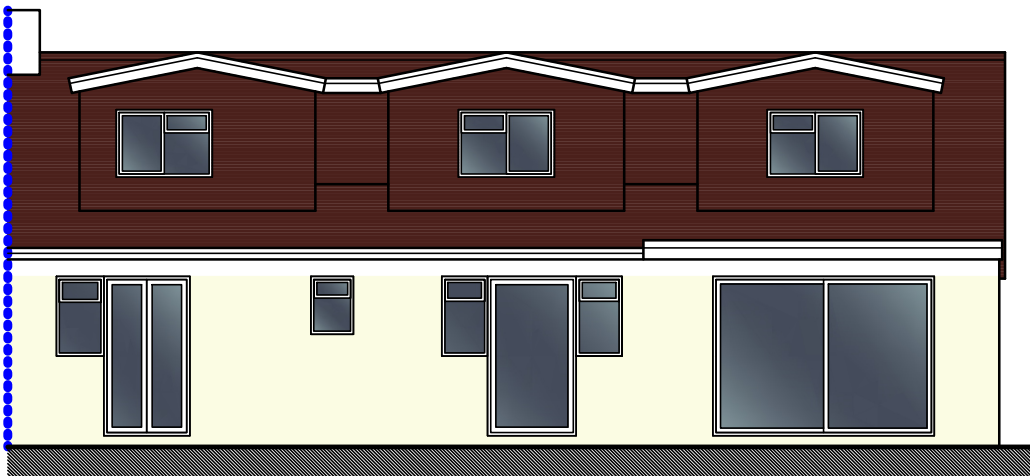


REAR ELEVATION - 1:100@A1

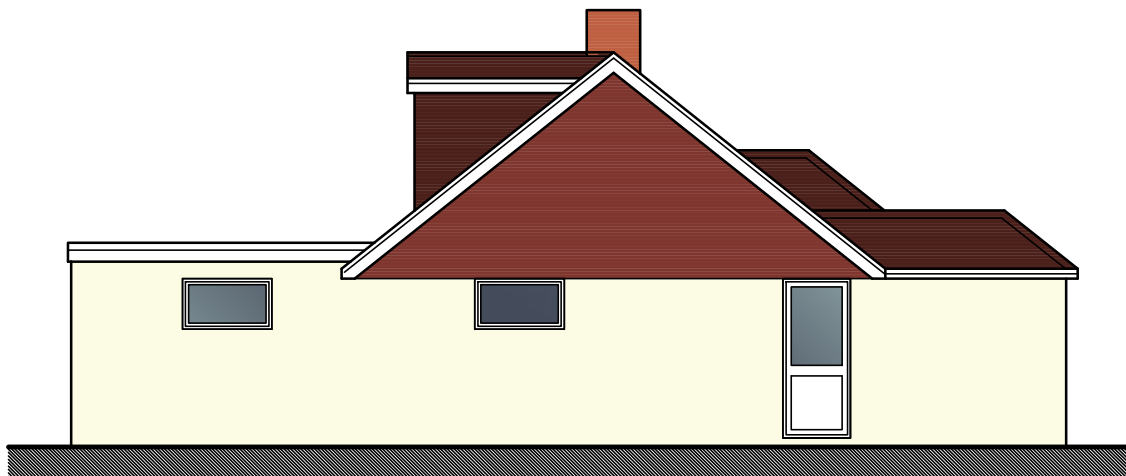


SIDE ELEVATION - 1:100@A1

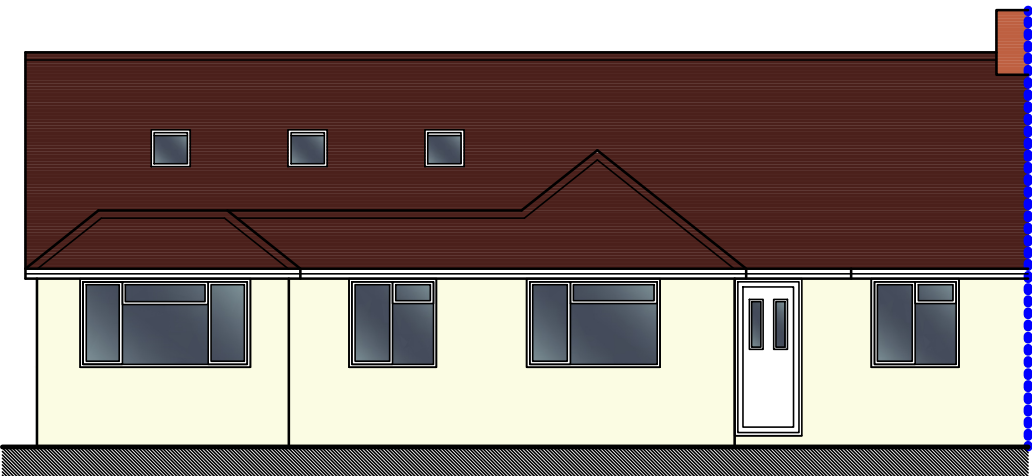

FRONT ELEVATION - 1:100@A1

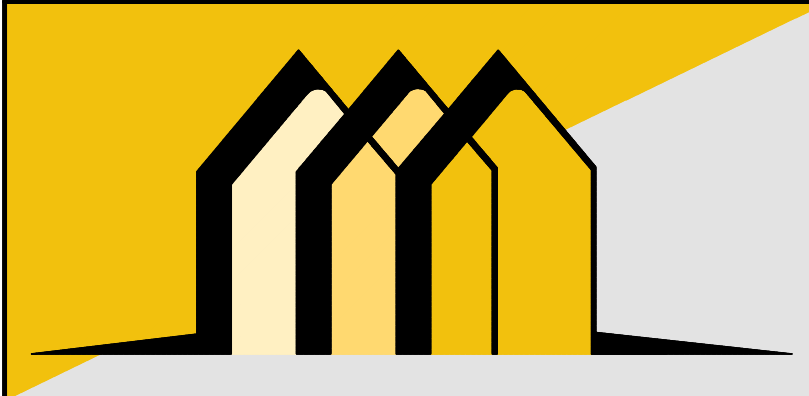

CONTACT INFO
E: Scott@EllisdonArchitecturalAssociates.co.uk
W: WWW.EllisdonArchitecturalAssociates.co.uk
M: 07828 189525

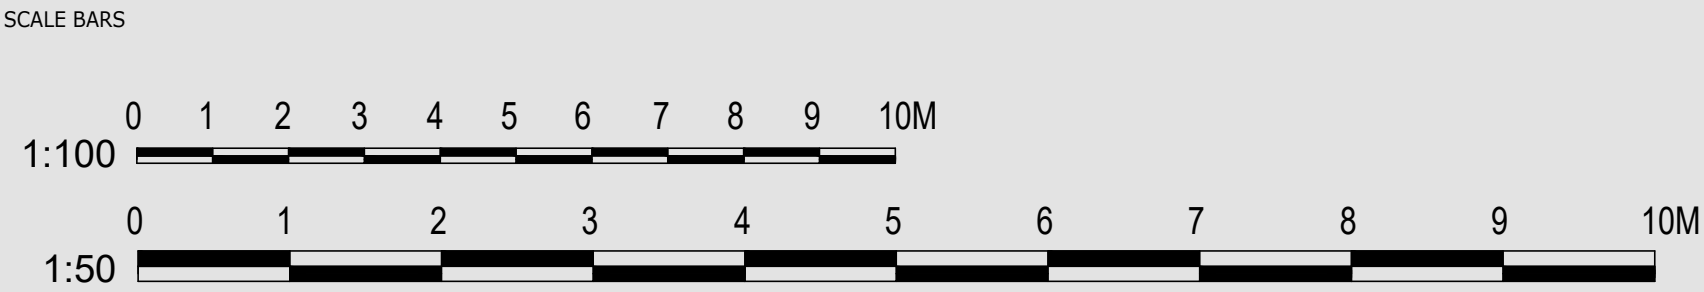

REVISION	DESCRIPTION	STATUS:		CLIENT:	MR & MRS HUTCHINGS	SITE ADDRESS: 14 FURZELAND WAY SAYERS COMMON HASSECKS WEST SUSSEX BN6 9JB
0	FIRST ISSUE	PLANNING		JOB REF:	704	
A				DRG. NO:	02	
B				DRG. TITLE:	PROPOSED PLANS	
C	15.07.2026			DATE:	APRIL 2026	
				SCALE:	1:50@A1	