




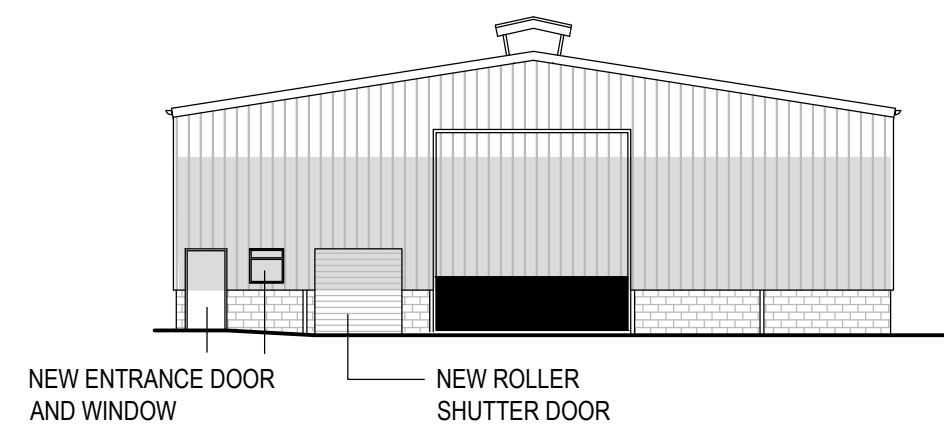


FRONT ELEVATION
(EAST)

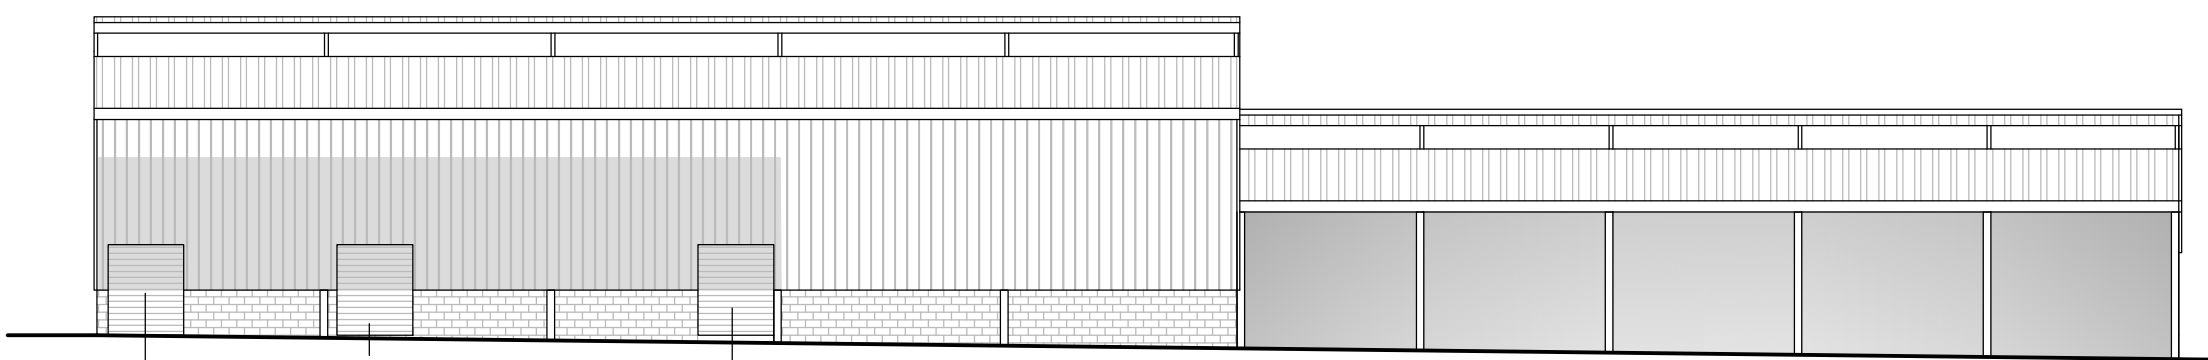


SIDE ELEVATION
(NORTH)

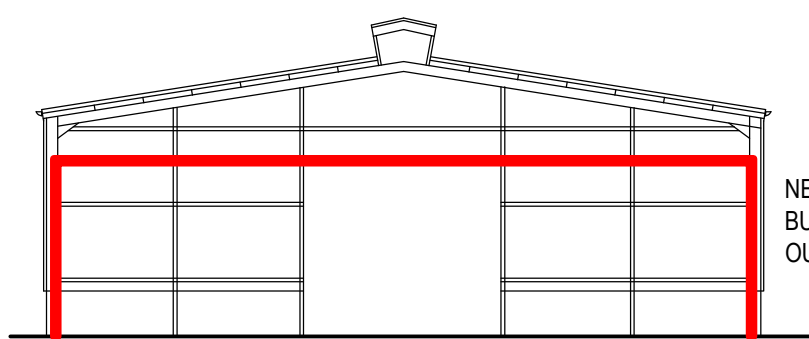

SECTION

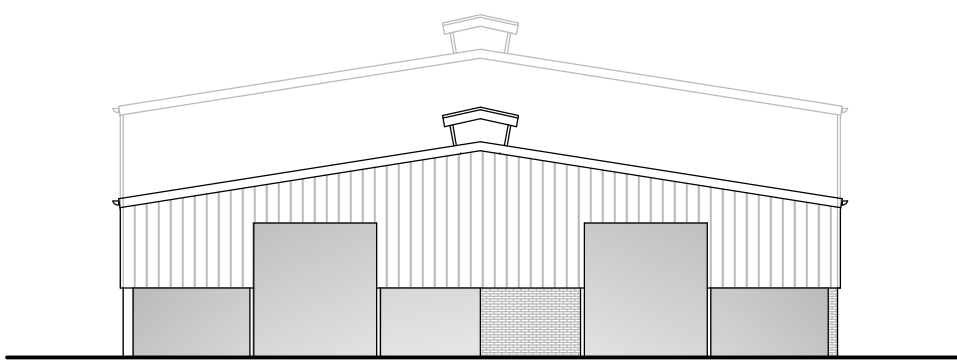


REAR ELEVATION
(WEST)

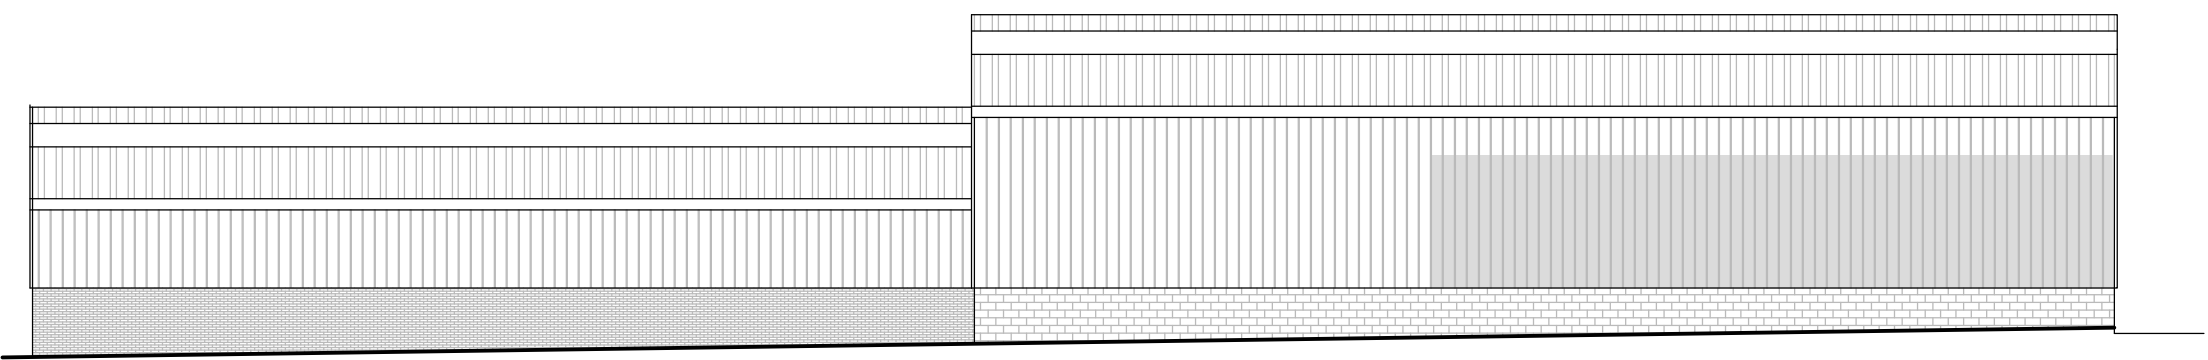


SIDE ELEVATION
(SOUTH)


MATERIALS
ROOF - STEEL PROFILE SHEETING
WALLS - VERTICAL TIMBER YORKSHIRE SPACE BOARDING
BRICKWORK / BLOCK WORK AT LOWER LEVEL

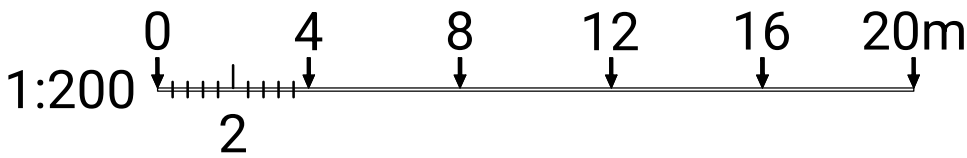

SPRONKETTS LANE

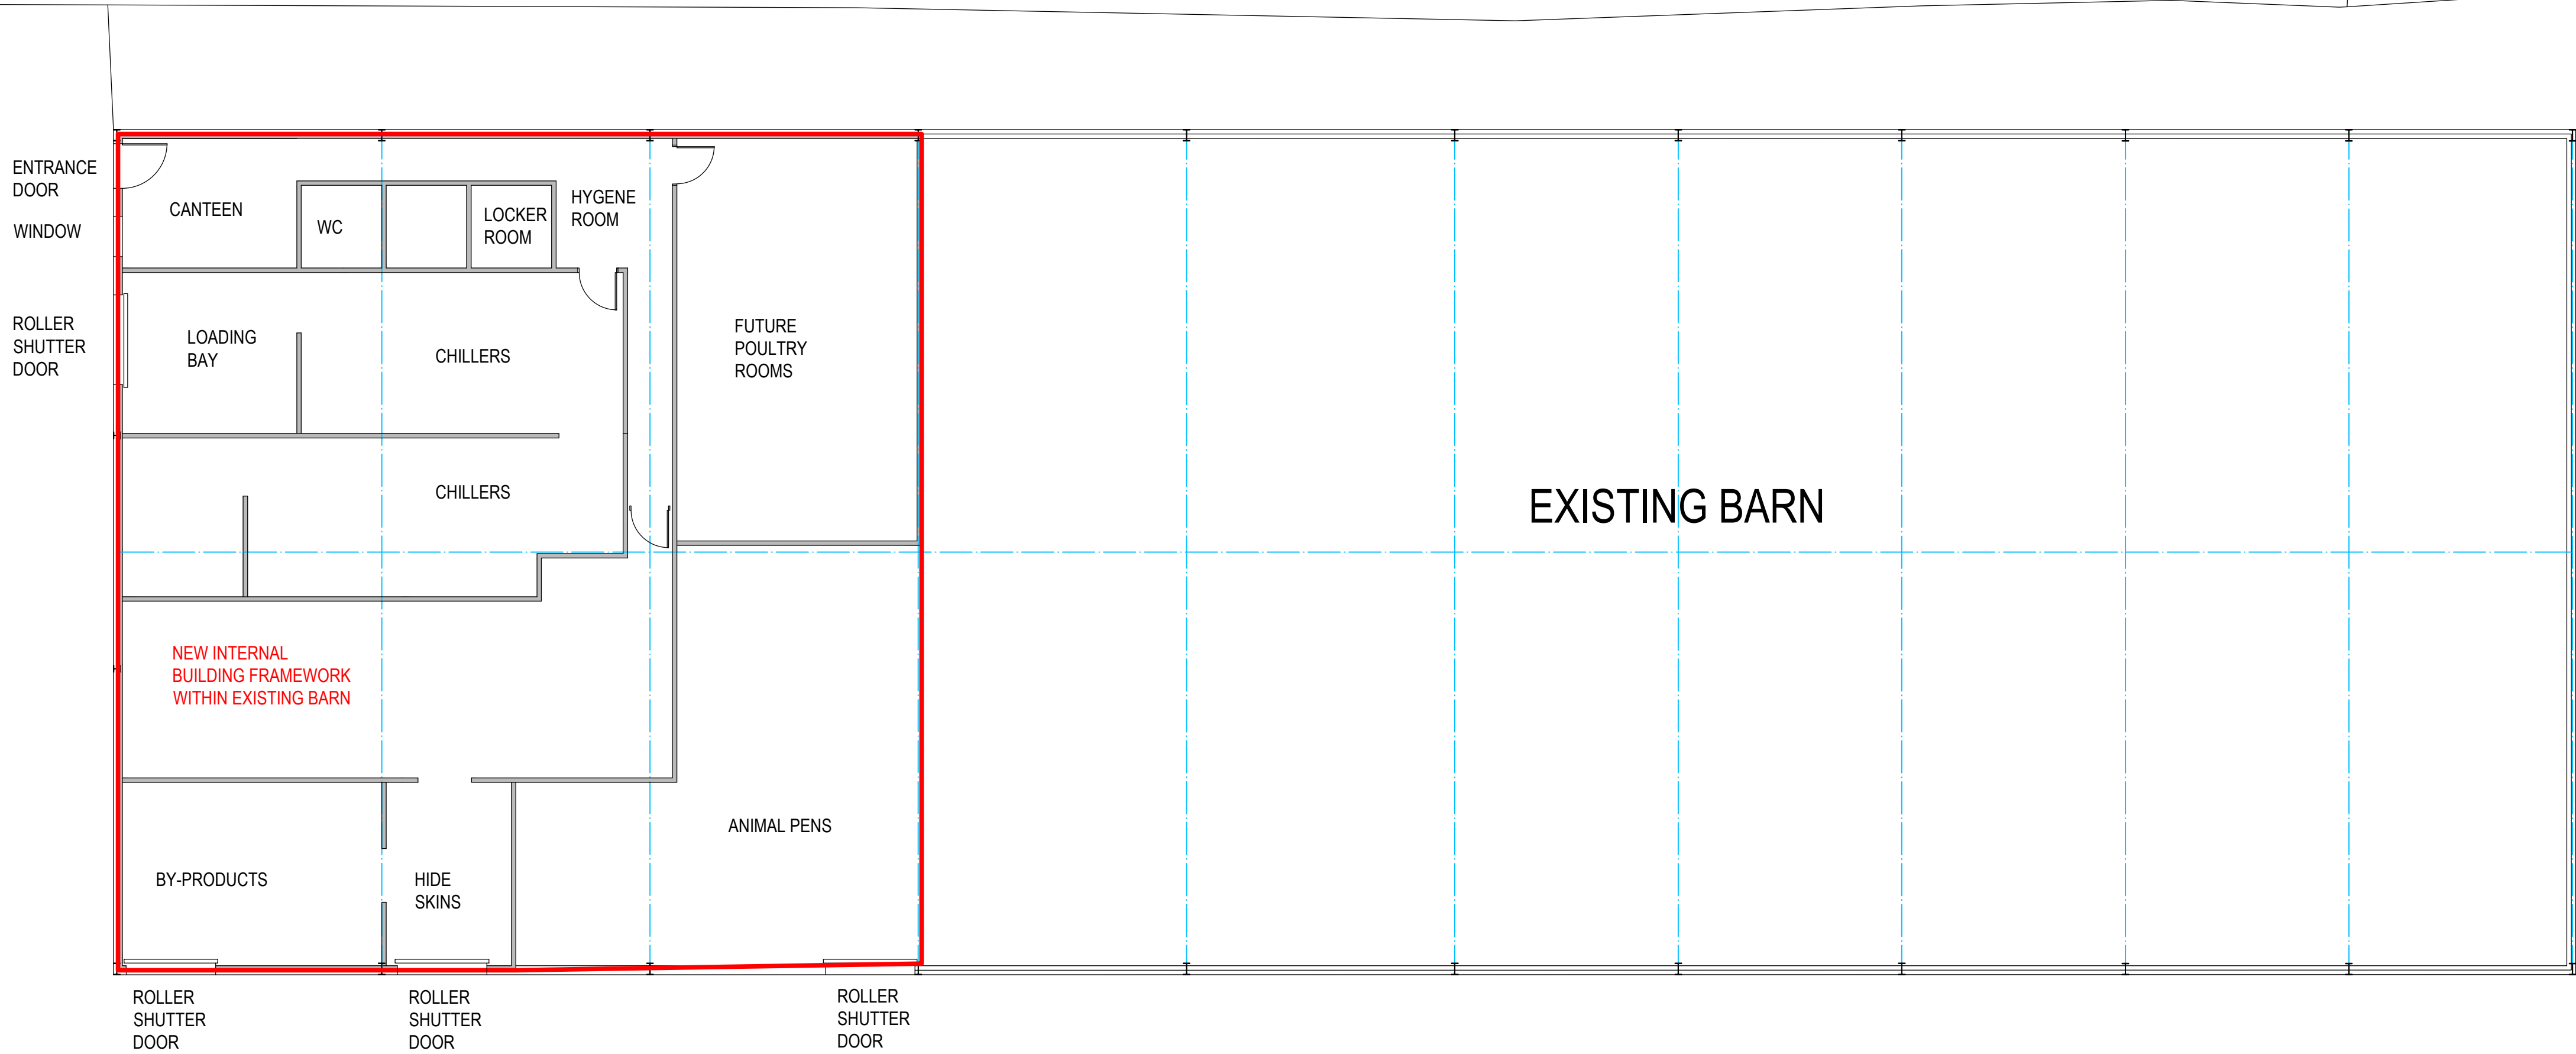

PROPOSED BLOCK PLAN

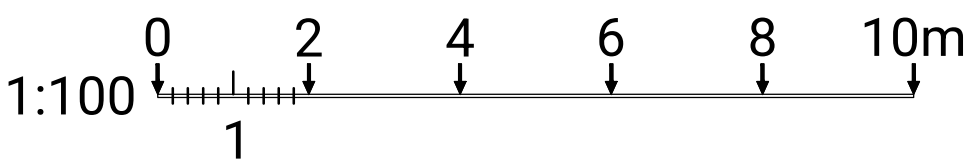

UNDERGROUND TANKS



GENERAL NOTES
ALL DIMENSIONS TO BE CHECKED ON SITE PRIOR TO COMMENCEMENT OF WORKS - PLEASE REPORT ERRORS OR OMISSIONS TO THE ARCHITECT.
THIS DRAWING HAS BEEN PRODUCED FOR THE PURPOSES OF PLANNING AND BUILDING REGULATIONS APPROVALS ONLY AND IS NOT INTENDED TO BE A FULL WORKING DRAWING.
THIS DRAWING IS TO BE READ IN CONJUNCTION WITH ANY WRITTEN SPECIFICATIONS, SCHEDULES OF WORK AND STRUCTURAL ENGINEER'S DETAILS AS APPROPRIATE.
THIS DRAWING IS THE COPYRIGHT OF PUMP HOUSE DESIGNS AND ANY FURTHER REPRODUCTION OF THE PLAN IS NOT PERMITTED WITHOUT OBTAINING PRIOR CONSENT.
© CROWN COPYRIGHT 2026 - LICENCE NO. 100032237

8
A

REV	DESCRIPTION	BY	DATE



**PUMPHOUSE
DESIGNS**

Architectural & Interior Design Consultants

 01424 871120

 info@pumphousedesigns.co.uk

CLIENT

DAAAG Farming LLP

PROJECT

THE NAKED FARM
BARLANDS FARM - SPRONKETTS LANE
WARNINGLID
HAYWARDS HEATH - RH17 5SJ

DRAWING

PROPOSED ANIMAL PROCESS FACILITY & EXISTING BARN

FIRST ISSUE

DRAWN BY

SCALE @ A1

MAY 26

MRG

1:100 / 1:200

DRAWING NO.

8658 / 1