

GENERAL NOTES


ALL DIMENSIONS TO BE CHECKED ON SITE PRIOR TO COMMENCEMENT OF WORKS - PLEASE REPORT ERRORS OR OMISSIONS TO THE ARCHITECT.

THIS DRAWING HAS BEEN PRODUCED FOR THE PURPOSES OF PLANNING AND BUILDING REGULATIONS APPROVALS ONLY AND IS NOT INTENDED TO BE A FULL WORKING DRAWING.


THIS DRAWING IS TO BE READ IN CONJUNCTION WITH ANY WRITTEN SPECIFICATIONS, SCHEDULES OF WORK AND STRUCTURAL ENGINEER'S DETAILS AS APPROPRIATE.

THIS DRAWING IS THE COPYRIGHT OF PUMP HOUSE DESIGNS AND ANY FURTHER REPRODUCTION OF THE PLAN IS NOT PERMITTED WITHOUT OBTAINING PRIOR CONSENT.

© CROWN COPYRIGHT 2026 - LICENCE NO. 100032237


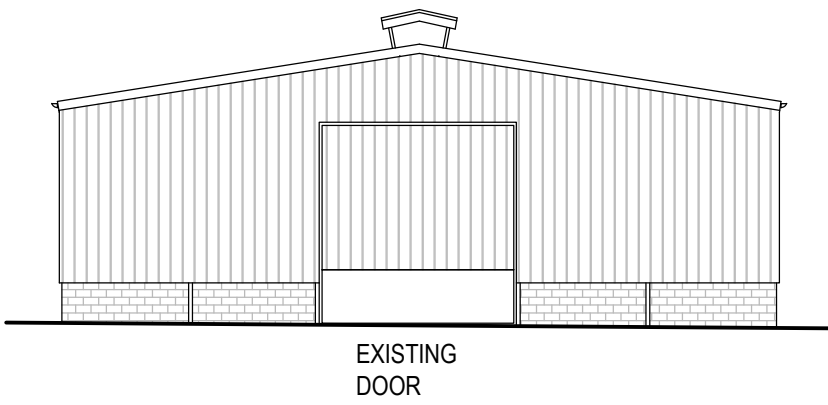


FRONT ELEVATION
(EAST)

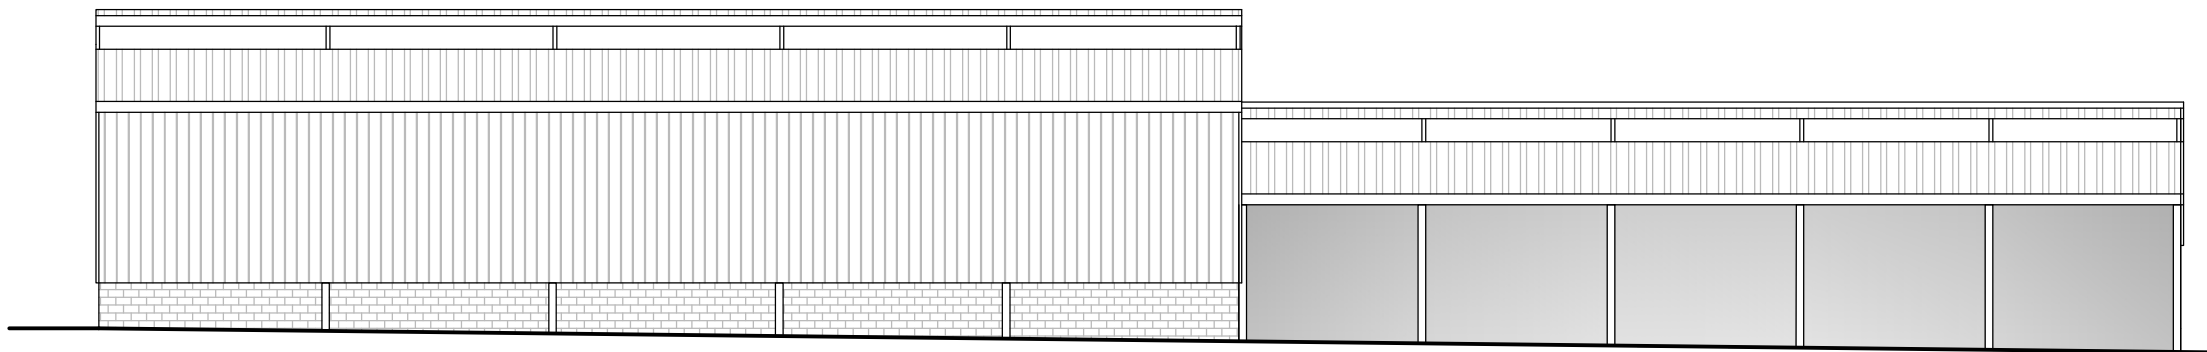


SIDE ELEVATION
(NORTH)


MATERIALS
ROOF - STEEL PROFILE SHEETING
WALLS - VERTICAL TIMBER YORKSHIRE SPACE BOARDING
BRICKWORK / BLOCK WORK AT LOWER LEVEL

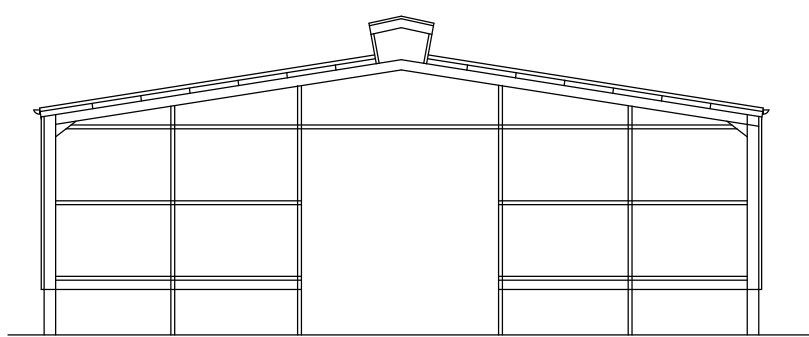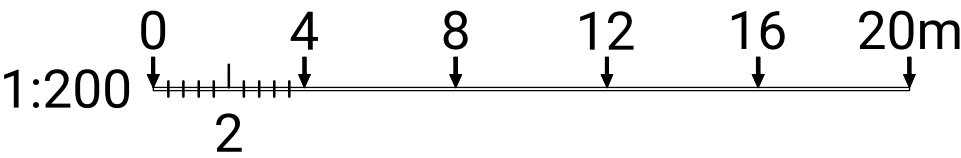


SECTION

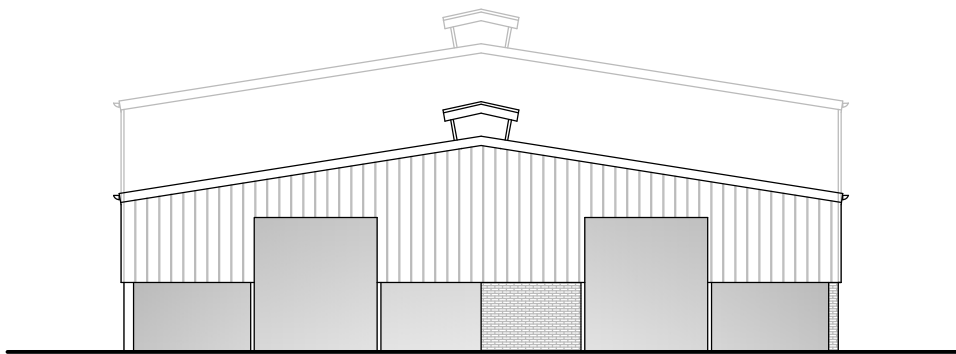


REAR ELEVATION
(WEST)

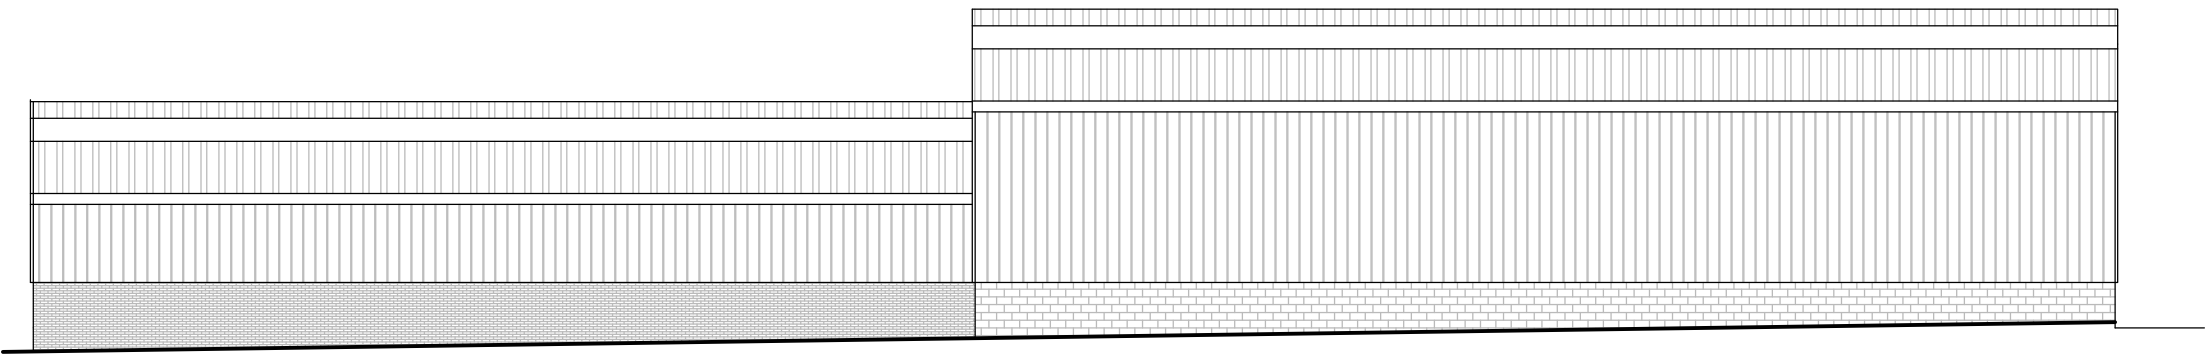

SIDE ELEVATION
(SOUTH)

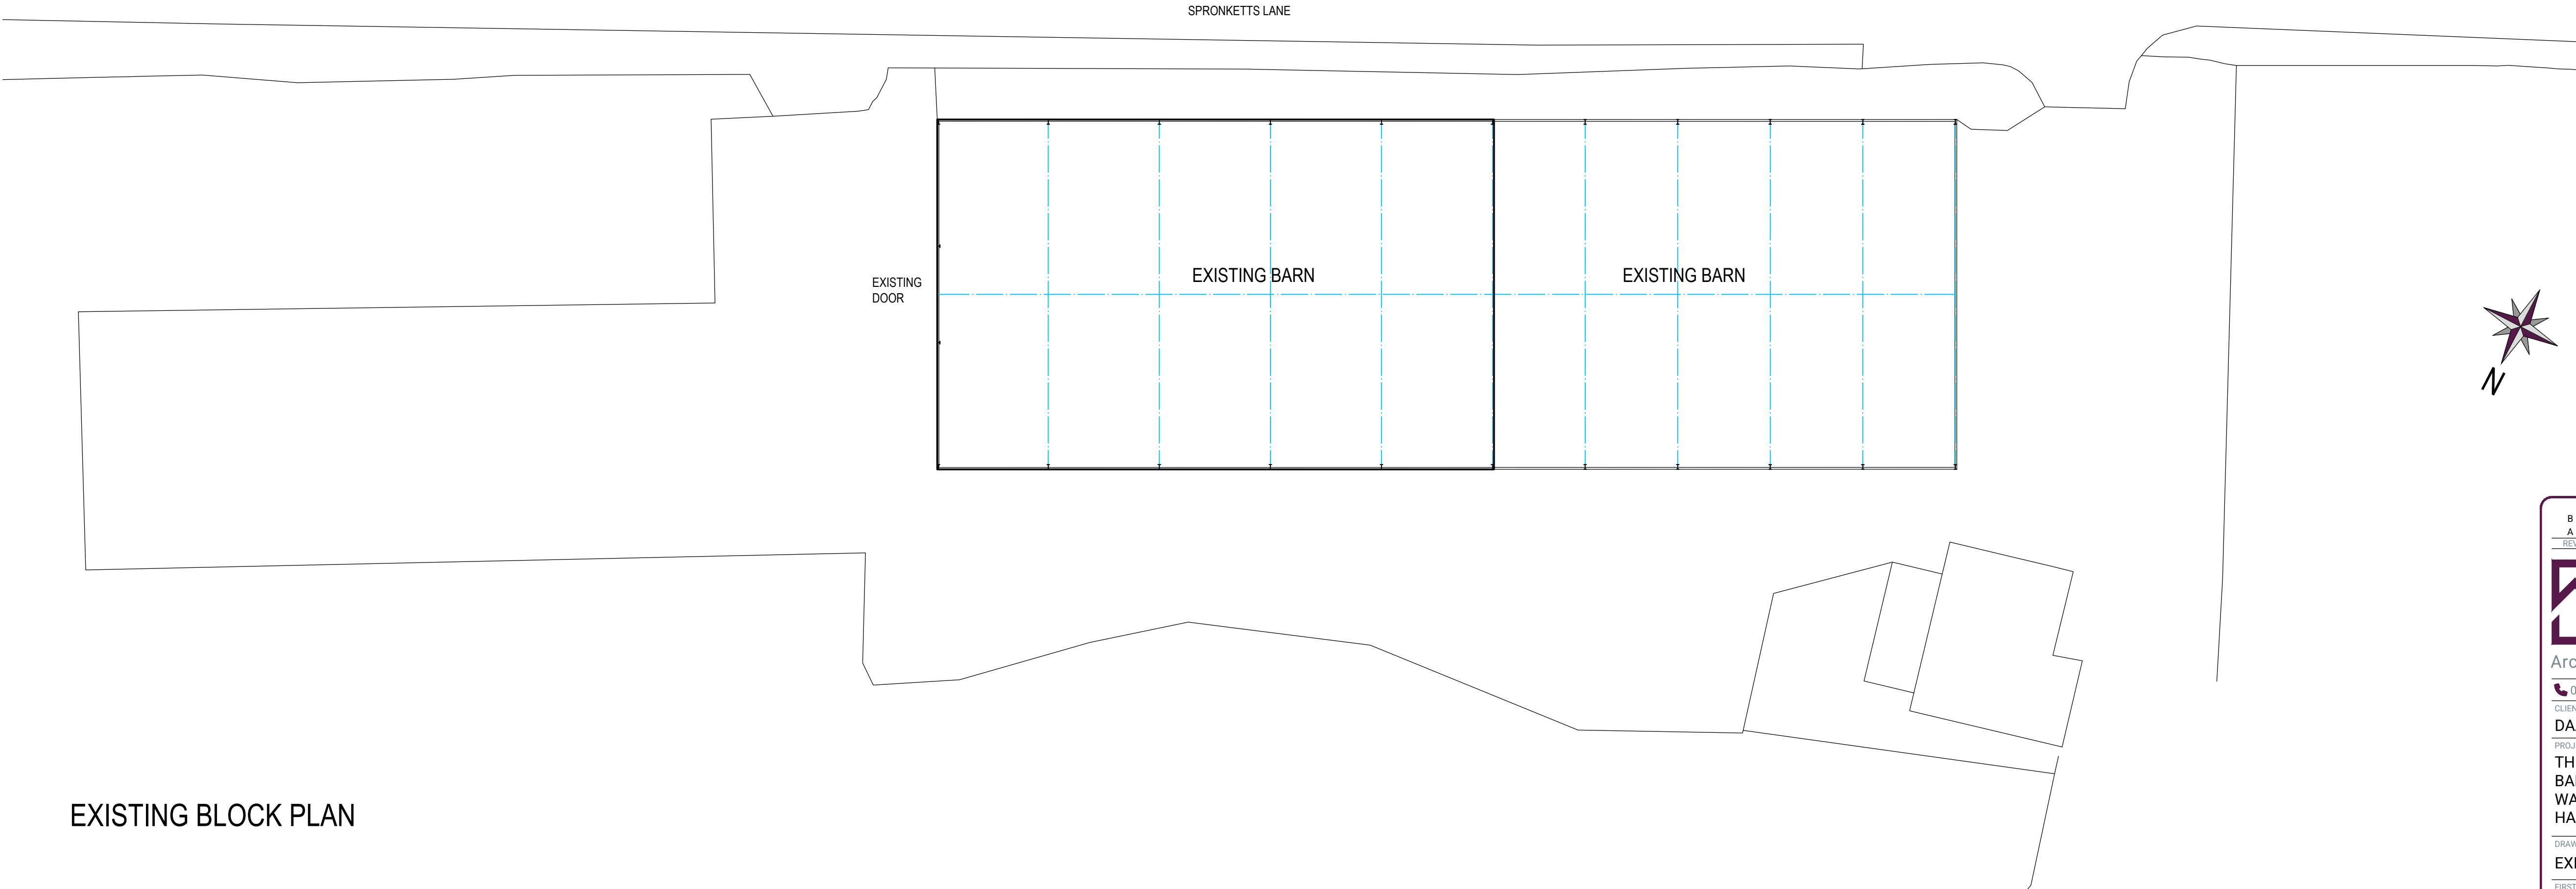

EXISTING BLOCK PLAN

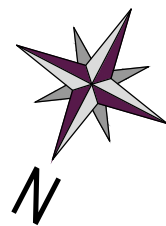

8				
A				
REV	DESCRIPTION	BY	DATE	



**PUMPHOUSE
DESIGNS**

Architectural & Interior Design Consultants

01424 871120 info@pumphousedesigns.co.uk

CLIENT

DAAAG Farming LLP

PROJECT

THE NAKED FARM
BARLANDS FARM - SPRONKETTS LANE
WARNINGLID
HAYWARDS HEATH - RH17 5SJ

DRAWING

EXISTING PLAN OF BARN

FIRST ISSUE	DRAWN BY	SCALE @ A1
MAY 26	MRG	1:200

DRAWING NO.

8658 / EX