




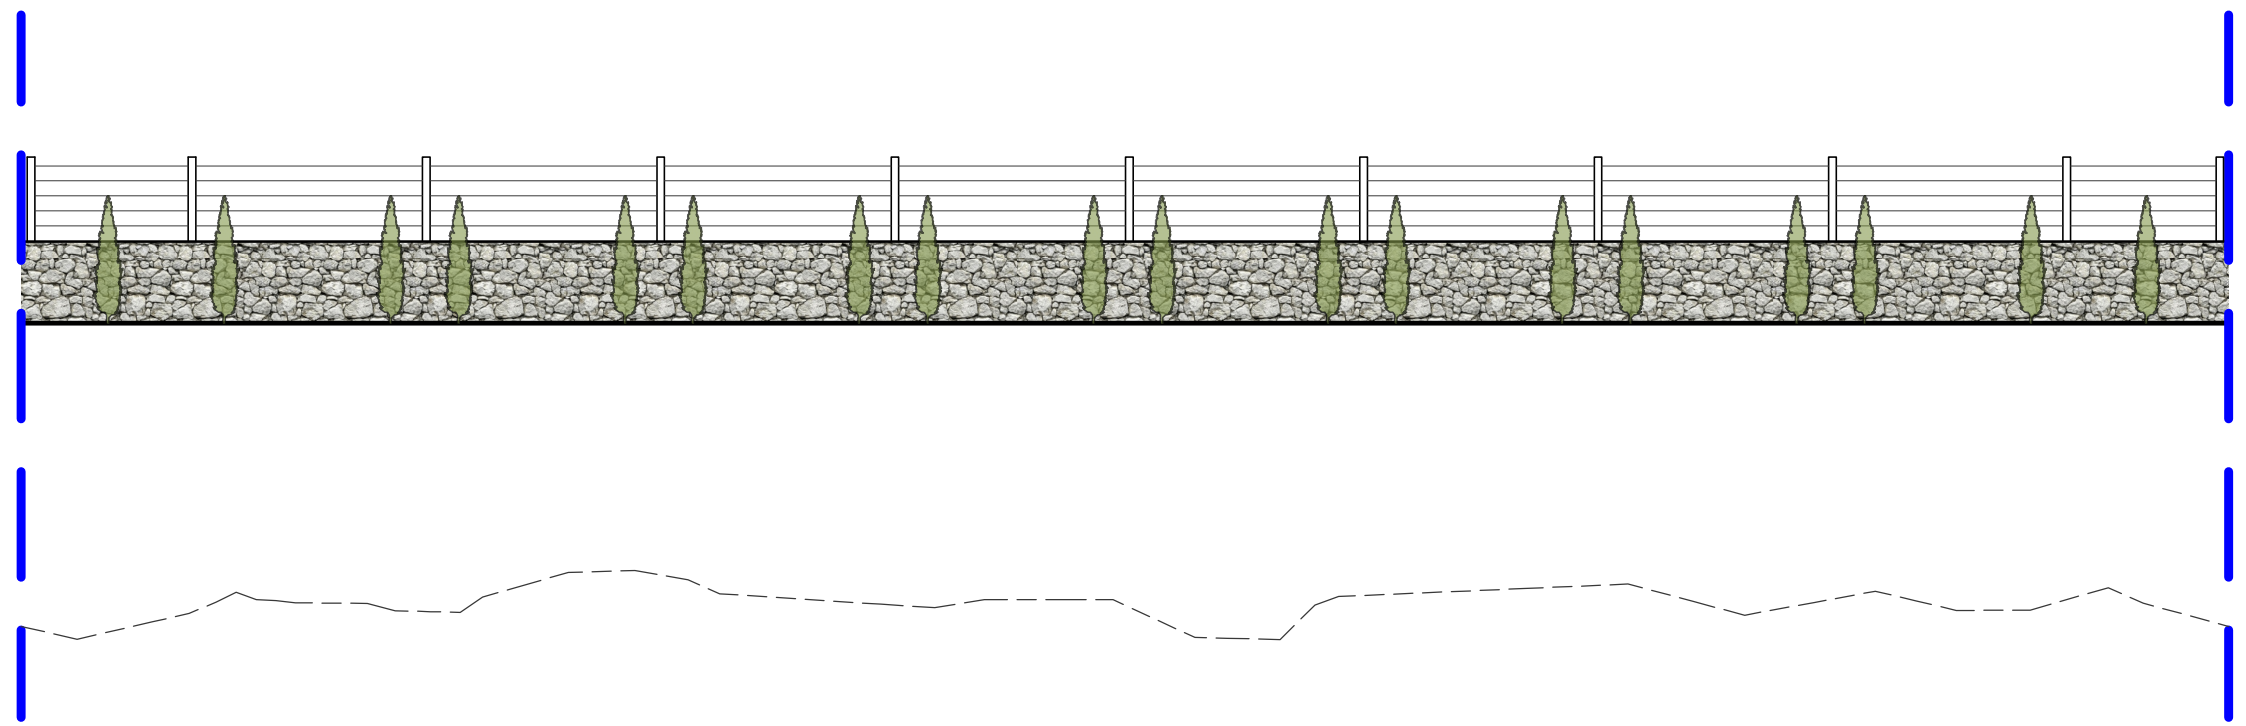


SOUTH ELEVATION FACING TRACK

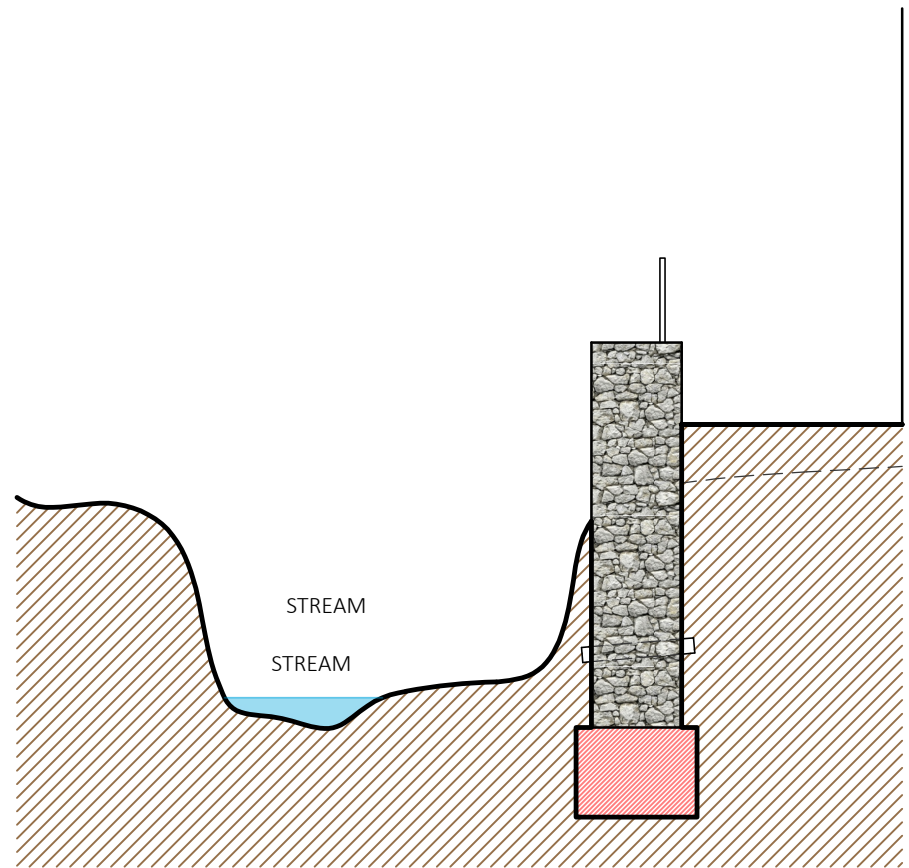


EAST ELEVATION

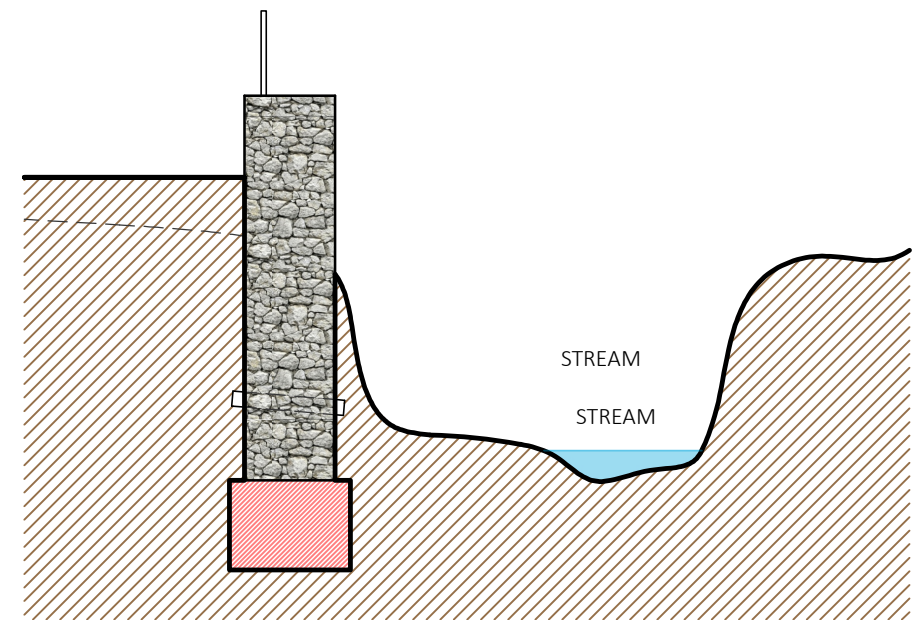

WEST ELEVATION

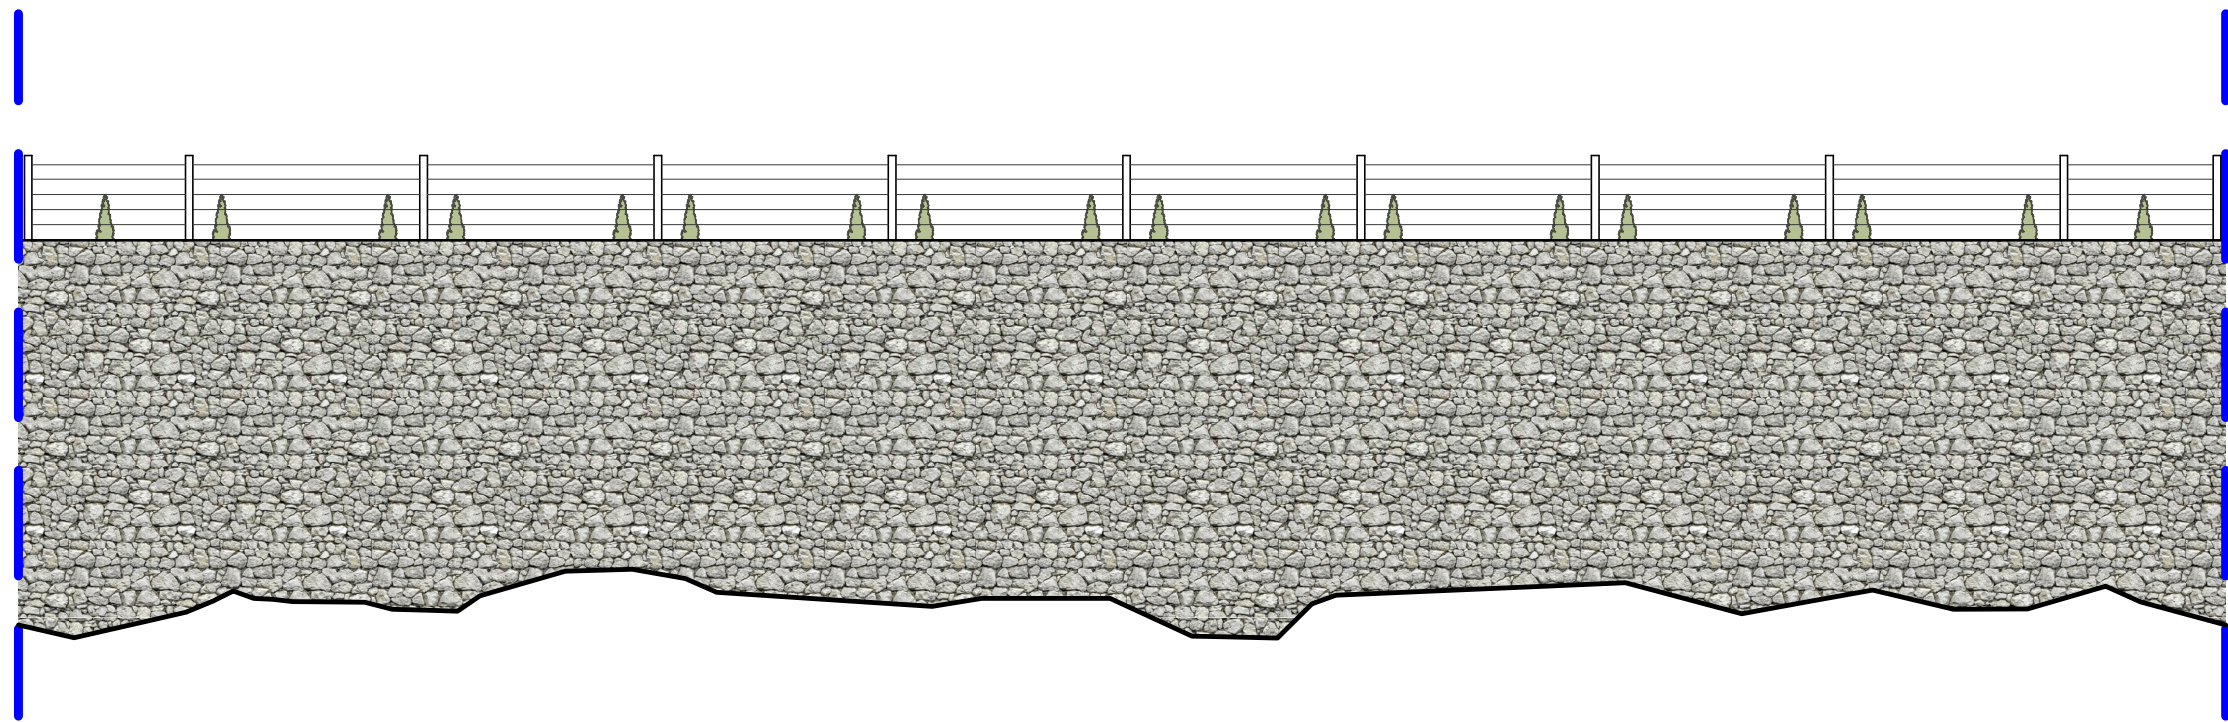


NORTH ELEVATION FACING DWELLING

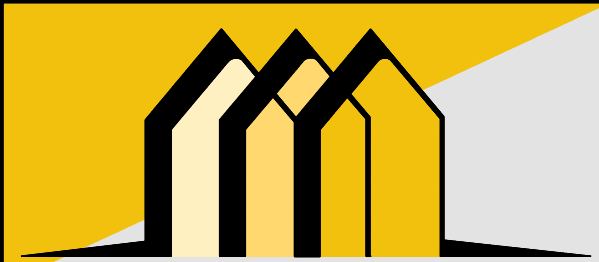

CONTACT INFO

E: Scott@EllisdonArchitecturalAssociates.co.uk
W: WWW.EllisdonArchitecturalAssociates.co.uk
M: 07828 189525

SCALE BARS

 

REVISION	DESCRIPTION	STATUS:		CLIENT:	MR & MRS SWAN	SITE ADDRESS: 14 LYNTON PARK AVE, EAST GRINSTEAD RH19 3XB
0		PLANNING		JOB REF:	679	
A				DRG. NO:	10	
B				TITLE	GABION STONE WALL	
				DATE:	NOVEMBER 2025	
				SCALE:	1:50@A2	