




FRONT ELEVATION

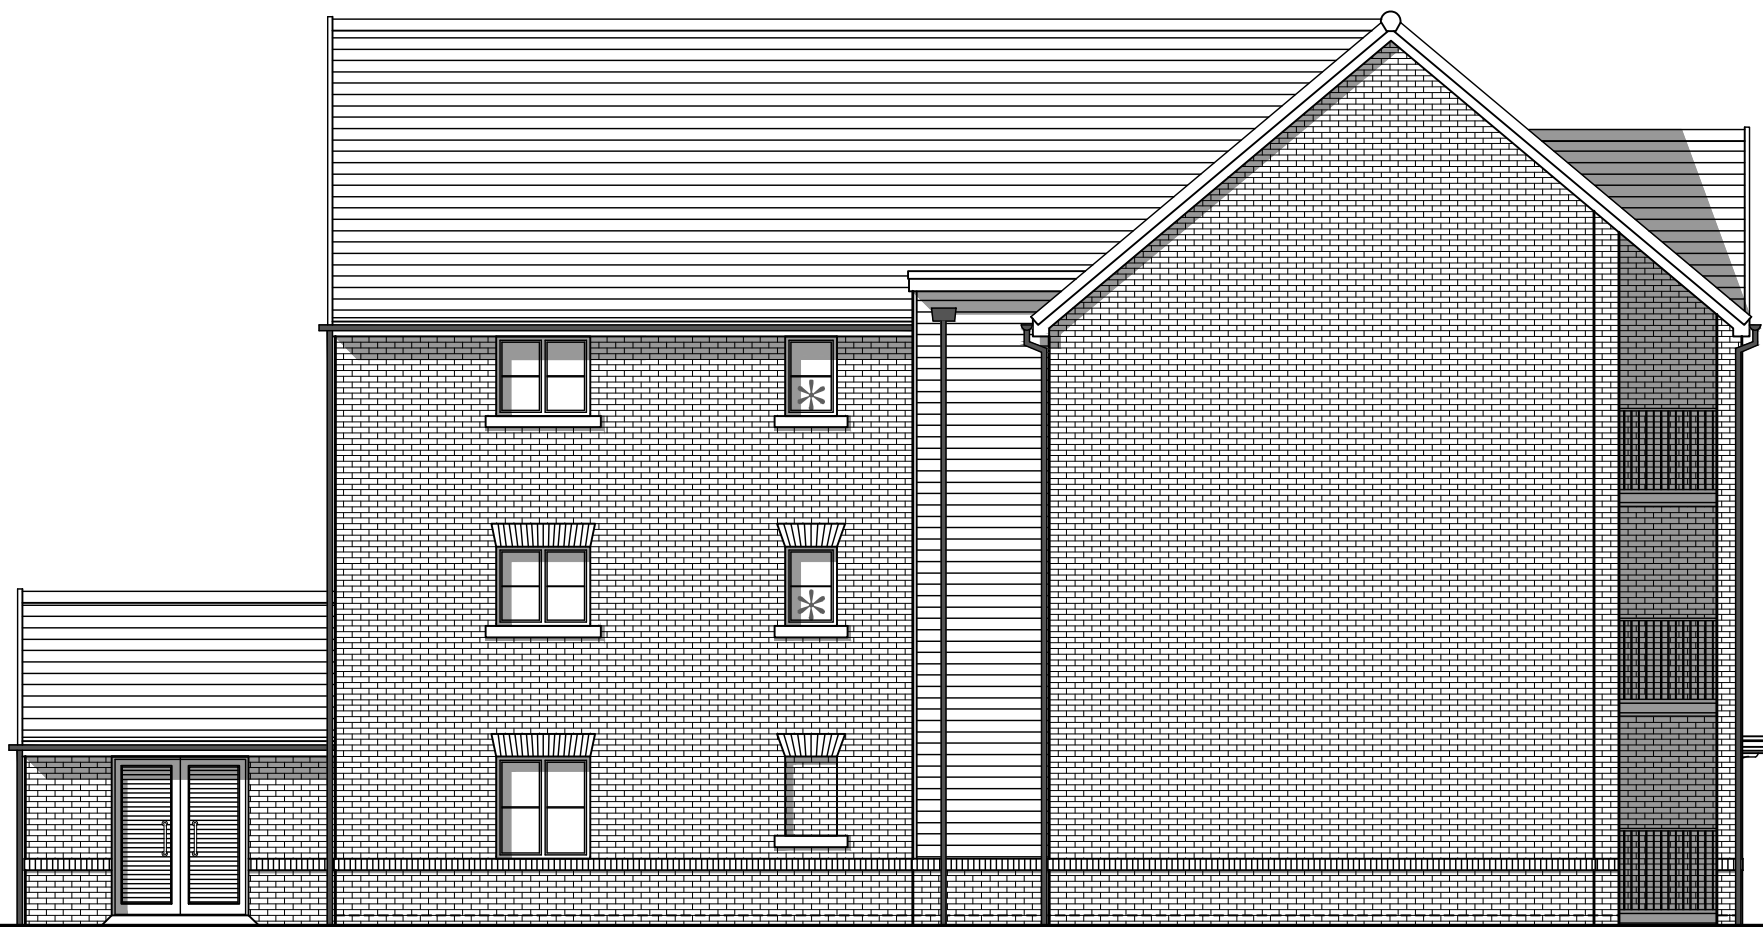


SIDE ELEVATION




REAR ELEVATION
* OBSCURE GLAZED WINDOW




SIDE ELEVATION

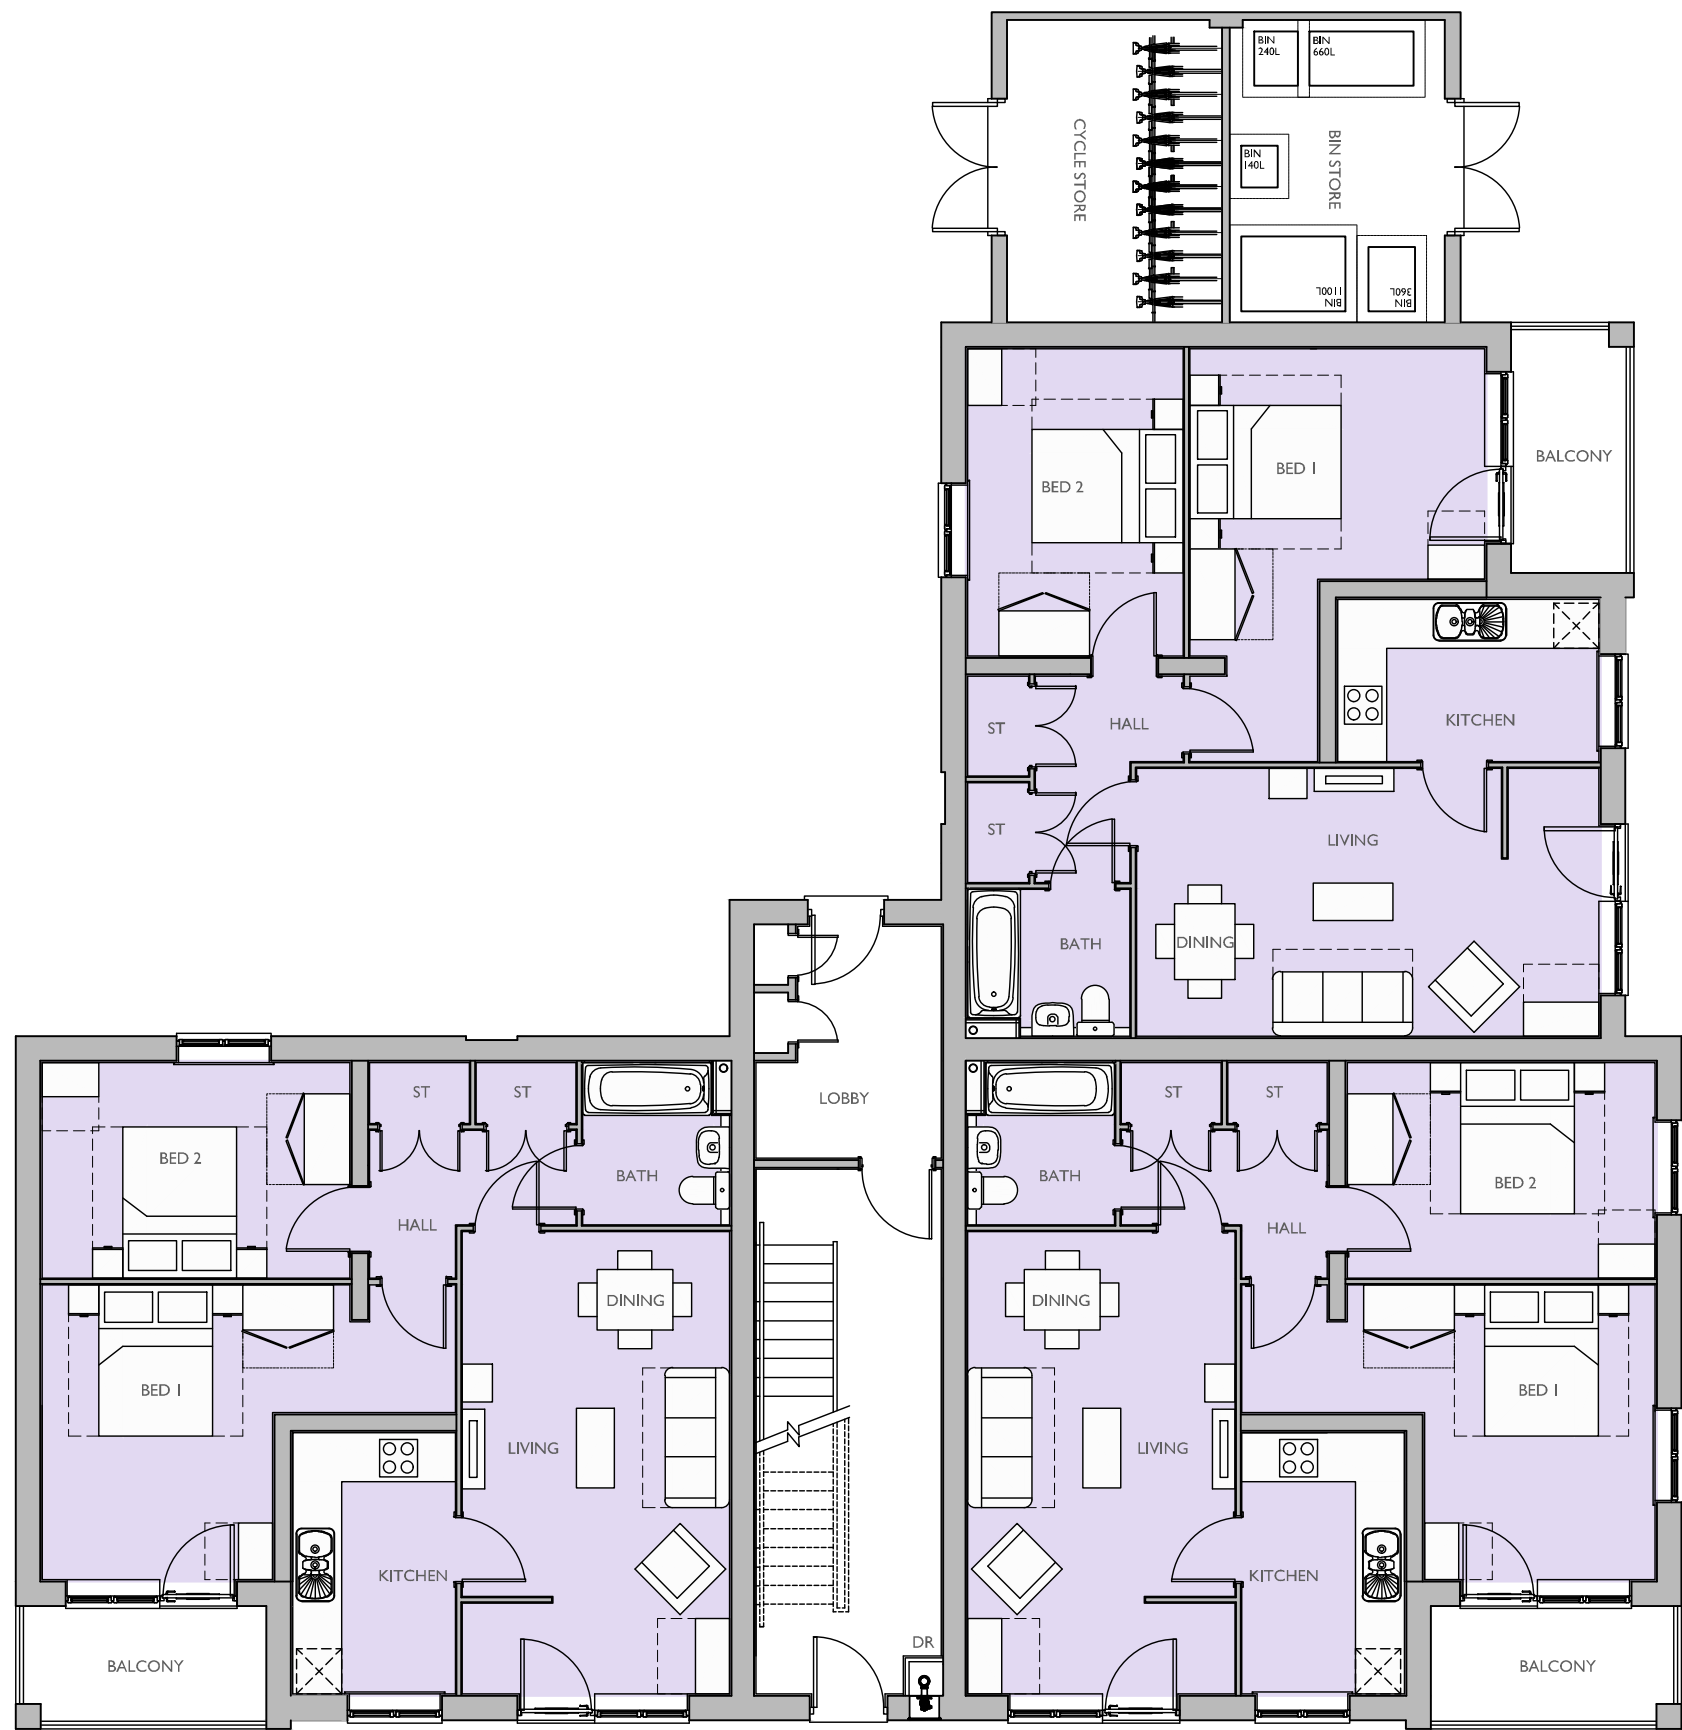

GROUND FLOOR PLAN

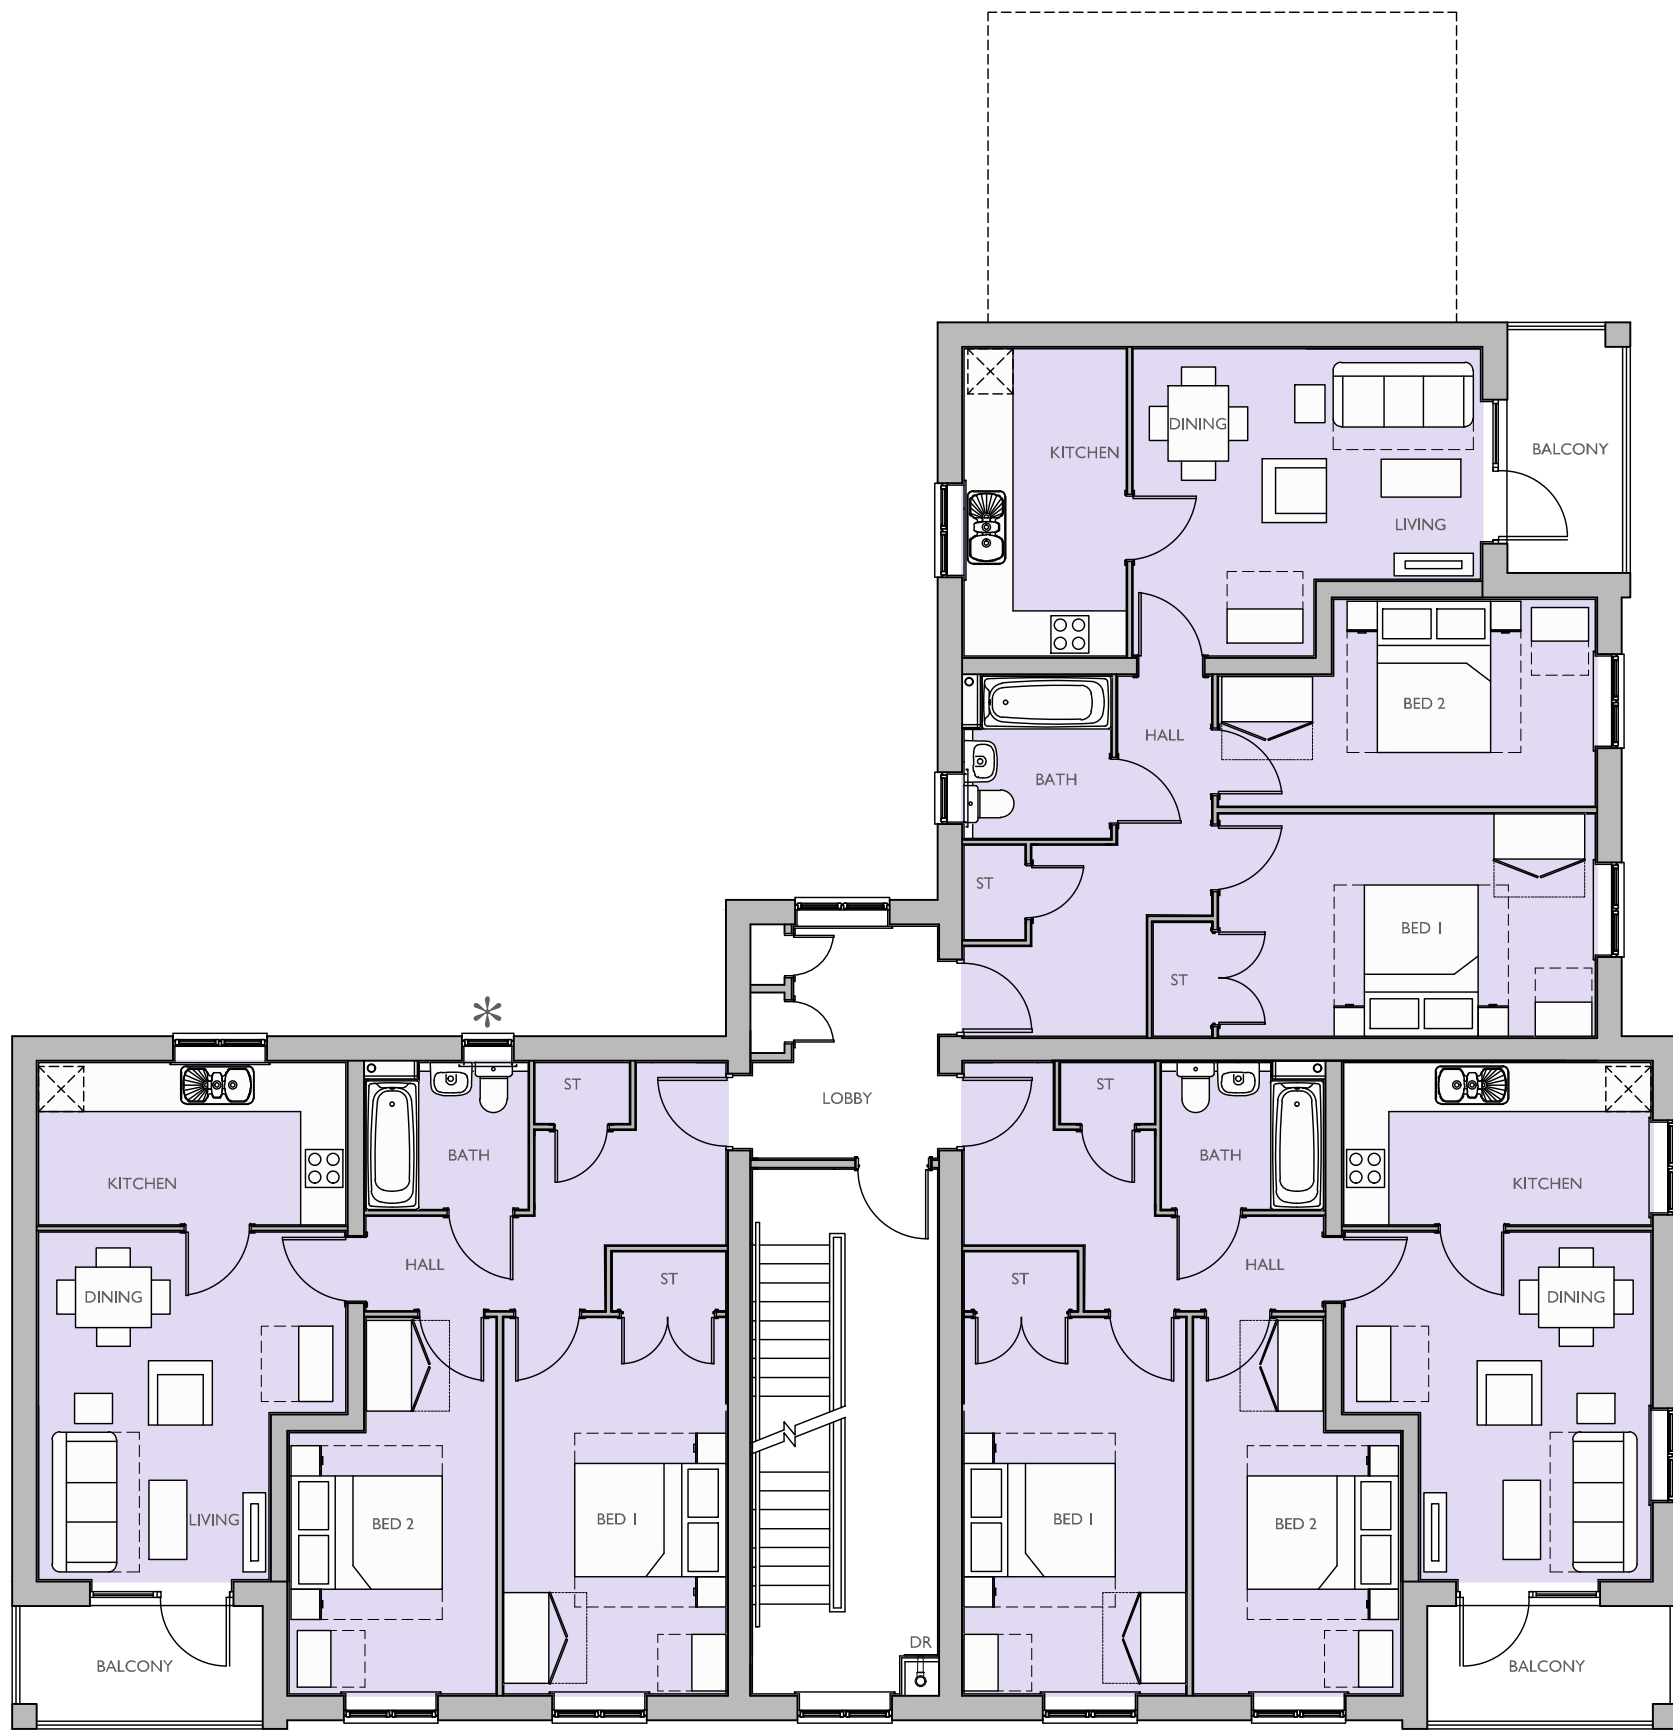

FIRST FLOOR PLAN
* OBSCURE GLAZED WINDOW

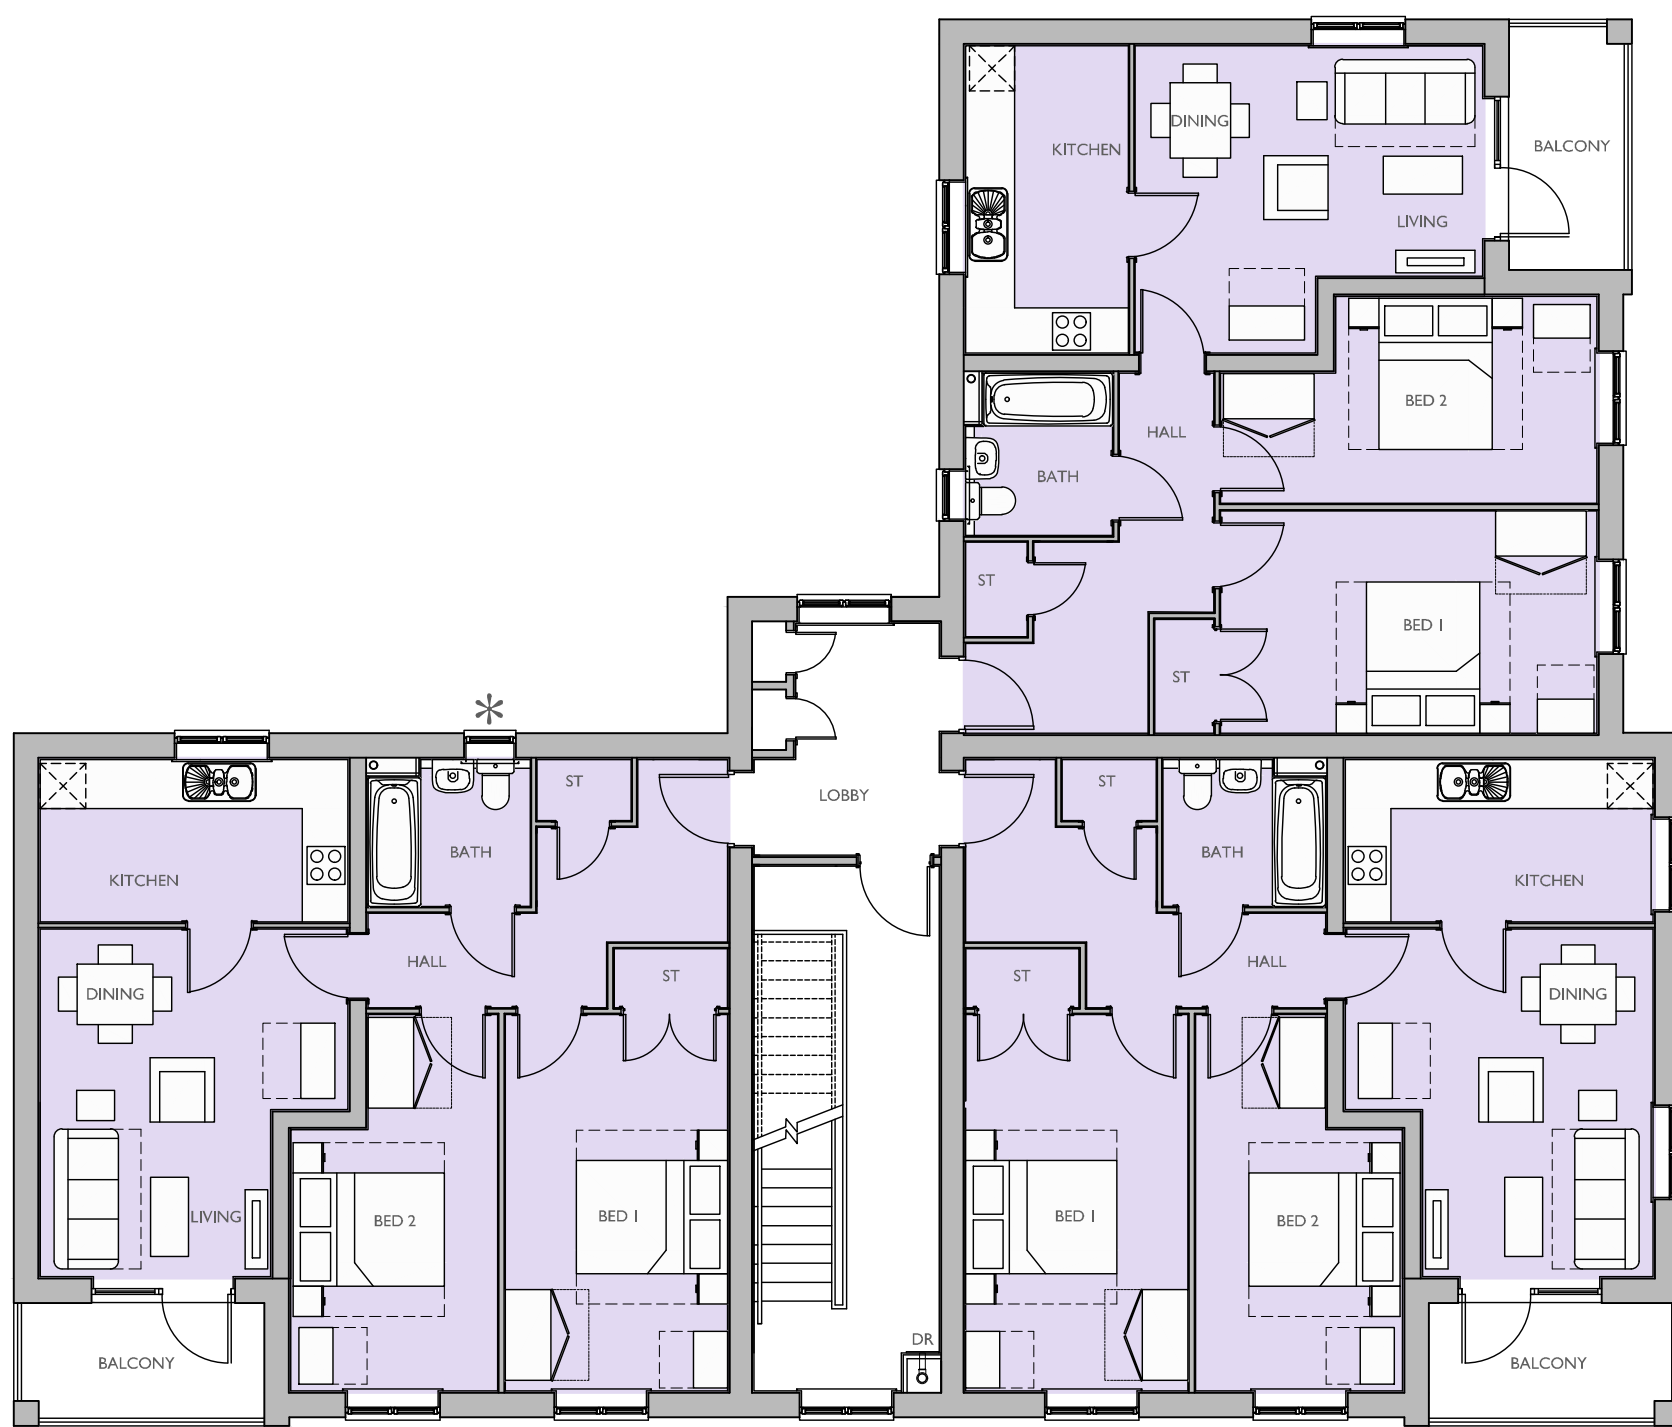


SECOND FLOOR PLAN
* OBSCURE GLAZED WINDOW

Housetype Name:		BLOCK A	
Occupancy:		2 BED / 4 PERSON	
Gross Area ft²:	Gross Area m²:	Net Area ft²:	Net Area m²:
772.5	71.8	763.1	70.9
772.5	71.8	763.1	70.9
772.5	71.8	763.1	70.9

For Colours of Material See External Finishes Layout (CB_96_274_008)	
Primary Material:	STRETCHER BOND MASONRY BRICKWORK.
Feature Material:	HORIZONTAL COMPOSITE CLADDING WITH MATCHING TRIM TO WINDOWS AND 2-PART PROFILE TO CORNERS.
Architectural Detail:	SPLAYED BRICK HEADERS AND STONE CILLS. 15MM PROJECTING SOLDIER COURSE AT PLINTH LEVEL.
Window & Door Frames:	UPVC CASEMENT WINDOW. COMPOSITE FRONT DOOR. UPVC FRENCH DOOR.
Fascia, Soffit & Bargeboard:	WHITE UPVC BOXED EAVES ROOFING SYSTEM.
Architectural Ornaments:	
Guttering & Drainage:	BLACK UPVC DRAINAGE SYSTEM.

Plot Numbers:
203 - 211 (AS)

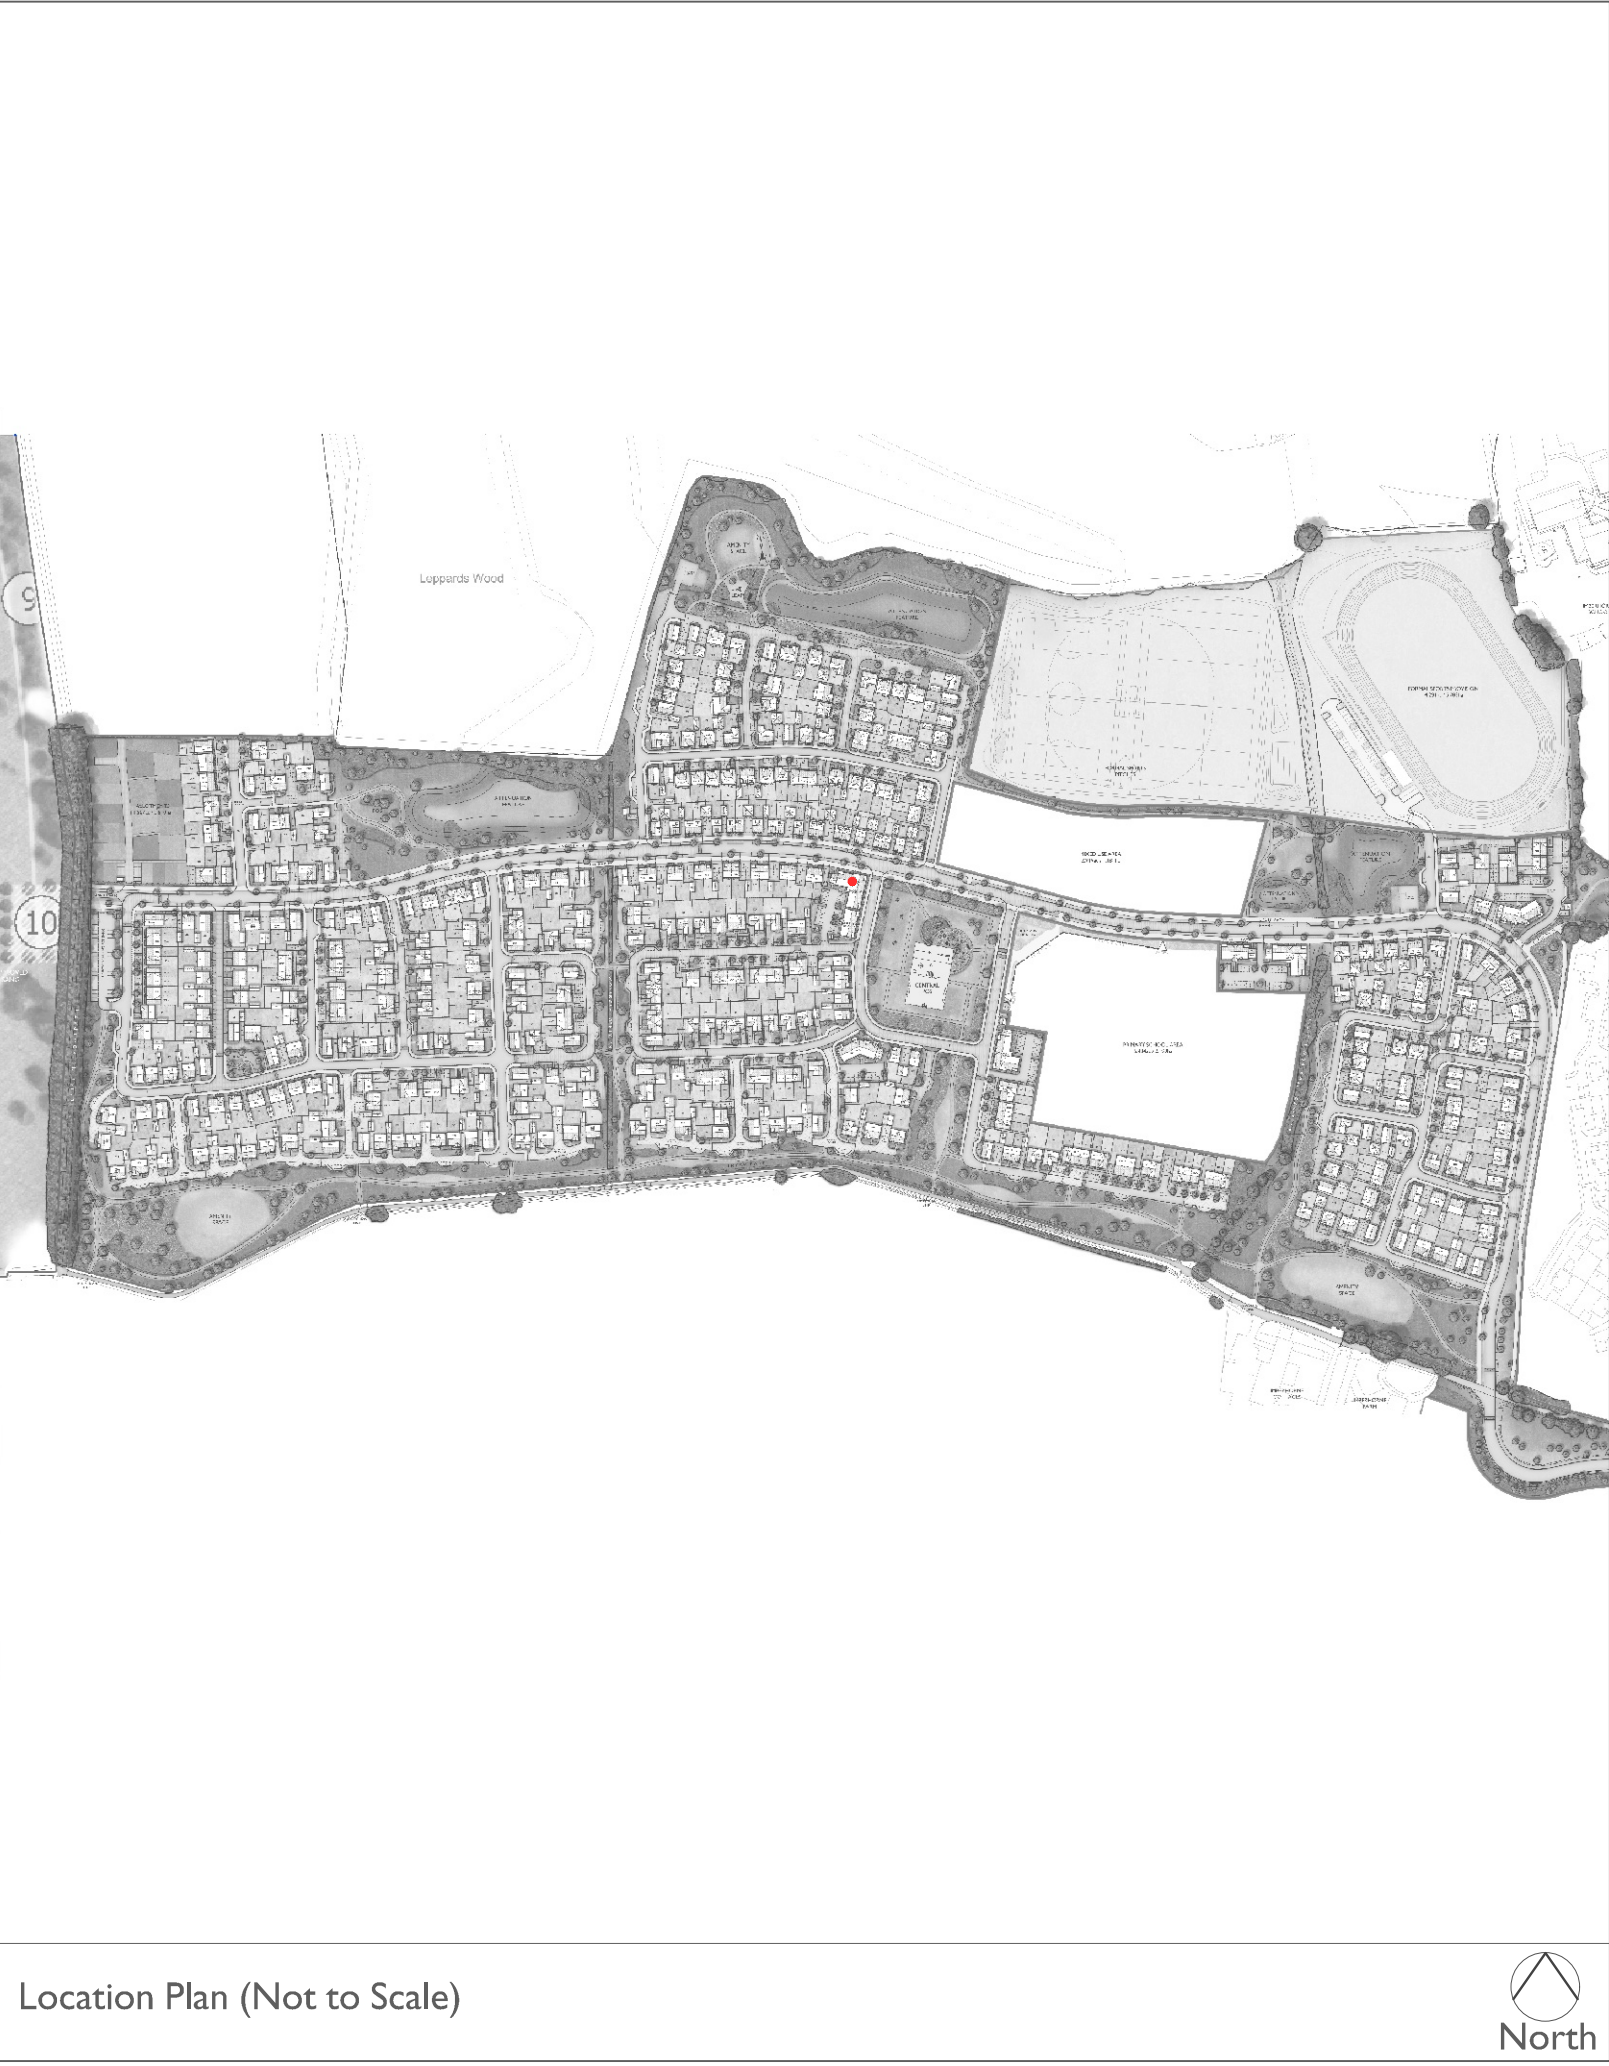

Scale @ A0:				Project:	
0 1 2 3 4 5m				LAND WEST OF IMBERHORNE LANE, EAST GRINSTEAD	
Scale 1:100				Title:	
				FLAT BLOCK A FLOOR PLANS & ELEVATIONS	
				Client:	
				Linden VistryHomes	
				COOPERBAILLIE	
				Date: NOVEMBER 2025	
				Drawn by : LAC Checked by : BB	
				Orig No: CB_96_282_I_PR_A_02 Rev: B	

Cooper Baillie Limited - Connaught House, 24 Guildford Road, Bagshot, Surrey GU19 5JN - Telephone 01276 450039 - www.cooperbaillie.co.uk
This drawing and its contents are the copyright of Cooper Baillie Ltd and may not be reproduced or stored in a retrieval system without the prior written permission of Cooper Baillie Ltd. No liability will be accepted for errors or omissions made by other parties.