


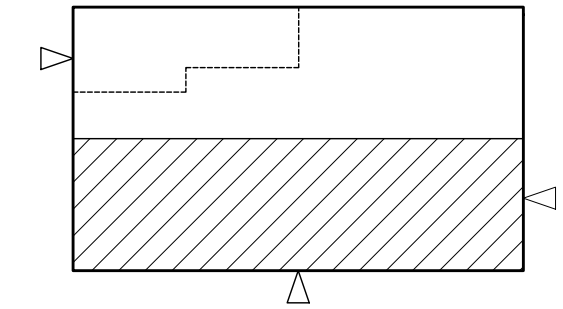

ROOF PROFILE - 1:200




FRONT ELEVATION

* OBSCURE GLAZED WINDOW




SIDE ELEVATION

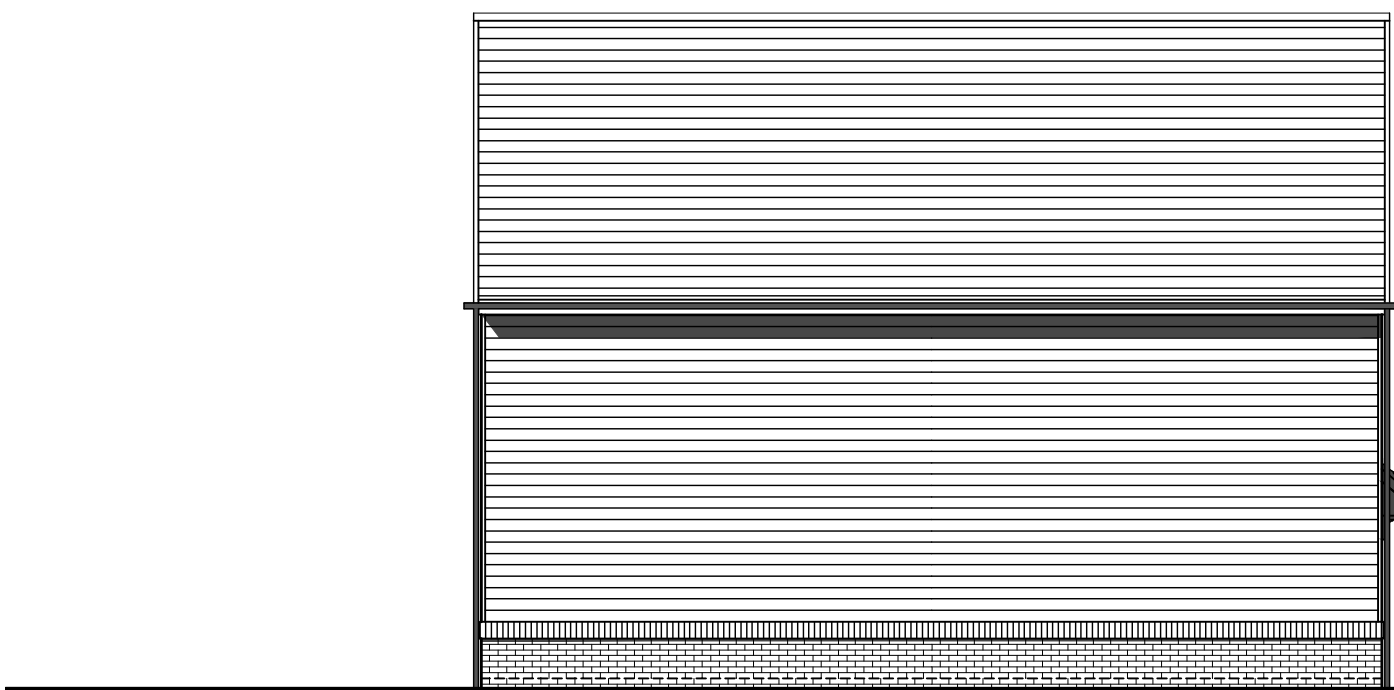


REAR ELEVATION



SIDE ELEVATION

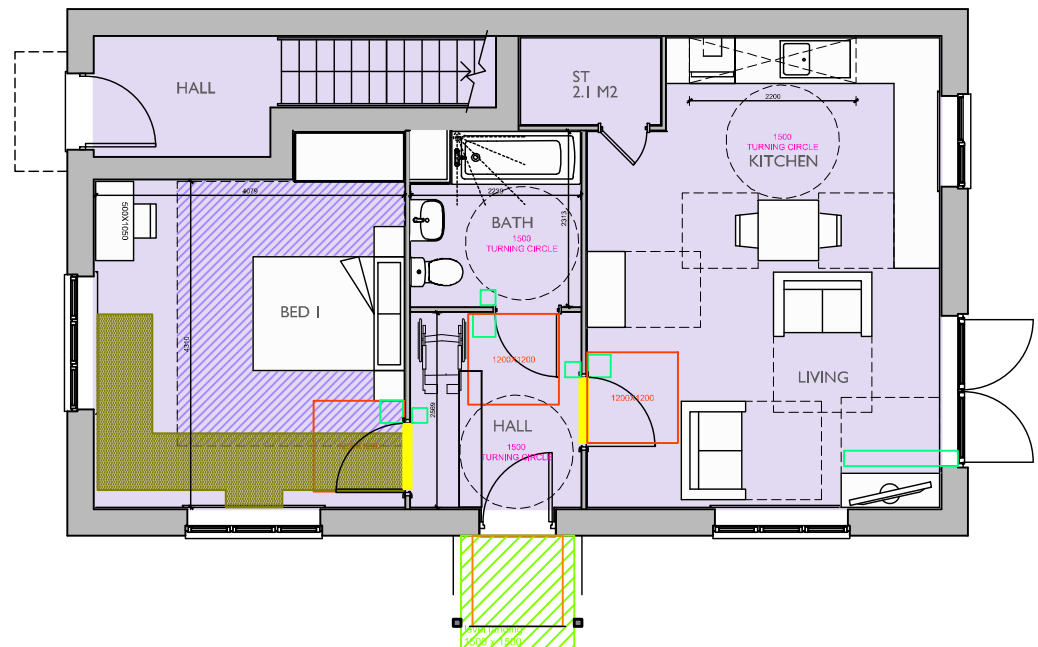

GROUND FLOOR PLAN

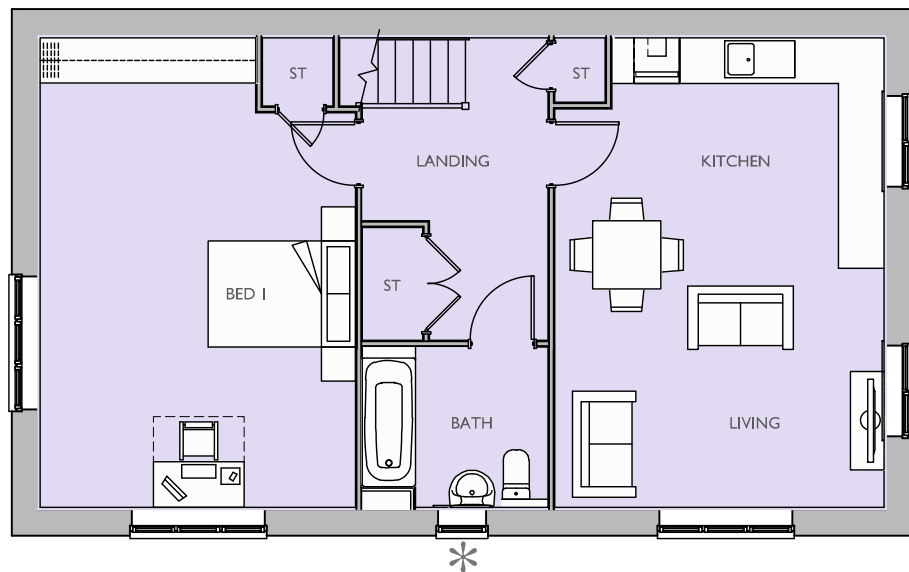

FIRST FLOOR PLAN

* OBSCURE GLAZED WINDOW

Housetype Name:		IBM - M4 (3)	
Occupancy:		1 BED / 2 PERSON, 1 BED / 2 PERSON	
Gross Area ft²:	Gross Area m²:	Net Area ft²:	Net Area m²:
661.37	61.44	651.99	60.57
826.04	76.74	812.96	75.53

For Colours of Material See External Finishes Layout (CB_96_282_008)	
Primary Material:	STRETCHER BOND MASONRY BRICKWORK.
Feature Material:	HORIZONTAL COMPOSITE CLADDING WITH MATCHING TRIM TO WINDOWS AND 2-PART PROFILE TO CORNERS.
Architectural Detail:	15MM PROJECTING SOLDIER COURSE.
Window & Door Frames:	UPVC CASEMENT WINDOW, WITH GLAZING BARS COMPOSITE FRONT DOOR. UPVC FRENCH DOOR.
Fascia, Soffit & Bargeboard:	WHITE UPVC BOXED EAVES ROOFING SYSTEM.
Architectural Ornaments:	
Guttering & Drainage:	BLACK UPVC DRAINAGE SYSTEM.

Plot Numbers:
400 & 401 (AS)



Scale @ A1: 0 1 2 3 4 5m Scale 1:100			
Rev	Date	Drawn	Checked
B	17.04.26	LRD	BB
UPDATED TO LATEST EXTERNAL FINISHES			
Project: LAND WEST OF IMBERHORNE LANE, EAST GRINSTEAD			
Title: IBM - M4 (3) ELEVATIONS & FLOOR PLANS			
Client: Linden Homes VistryHomes			
Date: DECEMBER 2026			
Drawn by: RB		Checked by: BB	
Dwg No: CB_96_282_L_WQ_IBM_01		Rev: B	

Please note these drawings are not for construction but for concept design and planning applications purposes only.
Cooper Baillie Limited - Cornleigh House, 24 Guildford Road, Bagshot, Surrey GU24 0JN - Telephone 01276 400039 - www.cooperbaillie.co.uk
This drawing and the works depicted are the copyright of Cooper Baillie Ltd and may not be reproduced or awarded, except by written permission. No liability will be accepted for any damage made by other persons.