




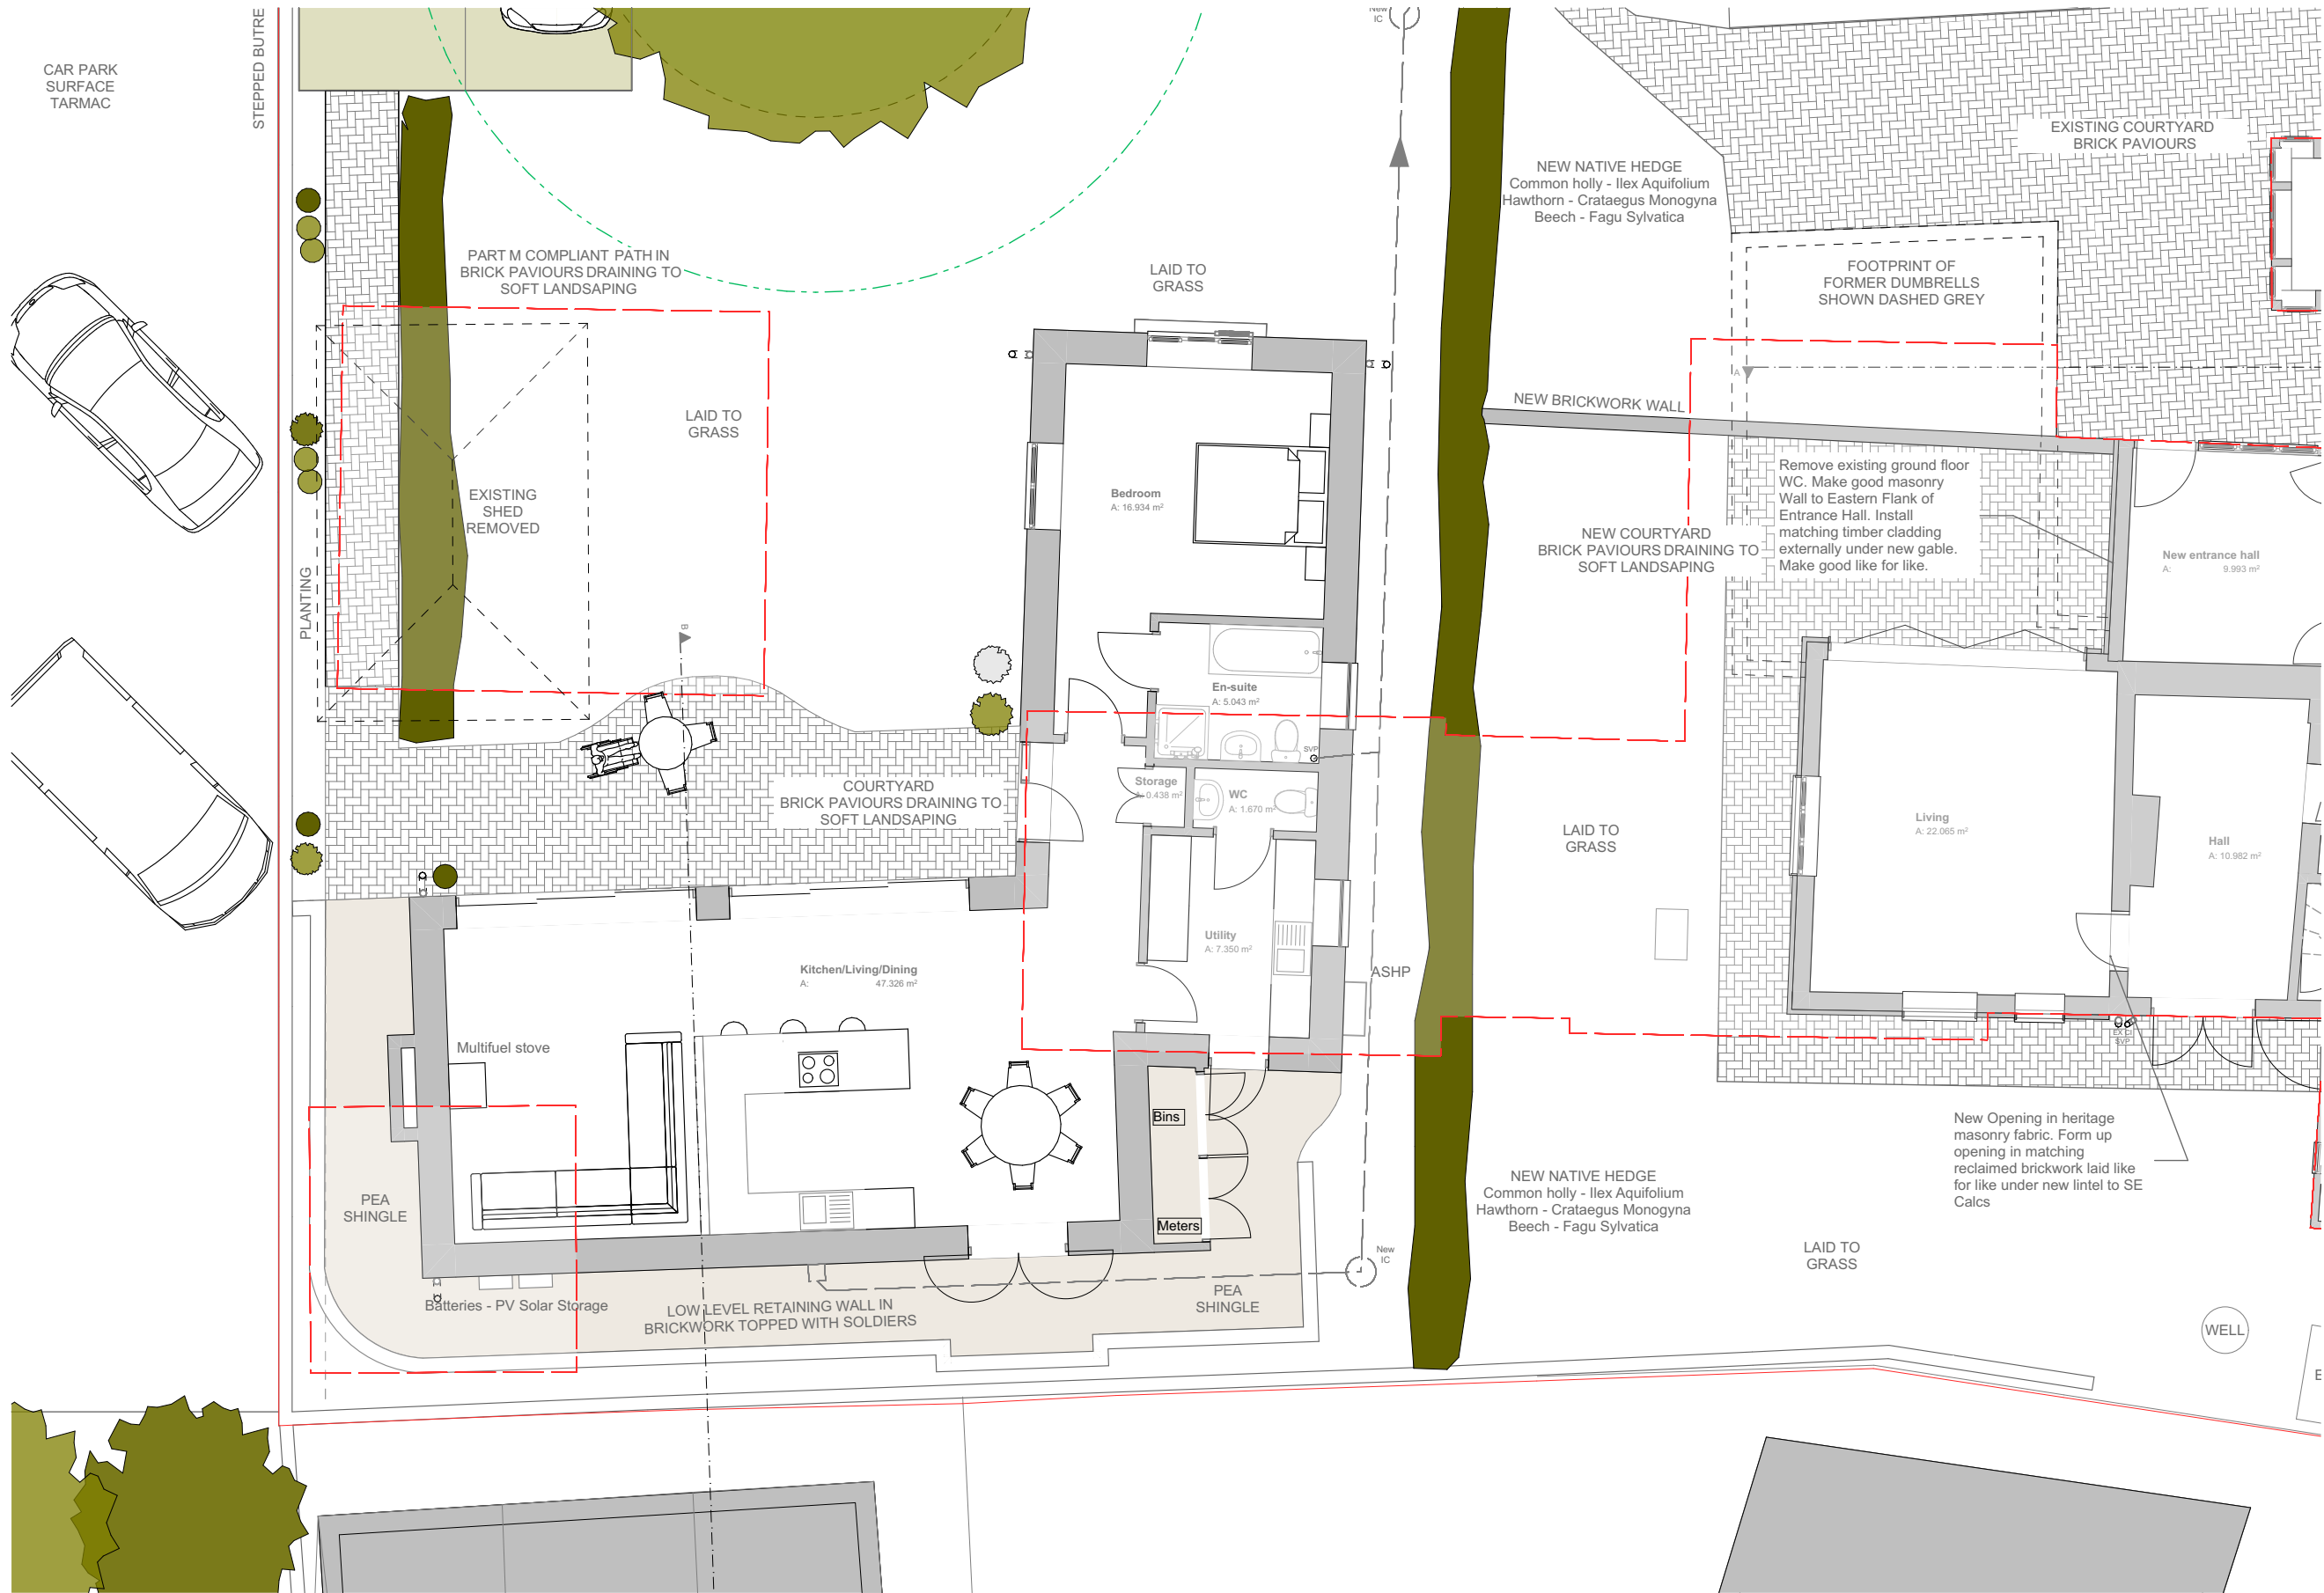


0. Ground Floor

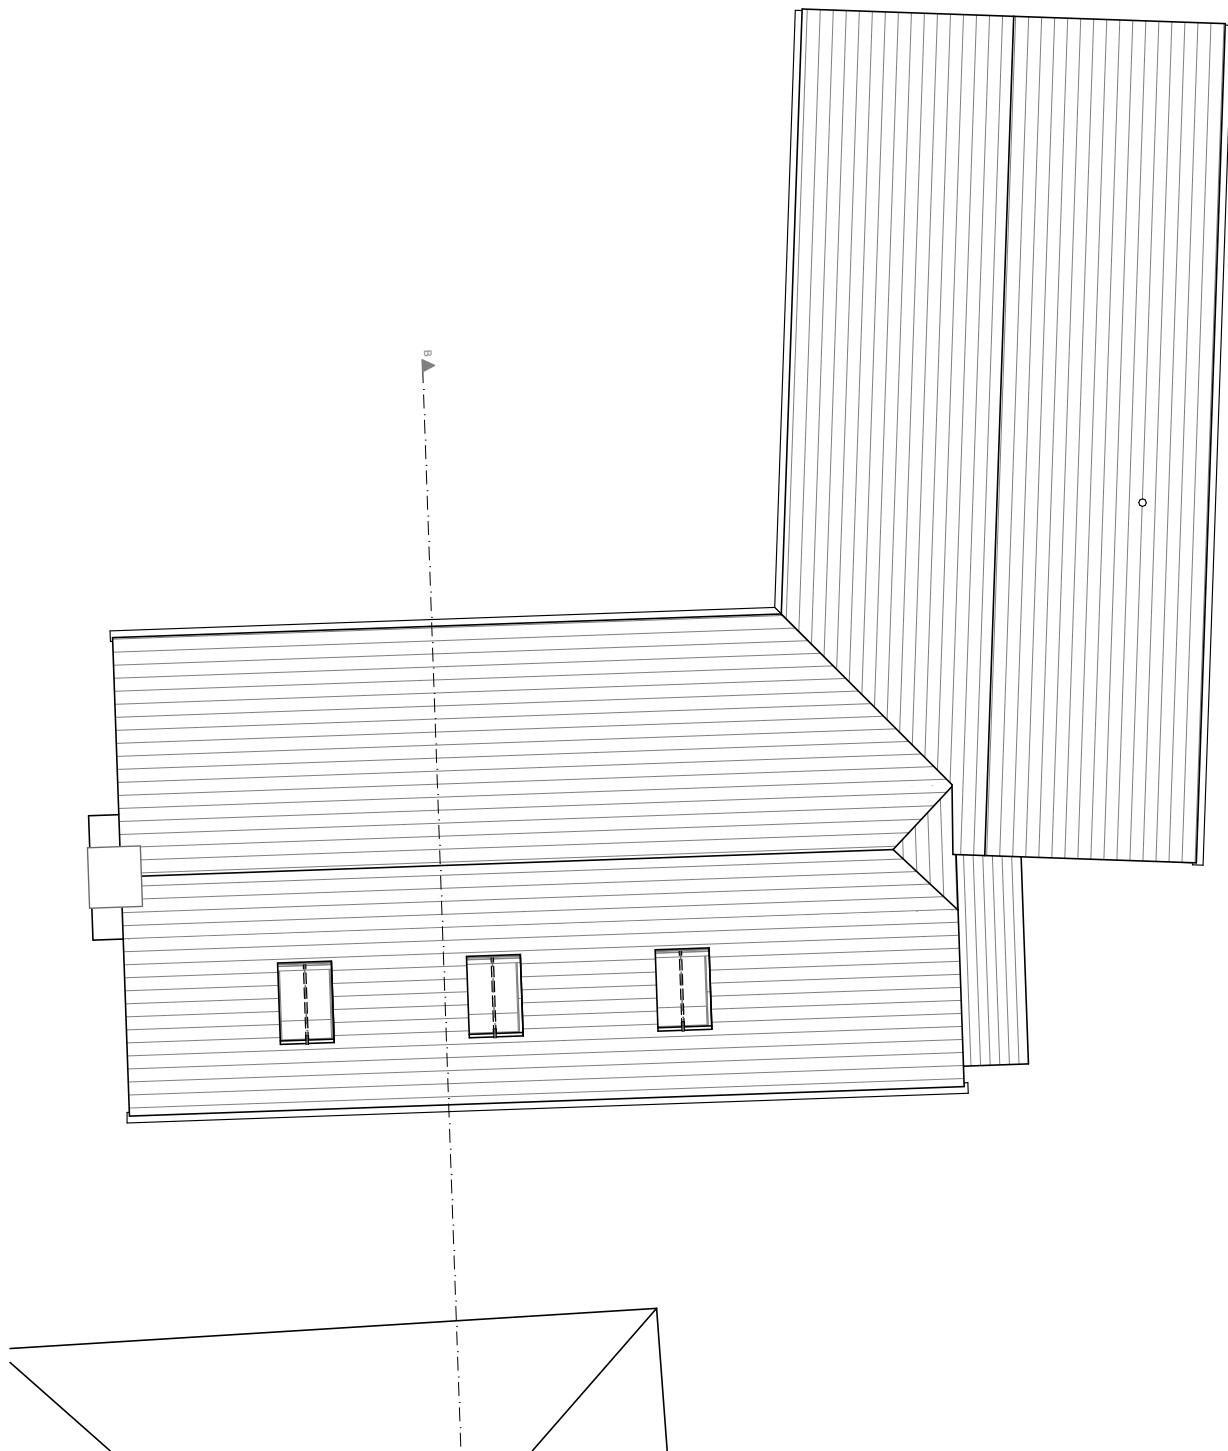


2. Roof Plan

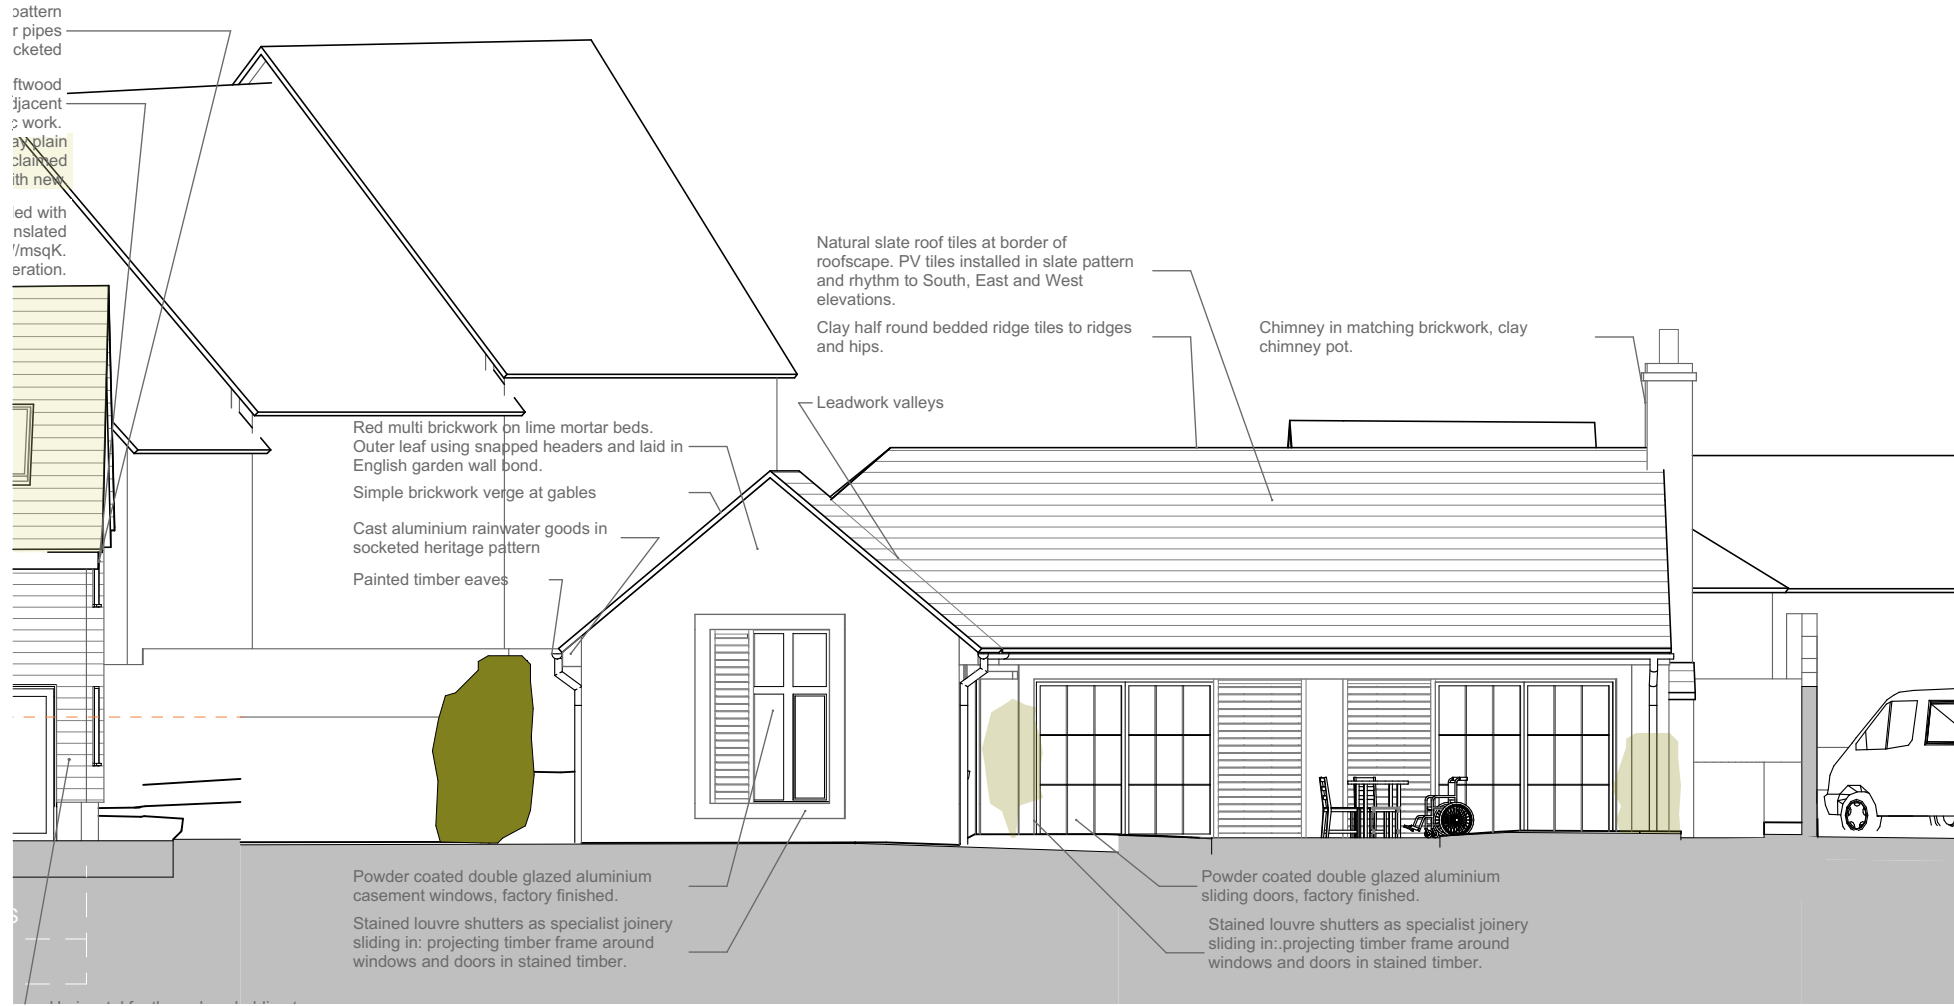


E-3 South Elevation

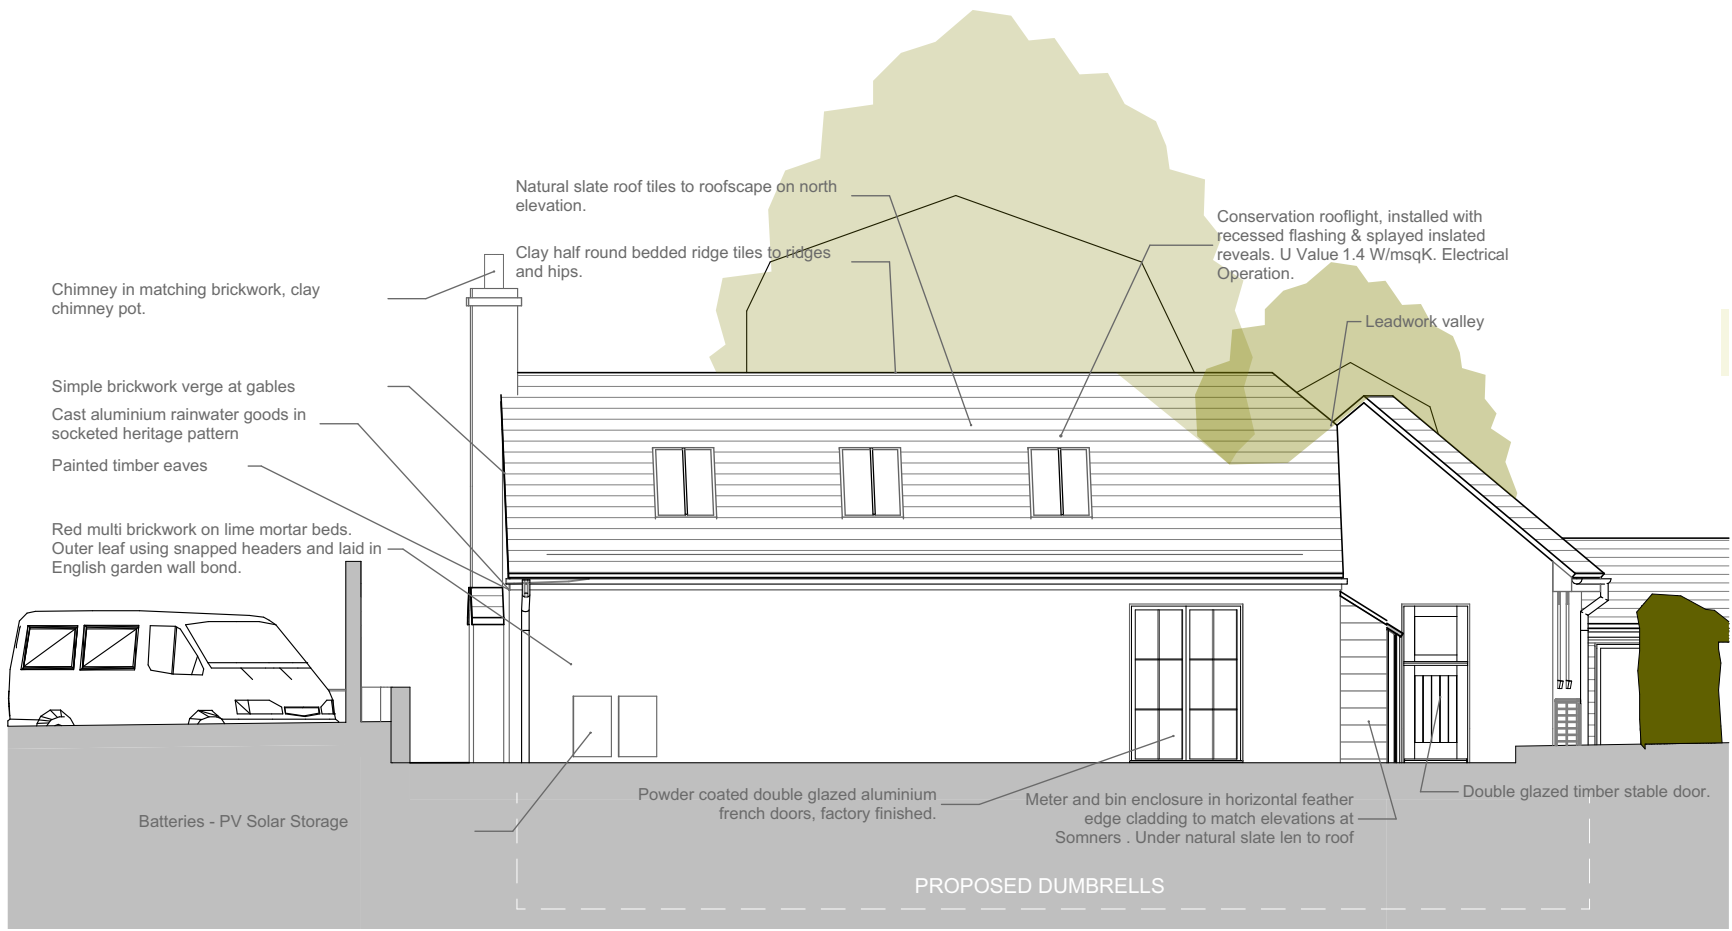

E-2 North Elevation

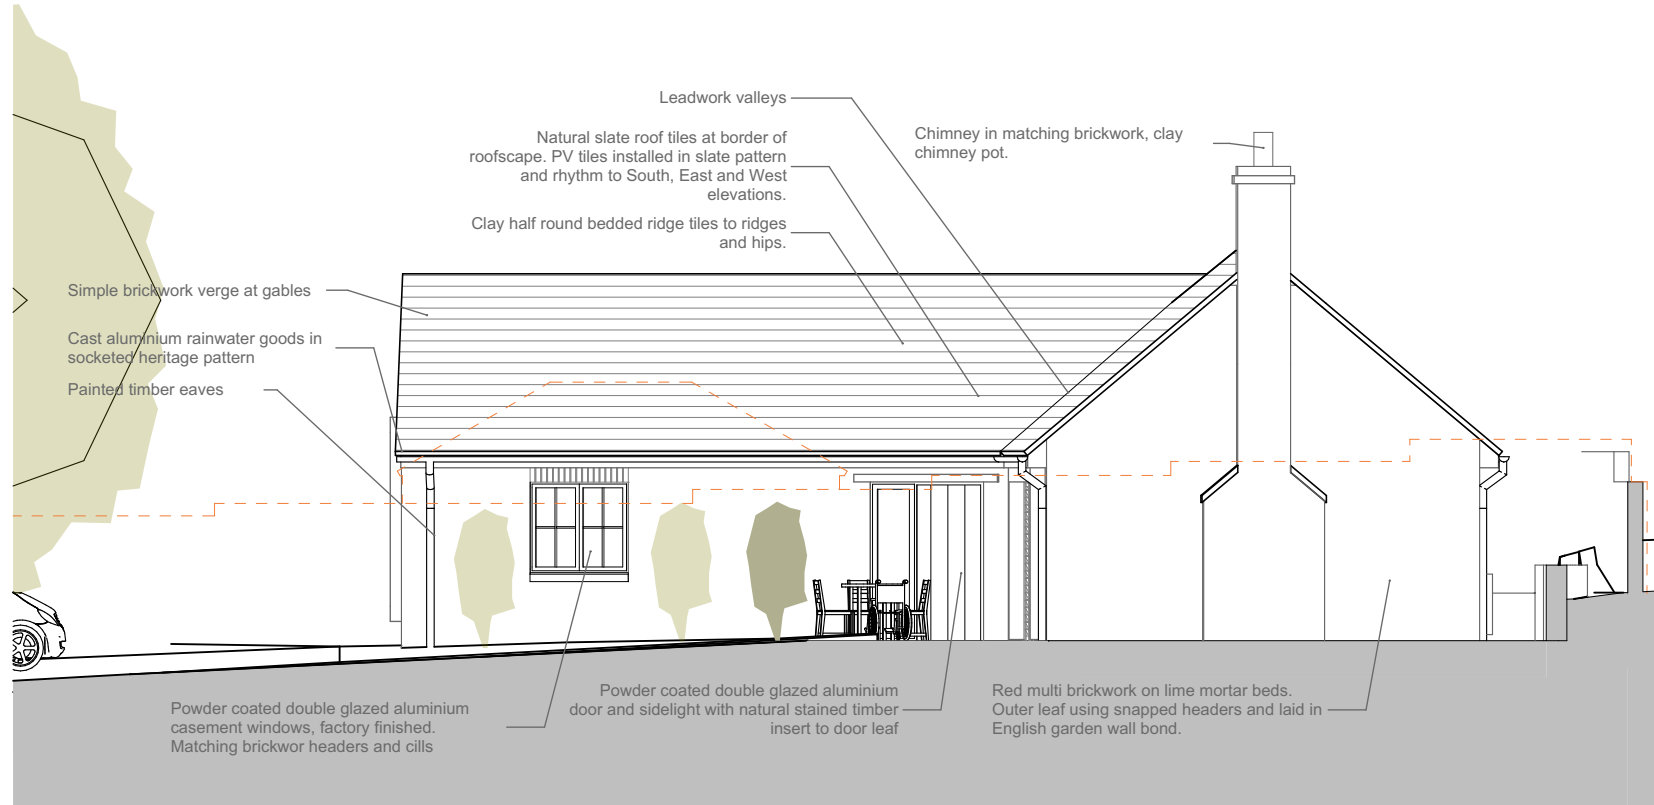

E-5 East Elevation

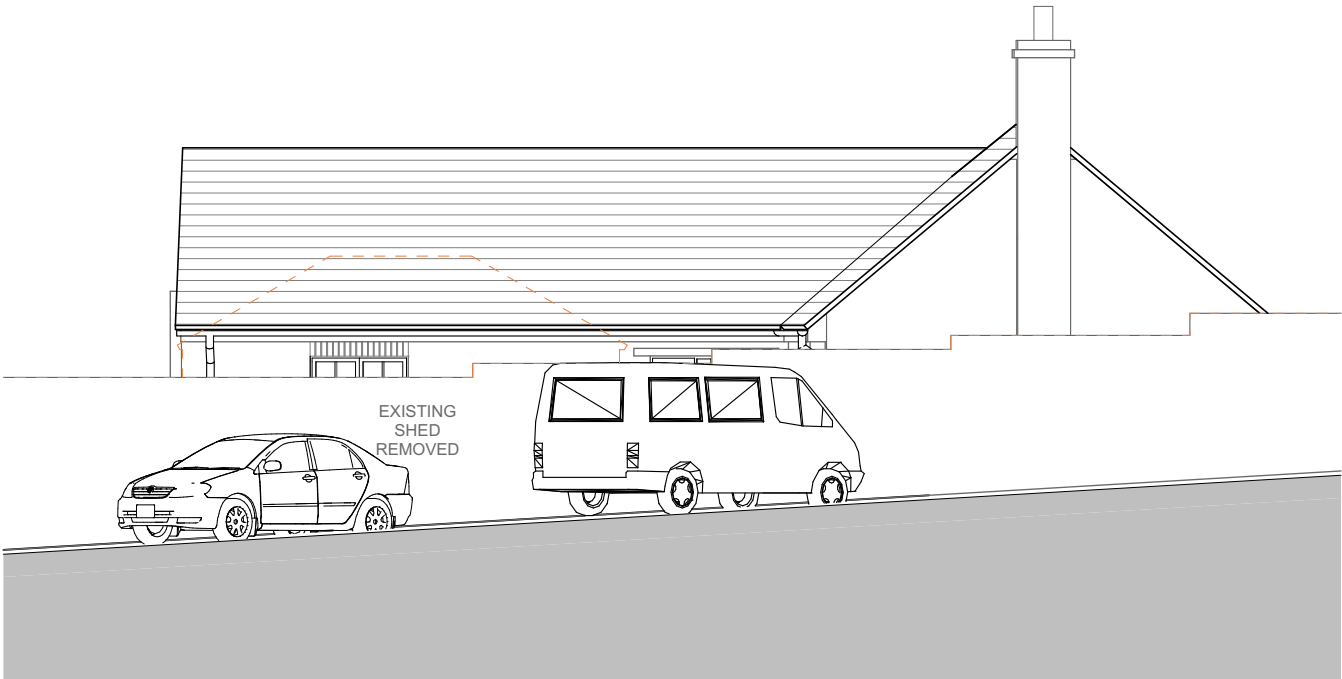

E-1 East Elevation




E-4 West Elevation


Notes

Do not scale off this drawing except for planning purposes
Check all dimensions on site before any work commences
All goods, materials and workmanship must conform to current building regulations, british standards and codes of practice.
Copyright of this drawing is to be retained by Ecotecture Ltd and must not be reproduced without written consent from the practice.

Drawing to be printed A1

 

GROSS INTERNAL AREA
88.5 Sqm

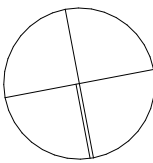

N

PLANNING

Rev/D	Transmitted By	Transmitted Date	Layout Comment

ecotecture

ECOLOGICAL ARCHITECTURE

01444 416745

info@ecotecture.co.uk

www.ecotecture.co.uk

31 Sussex Road

West Sussex

Client: David Thackeray

Haywards Heath

RH16 4DZ

Address: Dumbrells

Church Platt

Cuckfield

RH17 5LA

Description: Dumbrells Plans and Elevations

Scale: 1:100

Drawn: CH

Drawing No: 805 /57b PL

Date: Oct '24

Checked: JS