



EXISTING PLANS & ELEVATIONS

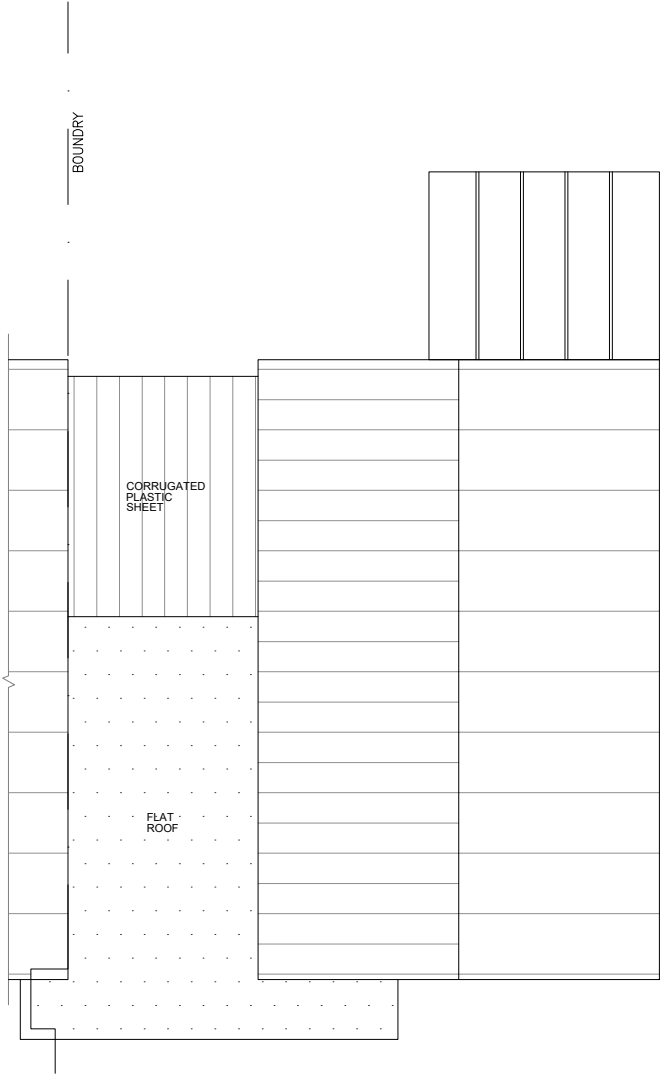


ROOF PLAN
1:100

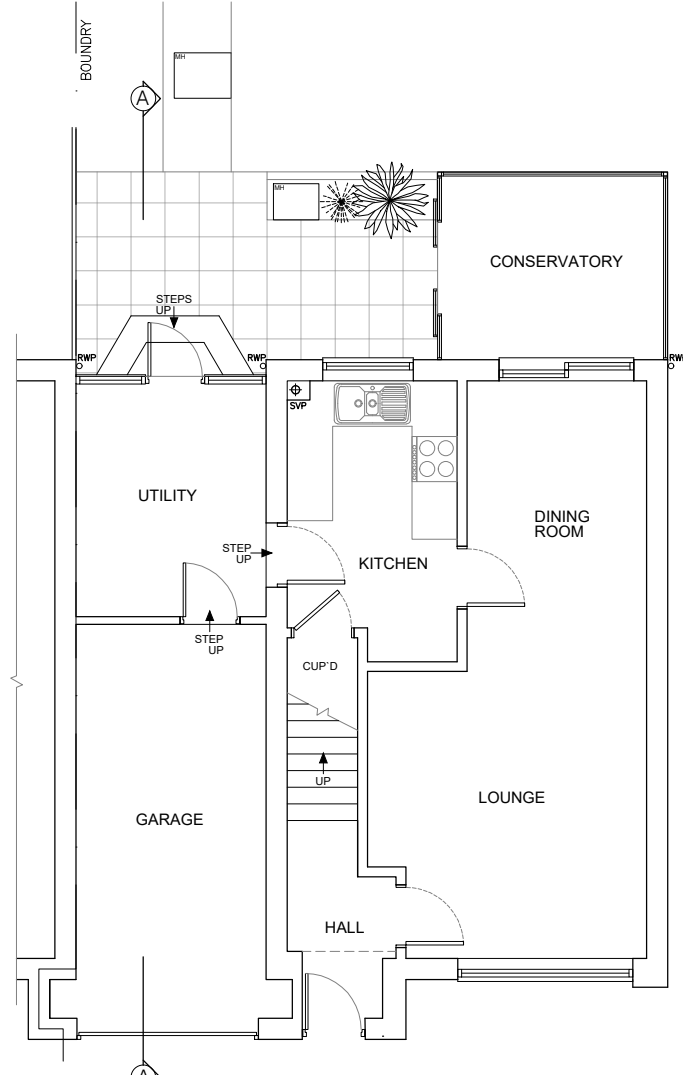


GROUND FLOOR PLAN
1:100



REAR ELEVATION
1:100

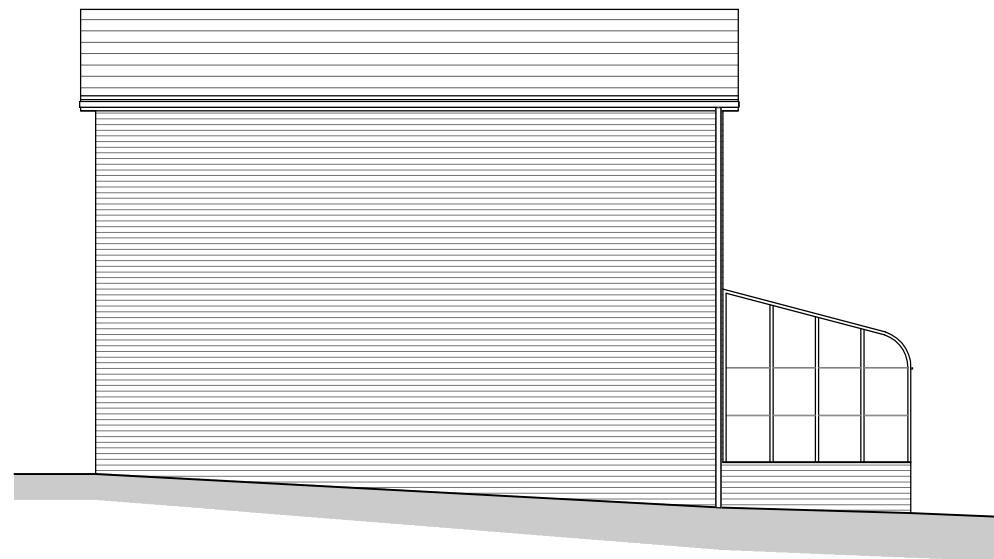


SIDE ELEVATION
1:100

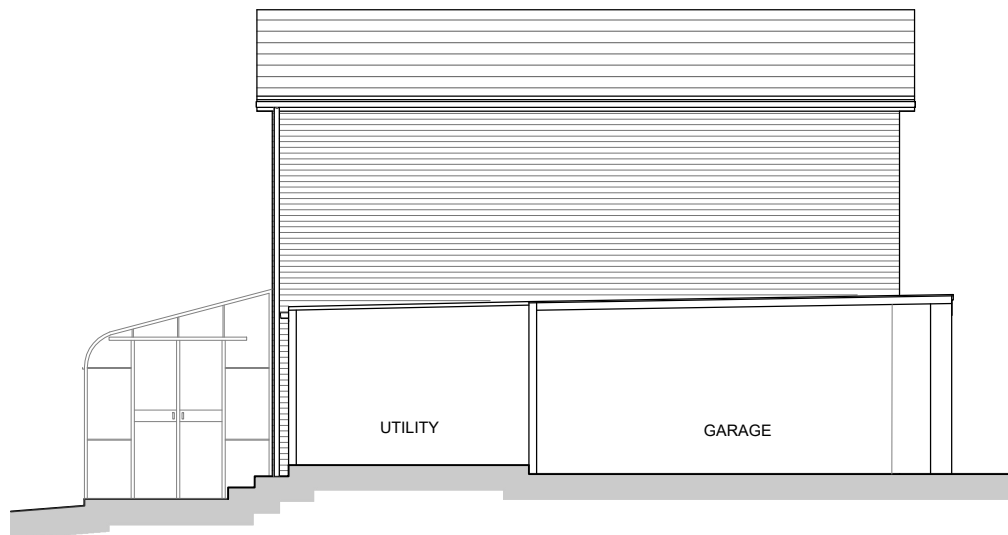

SECTIONAL SIDE ELEVATION A-A
1:100




FRONT ELEVATION
1:100

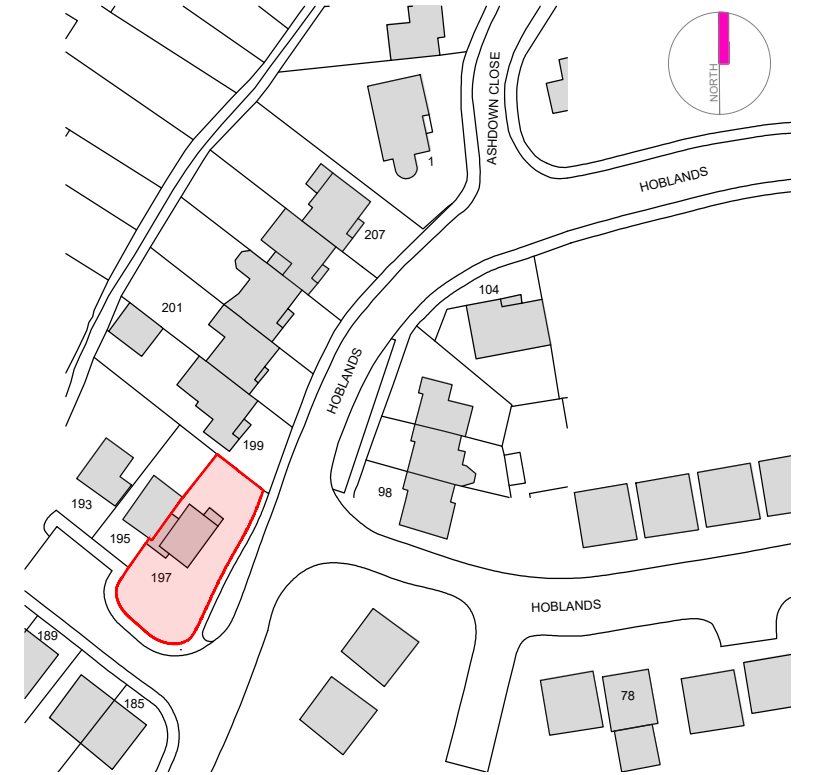

LOCATION PLAN
1:1250



EXISTING BLOCK PLAN
1:500

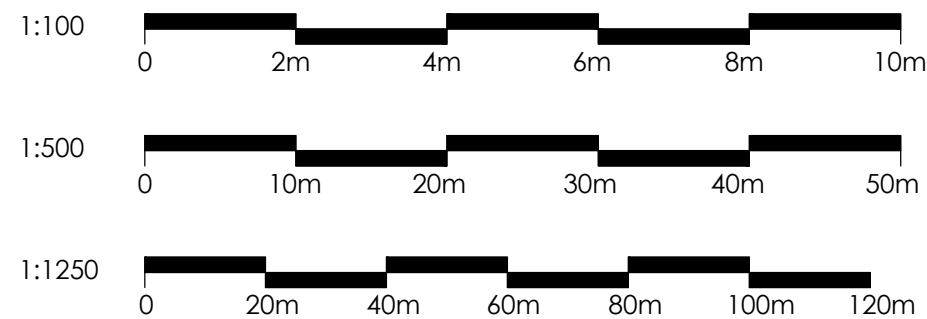

JOB TITLE 197 HOBLANDS HAYWARDS HEATH WEST SUSSEX RH16 3NA		DRAWING TITLE EXISTING PLANS, ELEVATIONS BLOCK PLAN & LOCATION PLAN	
SCALE 1:100@A2	DRAWING NUMBER BDS-HL-P01	REVISION	
DATE JAN 2025			

BUILDING DESIGN STUDIO
BESPOKE ARCHITECTURE

Building Design Studio, 26 Kingshill Avenue, Kingshill, West Malling, Kent, ME19 4AE
T: 01732 424047 E-mail: mail@bdstudio.co.uk Web: www.bdstudio.co.uk

DO NOT SCALE FROM THIS DRAWING