




PROPOSED PLANS & ELEVATIONS

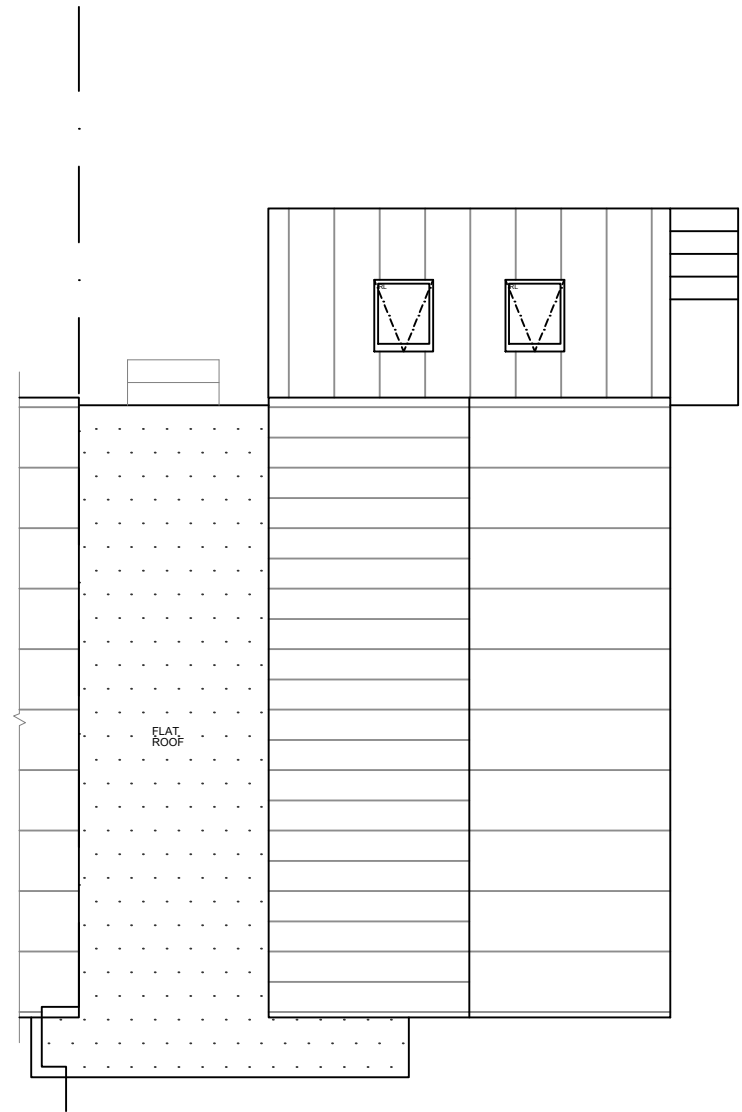

ROOF PLAN
1:100

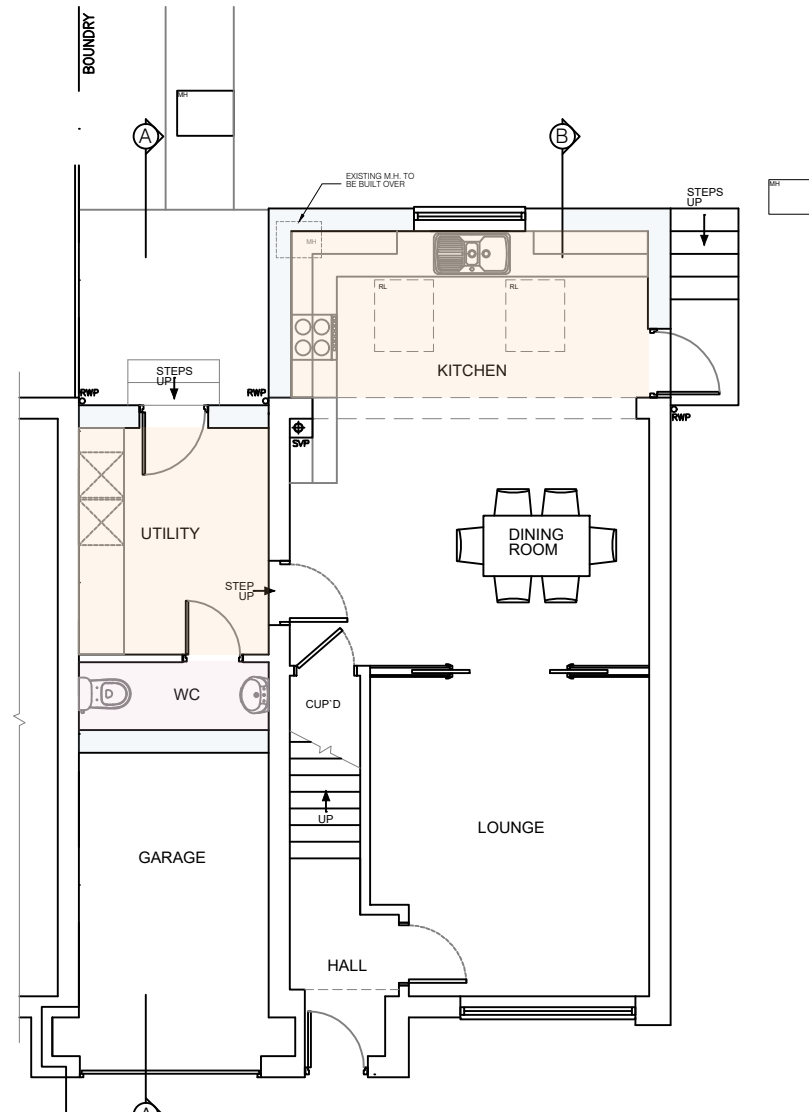

GROUND FLOOR PLAN
1:100

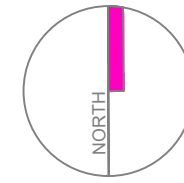


PROPOSED BLOCK PLAN
1:500



REAR ELEVATION
1:100




SIDE ELEVATION
1:100

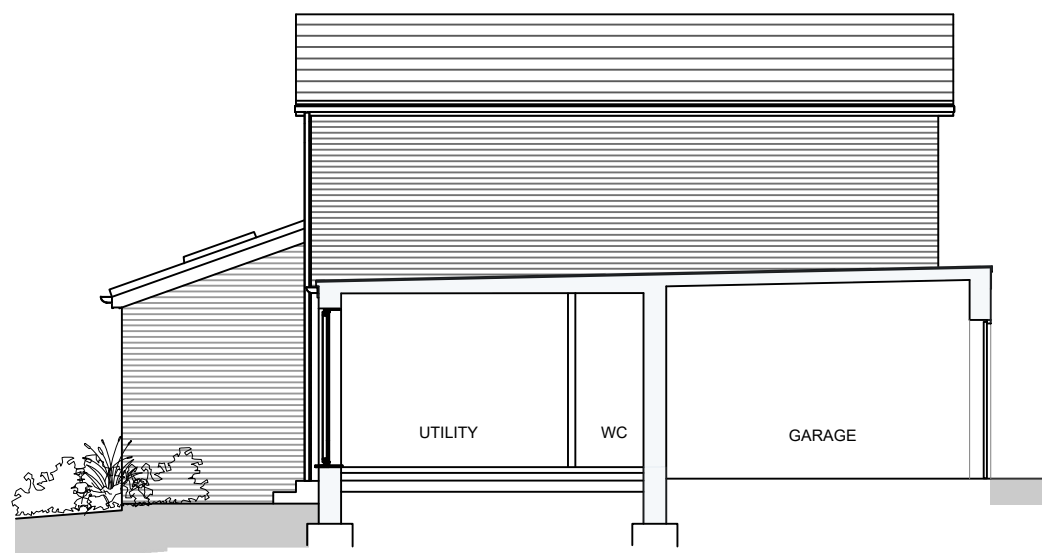


SECTIONAL SIDE ELEVATION A-A
1:100



FRONT ELEVATION
1:100

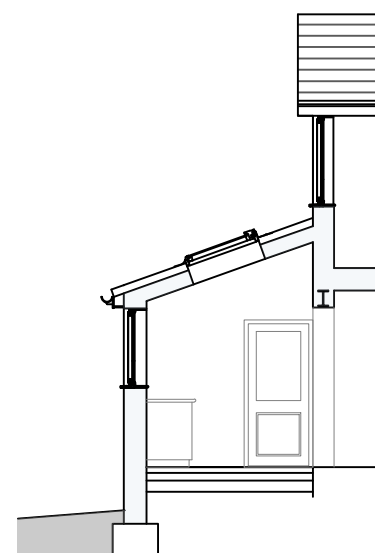

SECTIONAL SIDE ELEVATION B-B
1:100

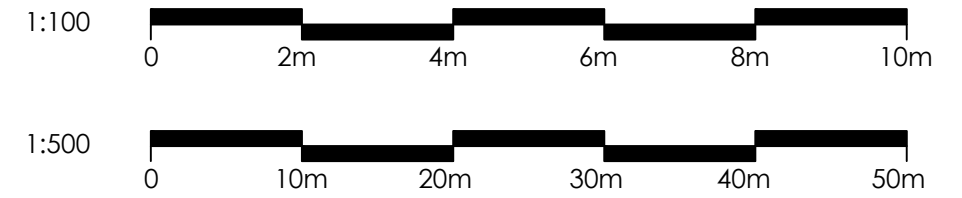

JOB TITLE		DRAWING TITLE		
197 HOBLANDS		PROPOSED PLANS, ELEVATIONS		
HAYWARDS HEATH		BLOCK PLAN & LOCATION PLAN		
WEST SUSSEX RH16 3NA		SCALE 1:100@A2	DRAWING NUMBER	REVISION
DATE JAN '2025			BDS-HL-P01	C

BUILDING
DESIGN STUDIO
BESPOKE ARCHITECTURE

Building Design Studio, 26 Kingshill Avenue, Kingshill, West Malling, Kent, ME19 4AE
T: 01732 424047 E-mail: mail@bdstudio.co.uk Web: www.bdstudio.co.uk

DO NOT SCALE FROM THIS DRAWING