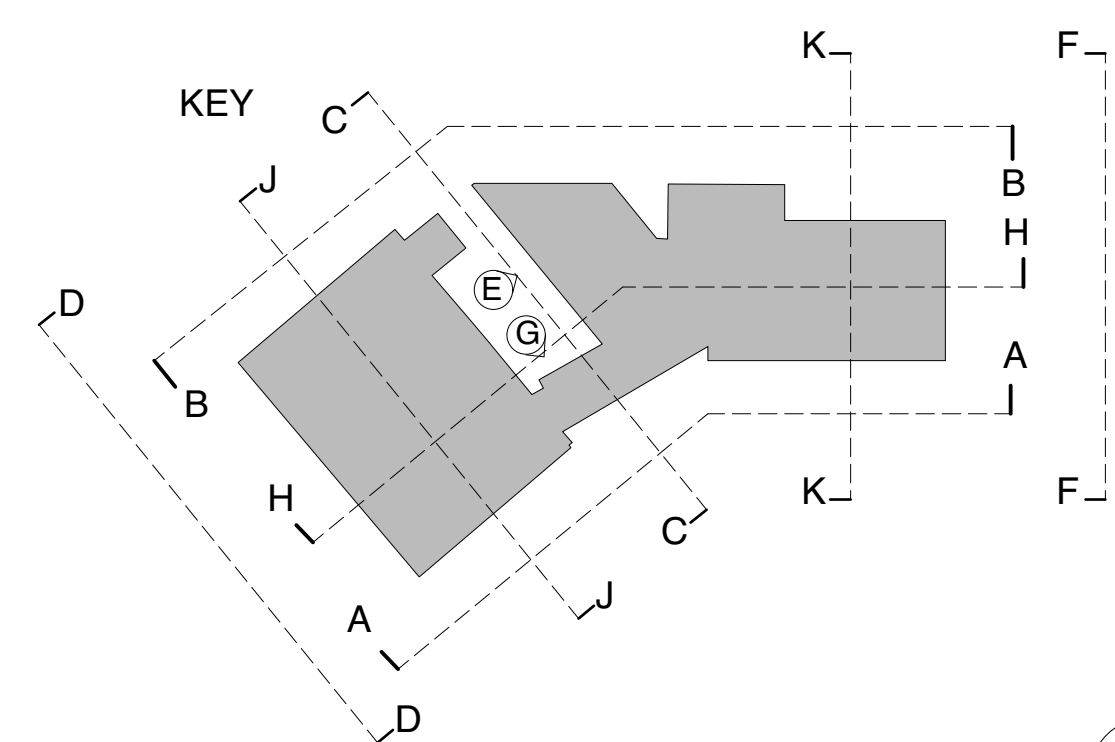
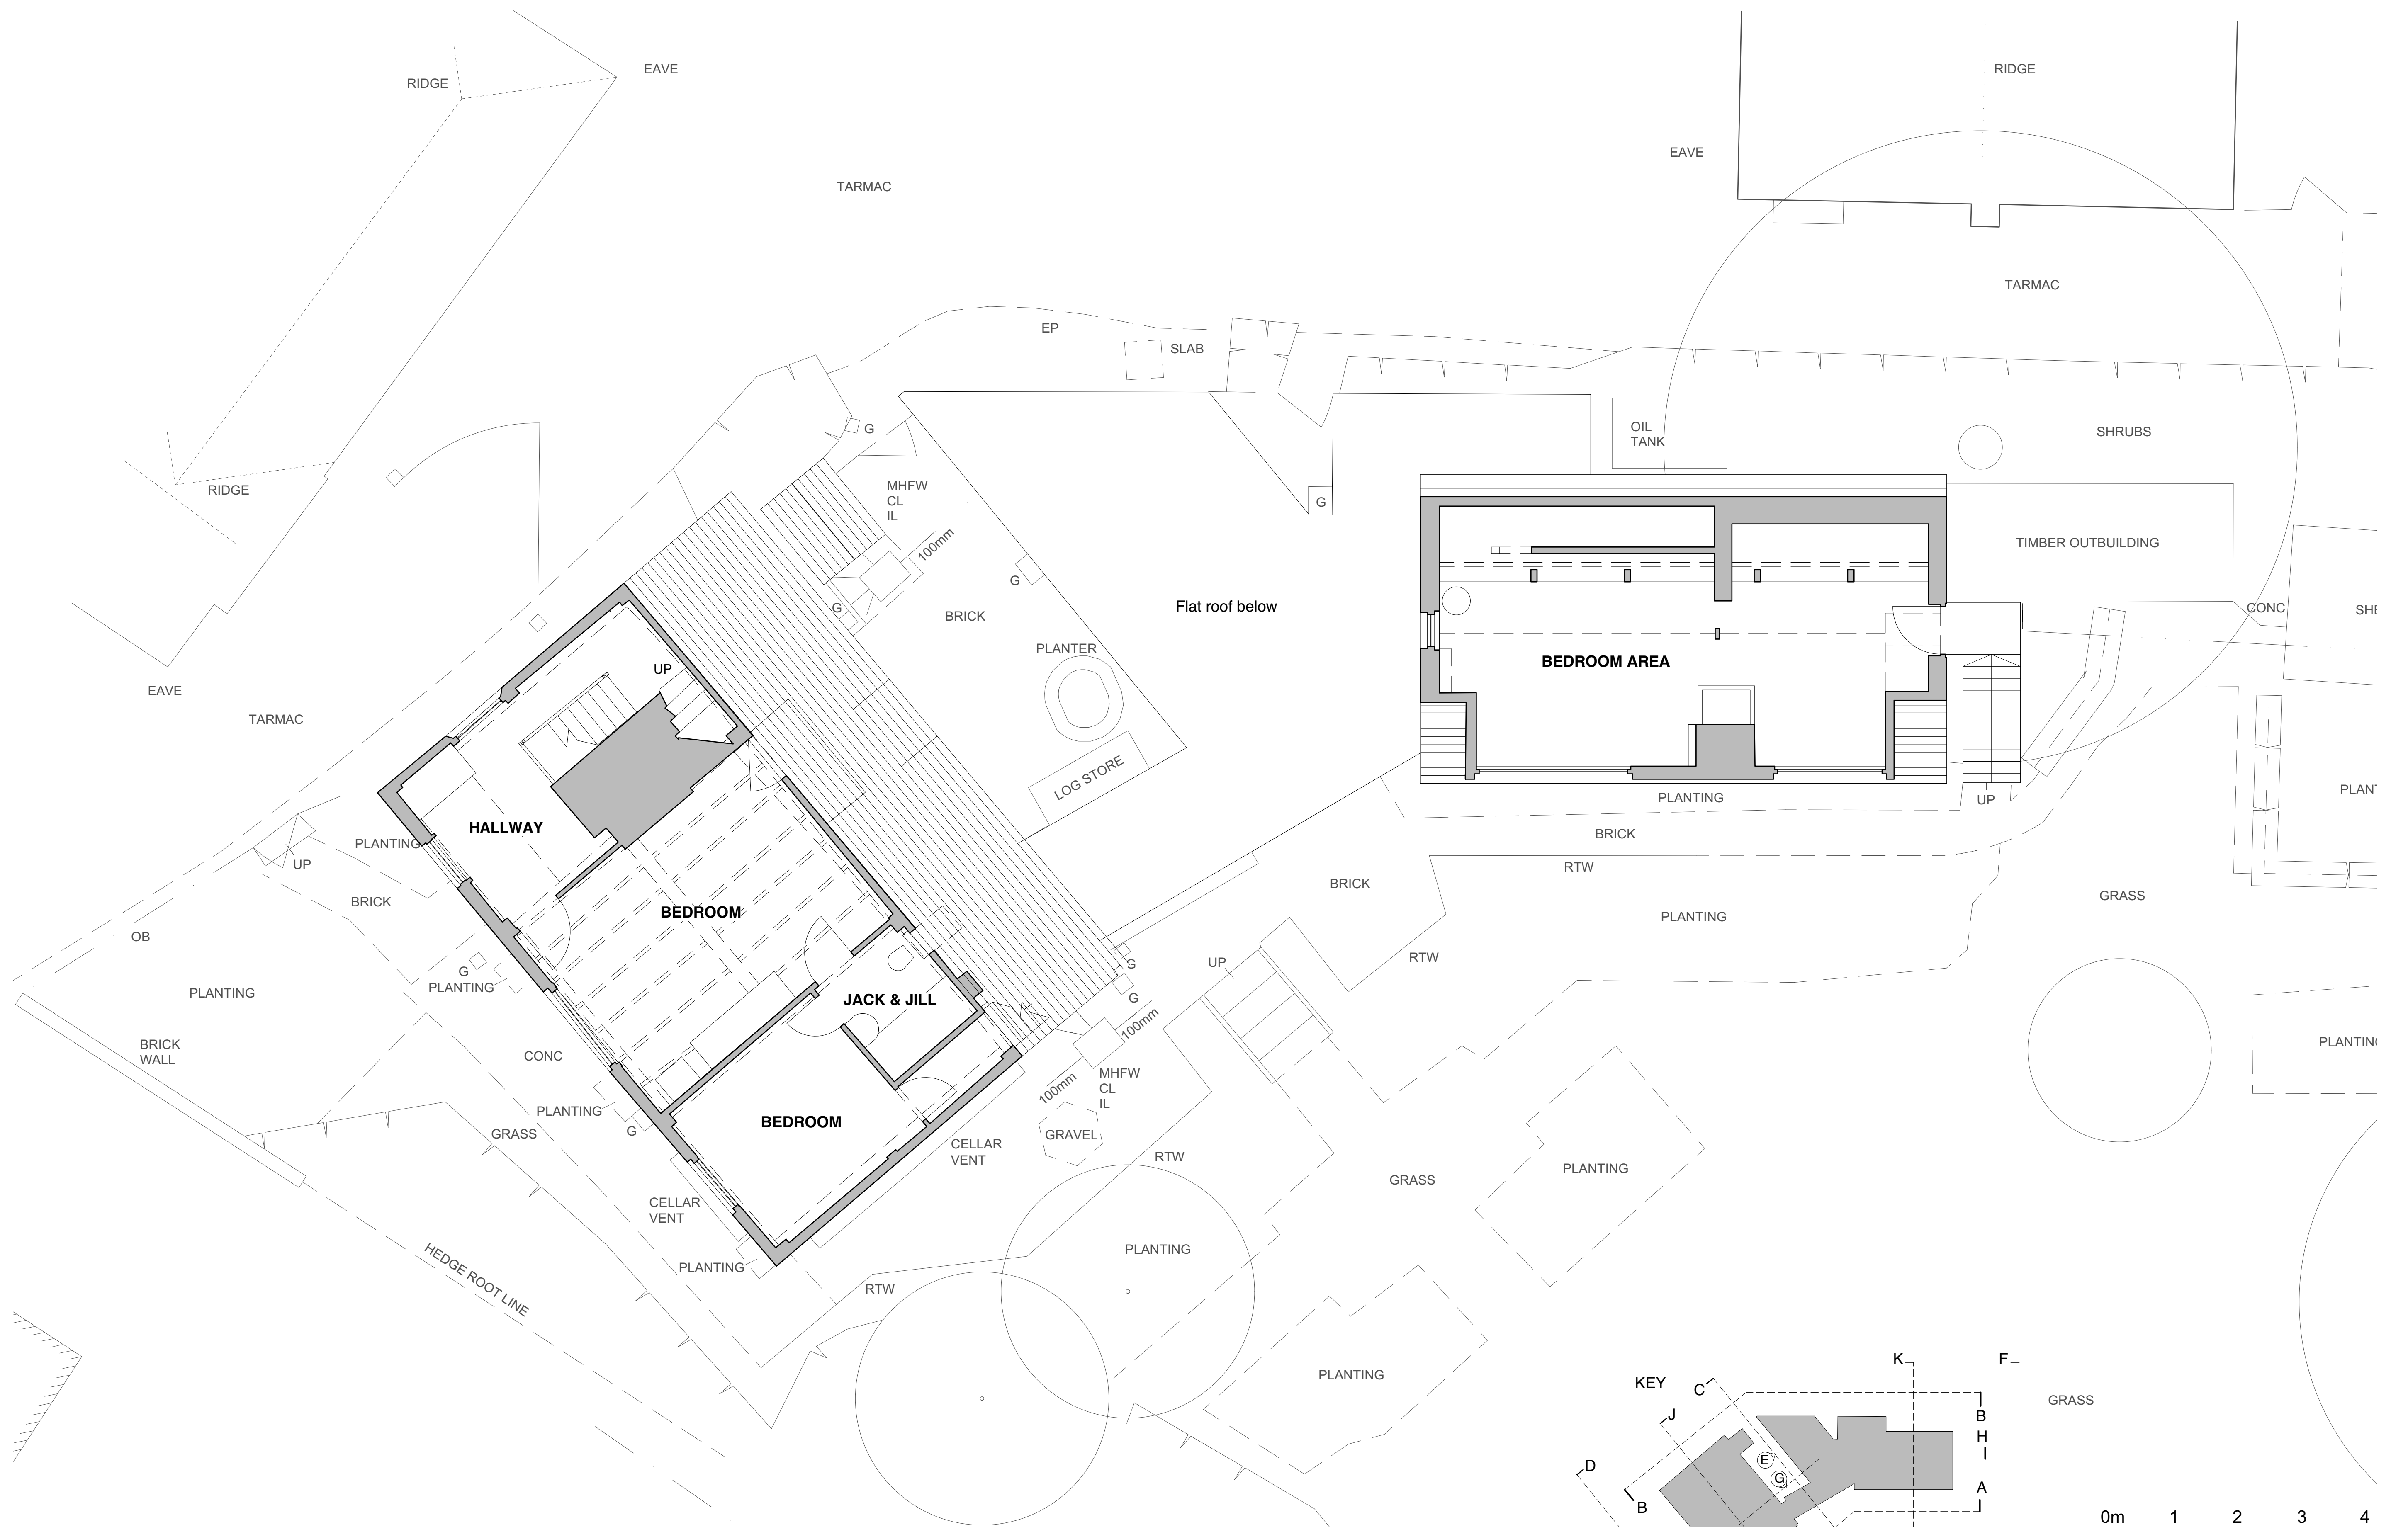


HAPA ARCHITECTS			
BOWLING ALLEY COTTAGE, THE GREEN, HORSTED KEYNES, RH17 7AP			
Source	Drawing Title		
LISTED BUILDING	EXISTING FIRST FLOOR PLAN		
Date	Scale	Job Ref	
JAN'21	1:50 @ A1	190	
Drawing Number			L-101