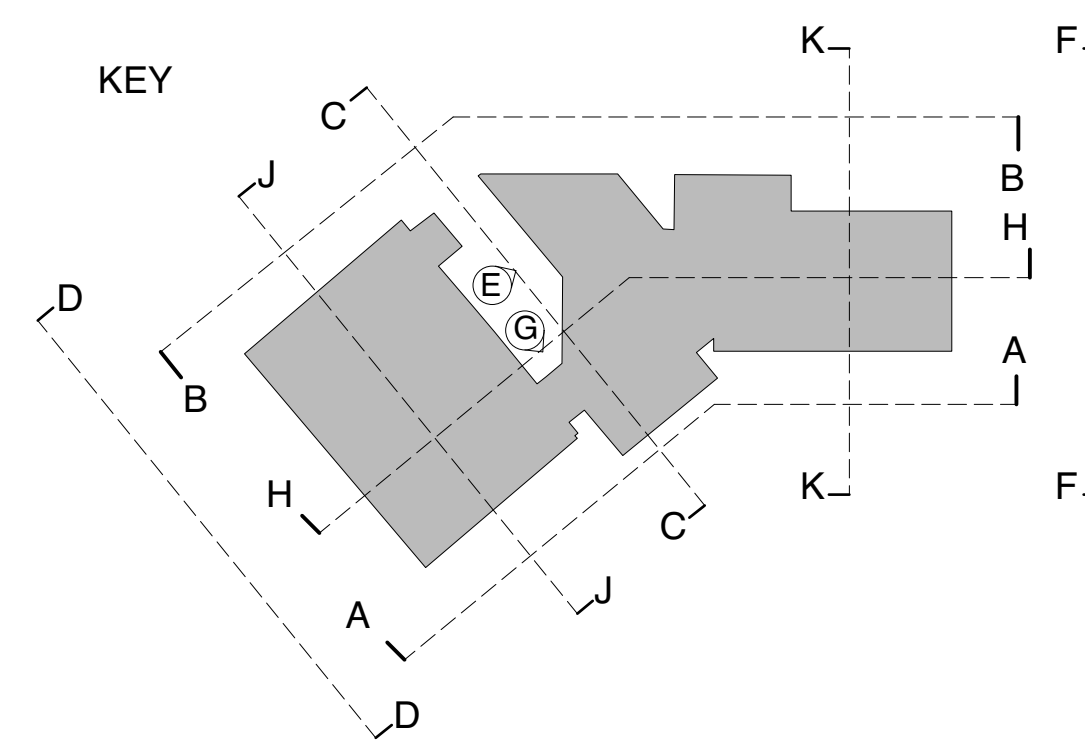
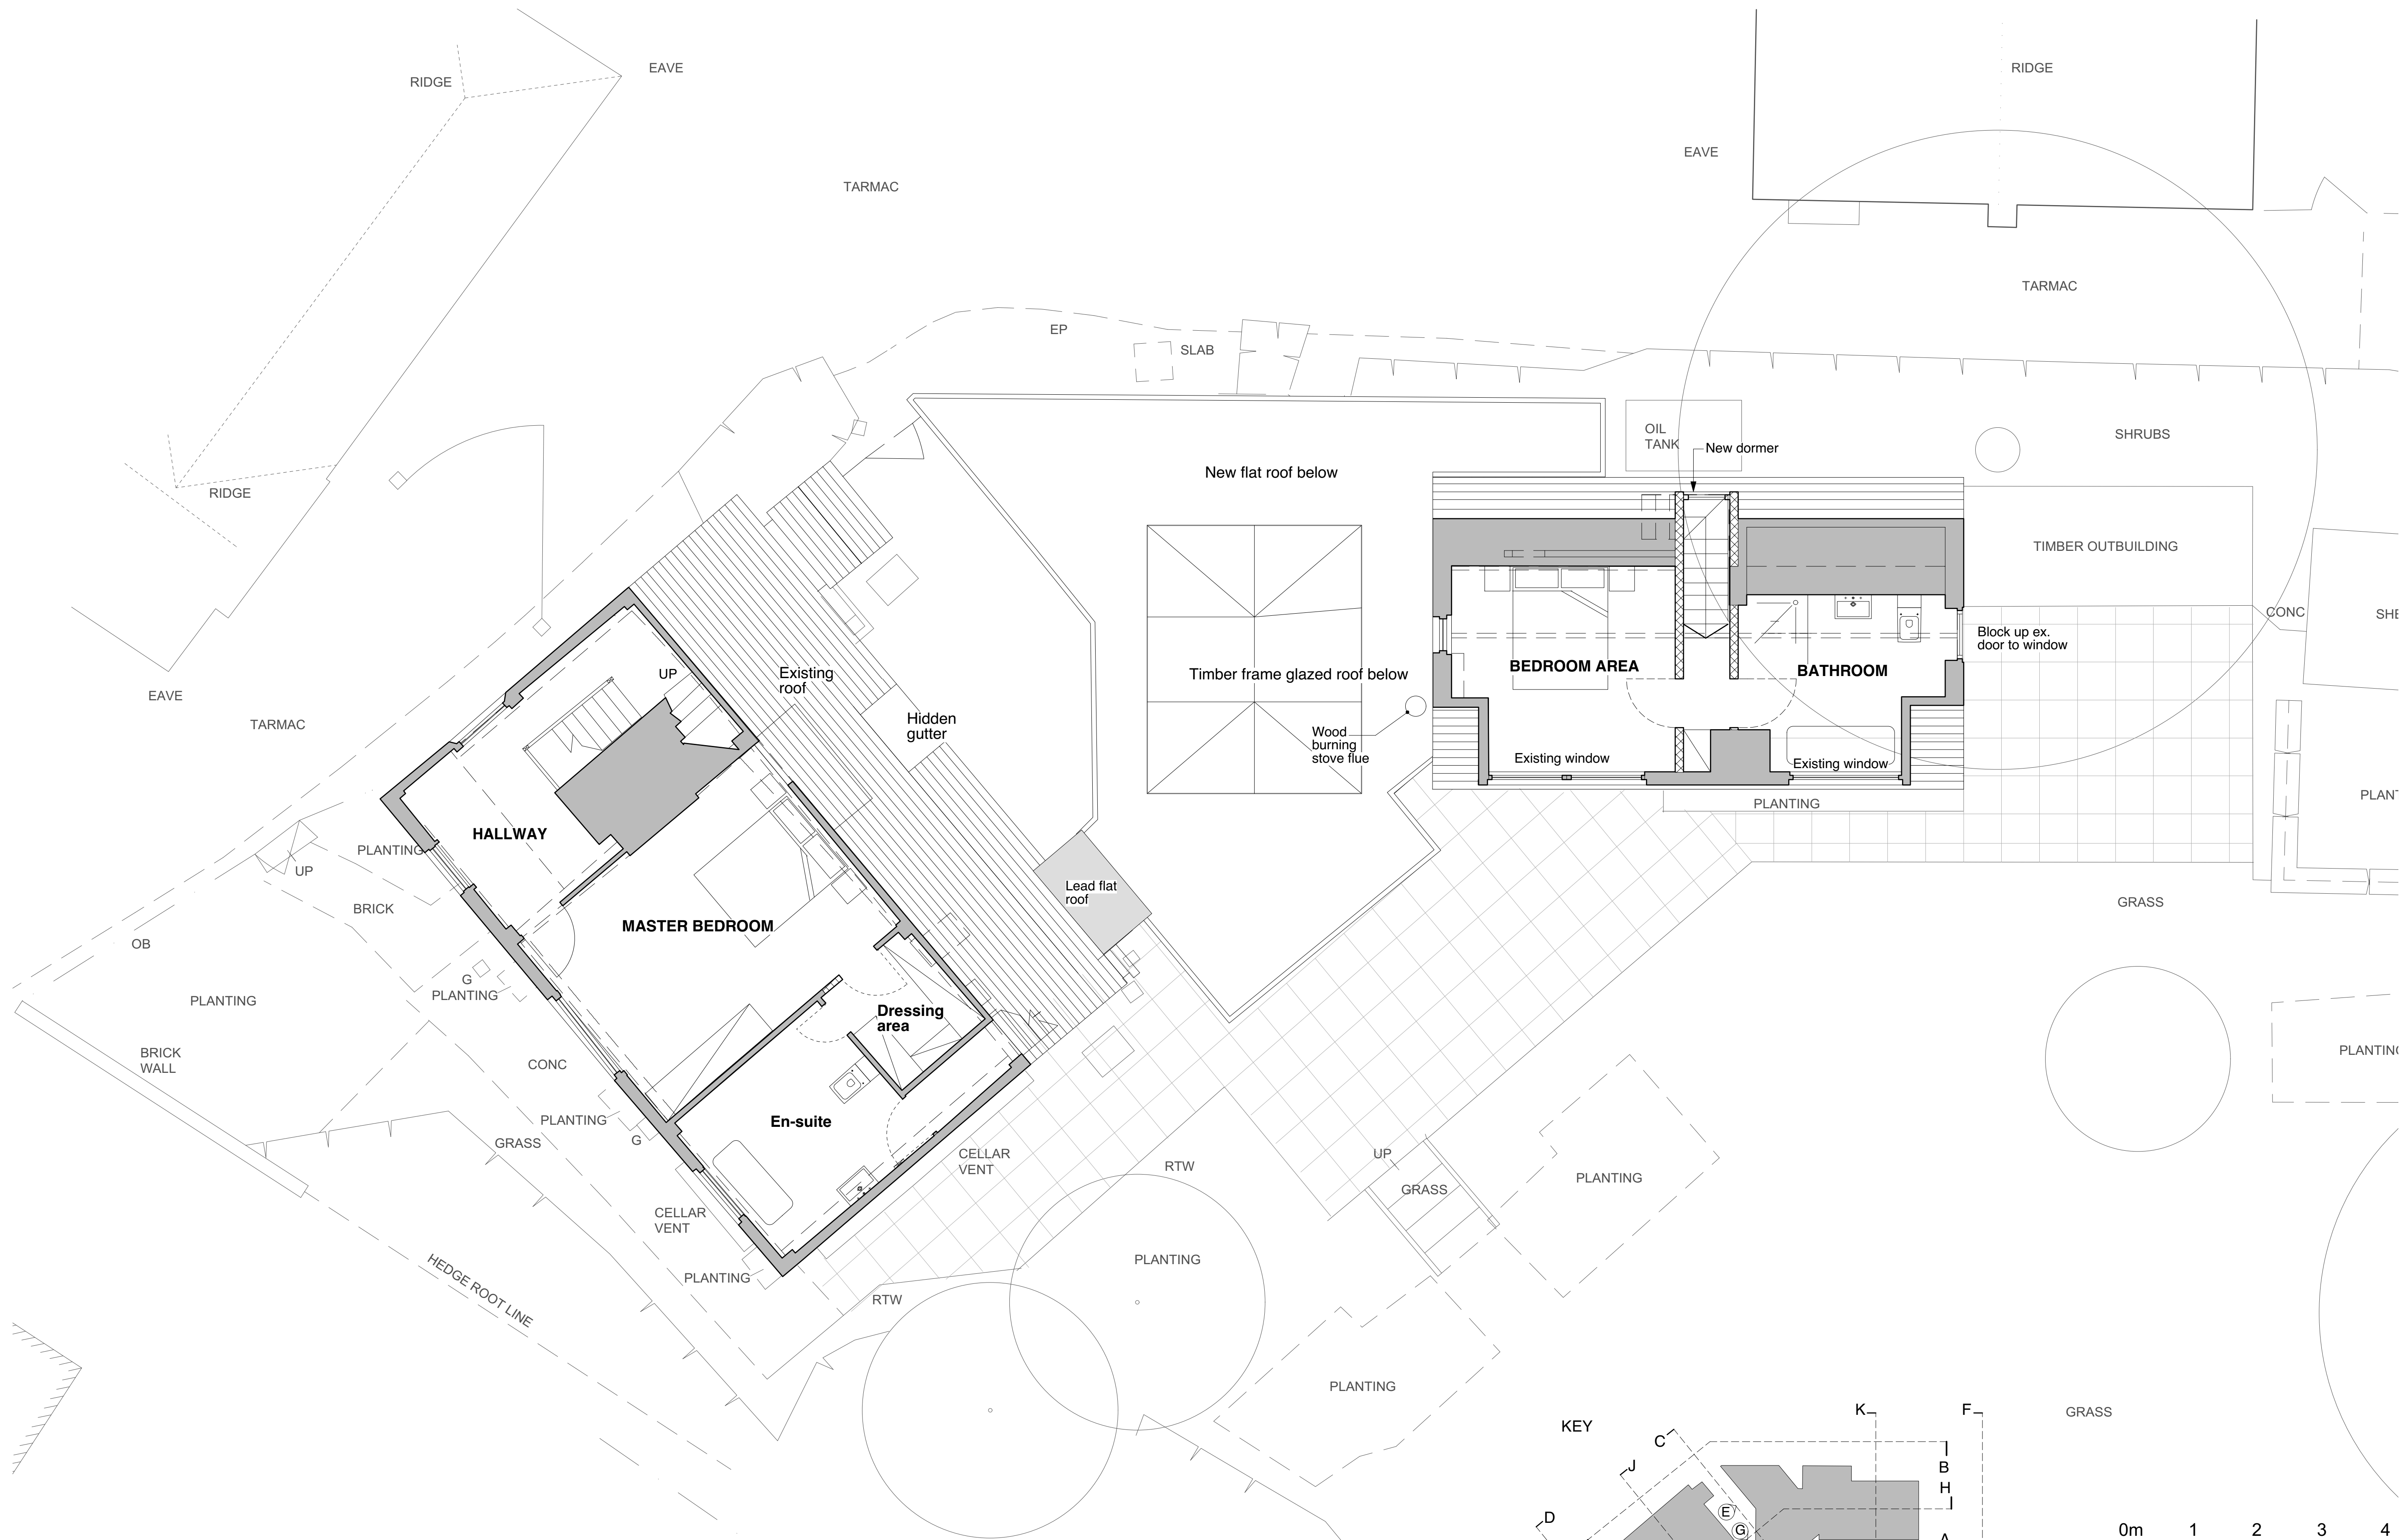


HAPA ARCHITECTS			
JOB NAME: BOWLING ALLEY COTTAGE, THE GREEN, HORSTED KEYNES, RH17 7AP			
DATE: 19/01/21			
DRAWING TYPE: PROPOSED FIRST FLOOR PLAN			
DATE: JAN'21	SCALE: 1:50 @ A1	JOB REF: 190	
© All rights reserved - Do not copy or draw any dimensions to be checked on site		Drawing Number: L-201e	