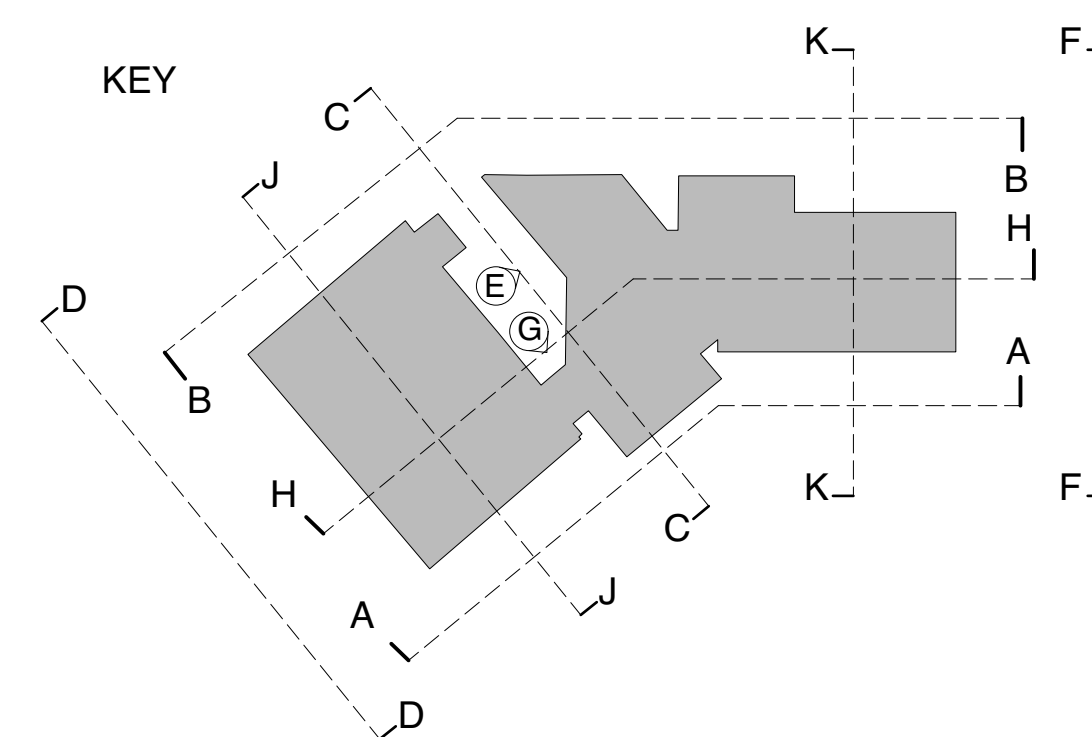
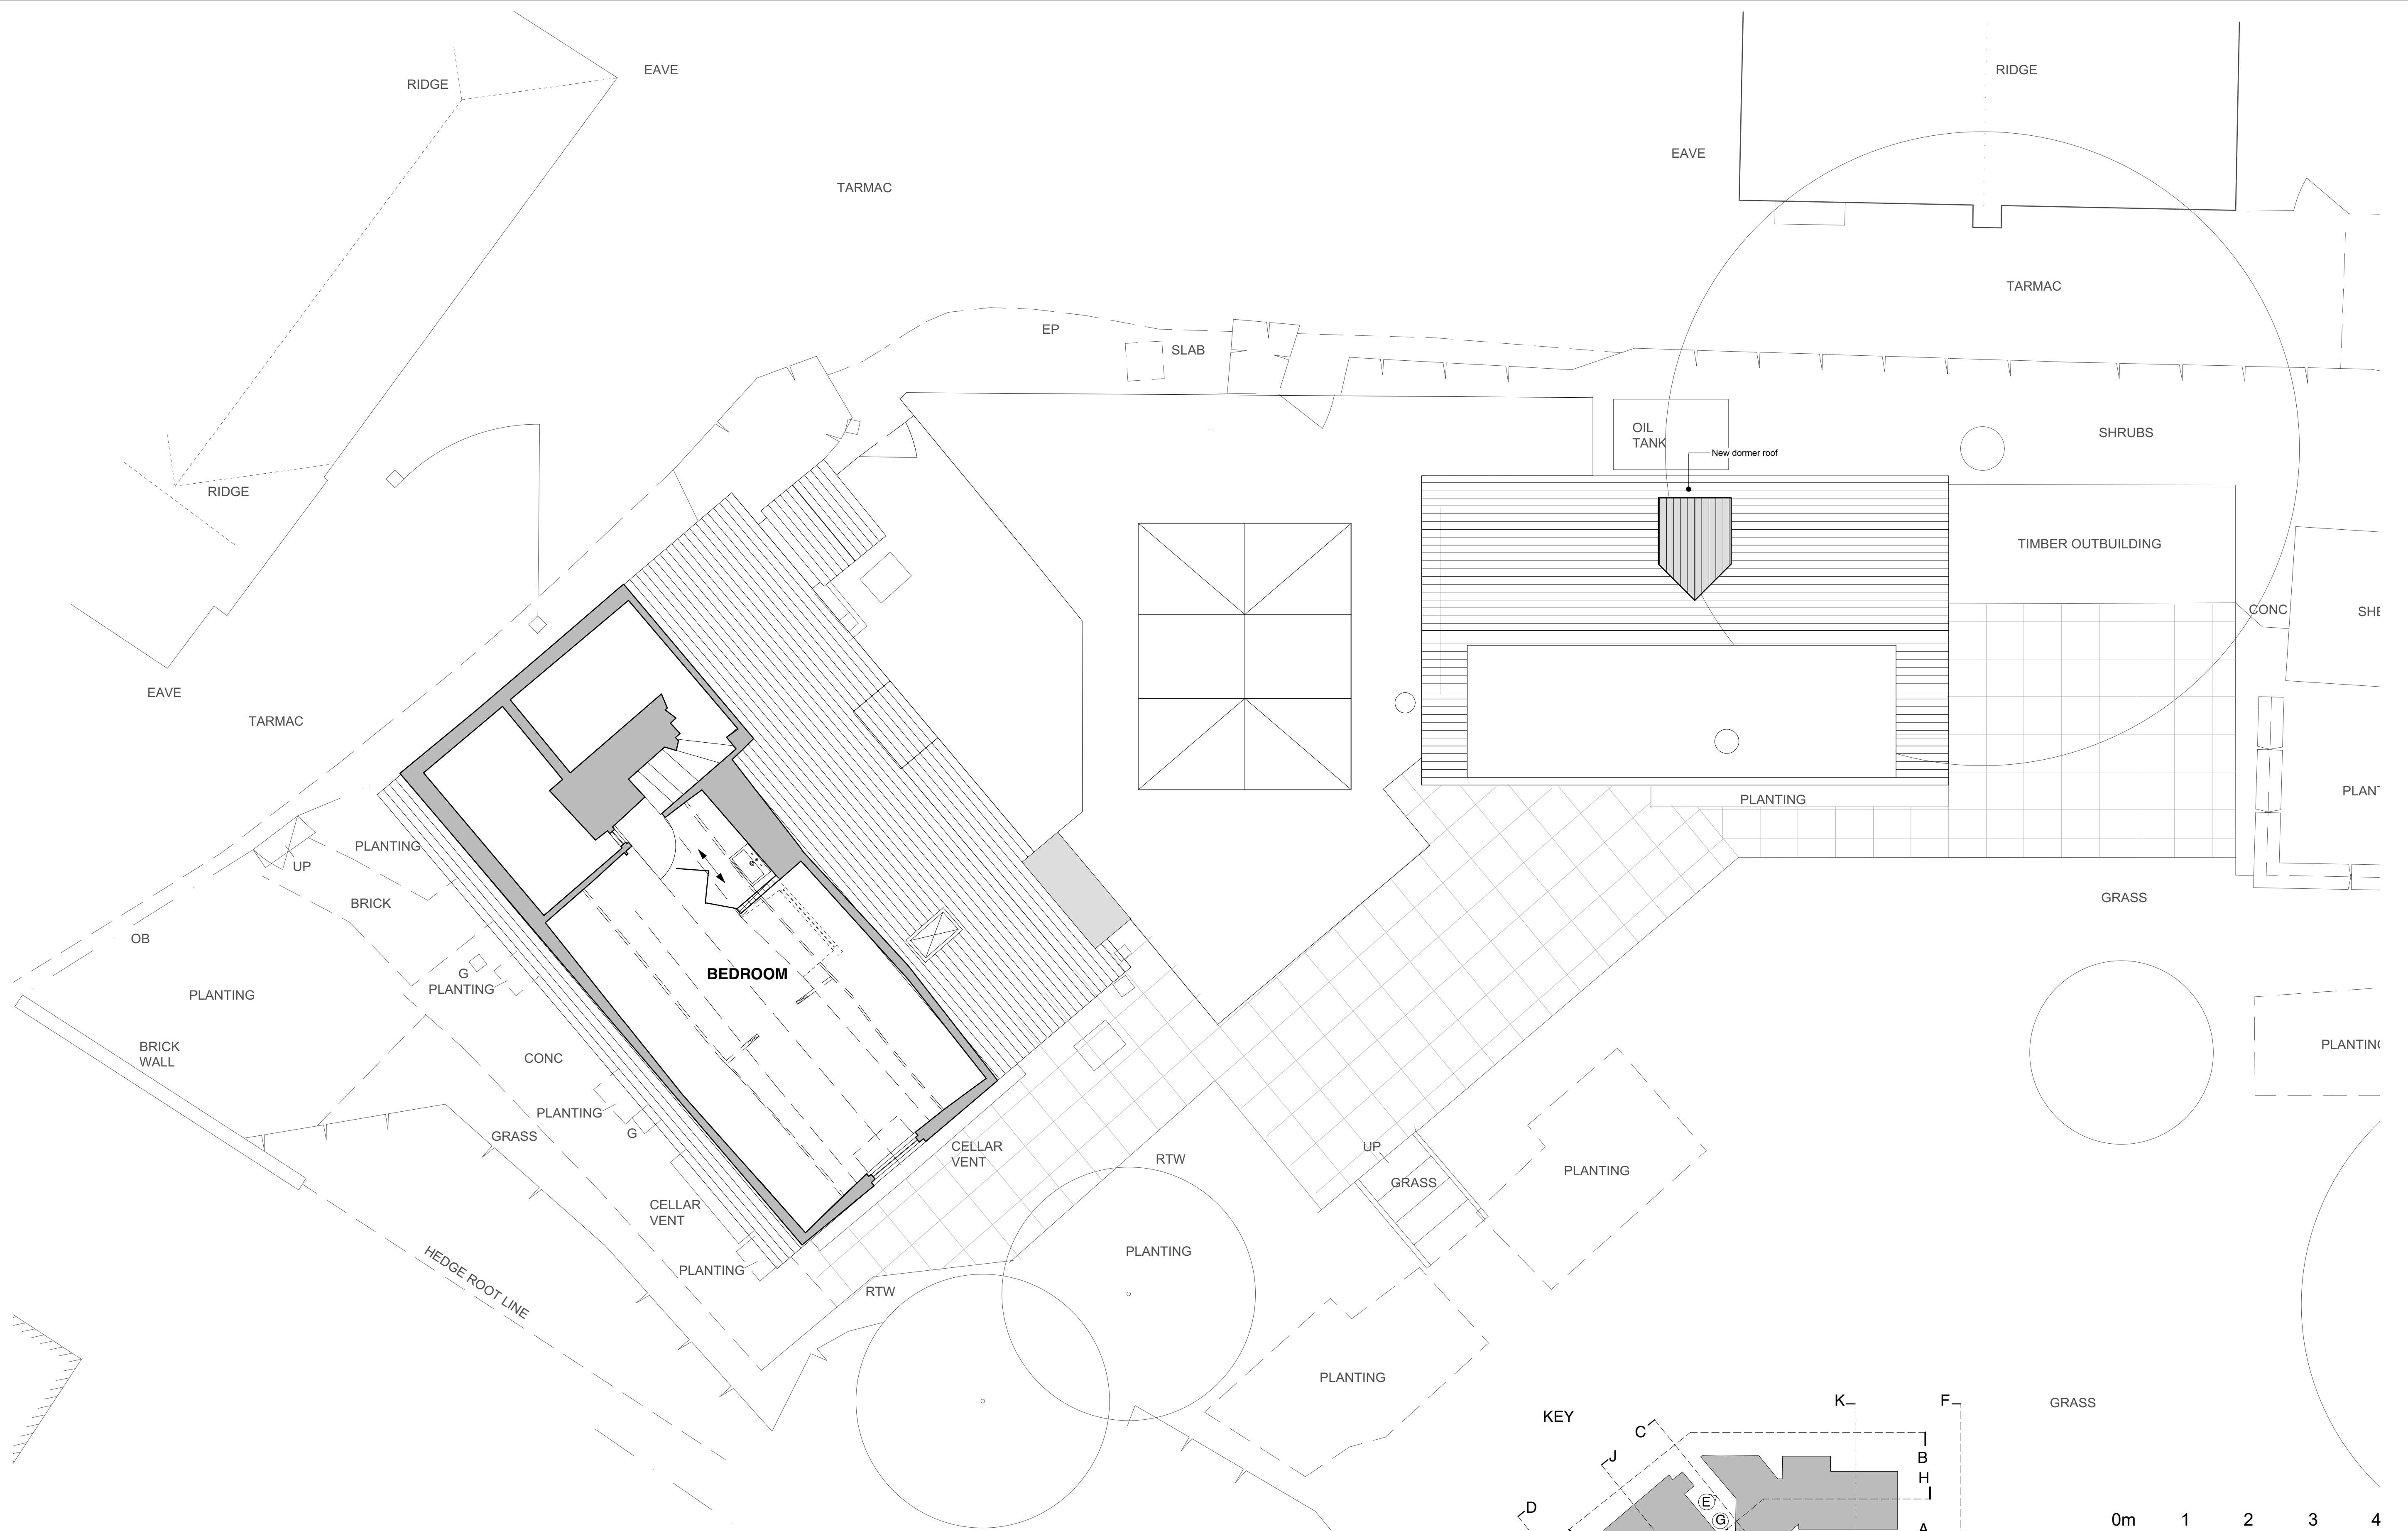


| HAPA ARCHITECTS                                            |  |                |  |
|------------------------------------------------------------|--|----------------|--|
| JOB NAME                                                   |  |                |  |
| BOWLING ALLEY COTTAGE, THE GREEN, HORSTED KEYNES, RH17 7AP |  |                |  |
| DRAWING TYPE                                               |  |                |  |
| PROPOSED SECOND FLOOR PLAN                                 |  |                |  |
| LISTED BUILDING                                            |  | SCALE          |  |
| JAN '21                                                    |  | 1:50 @ A1      |  |
| DATE                                                       |  | DRAWING NUMBER |  |
| JAN '21                                                    |  | L-202e         |  |