


Parking spaces
to remain as existing

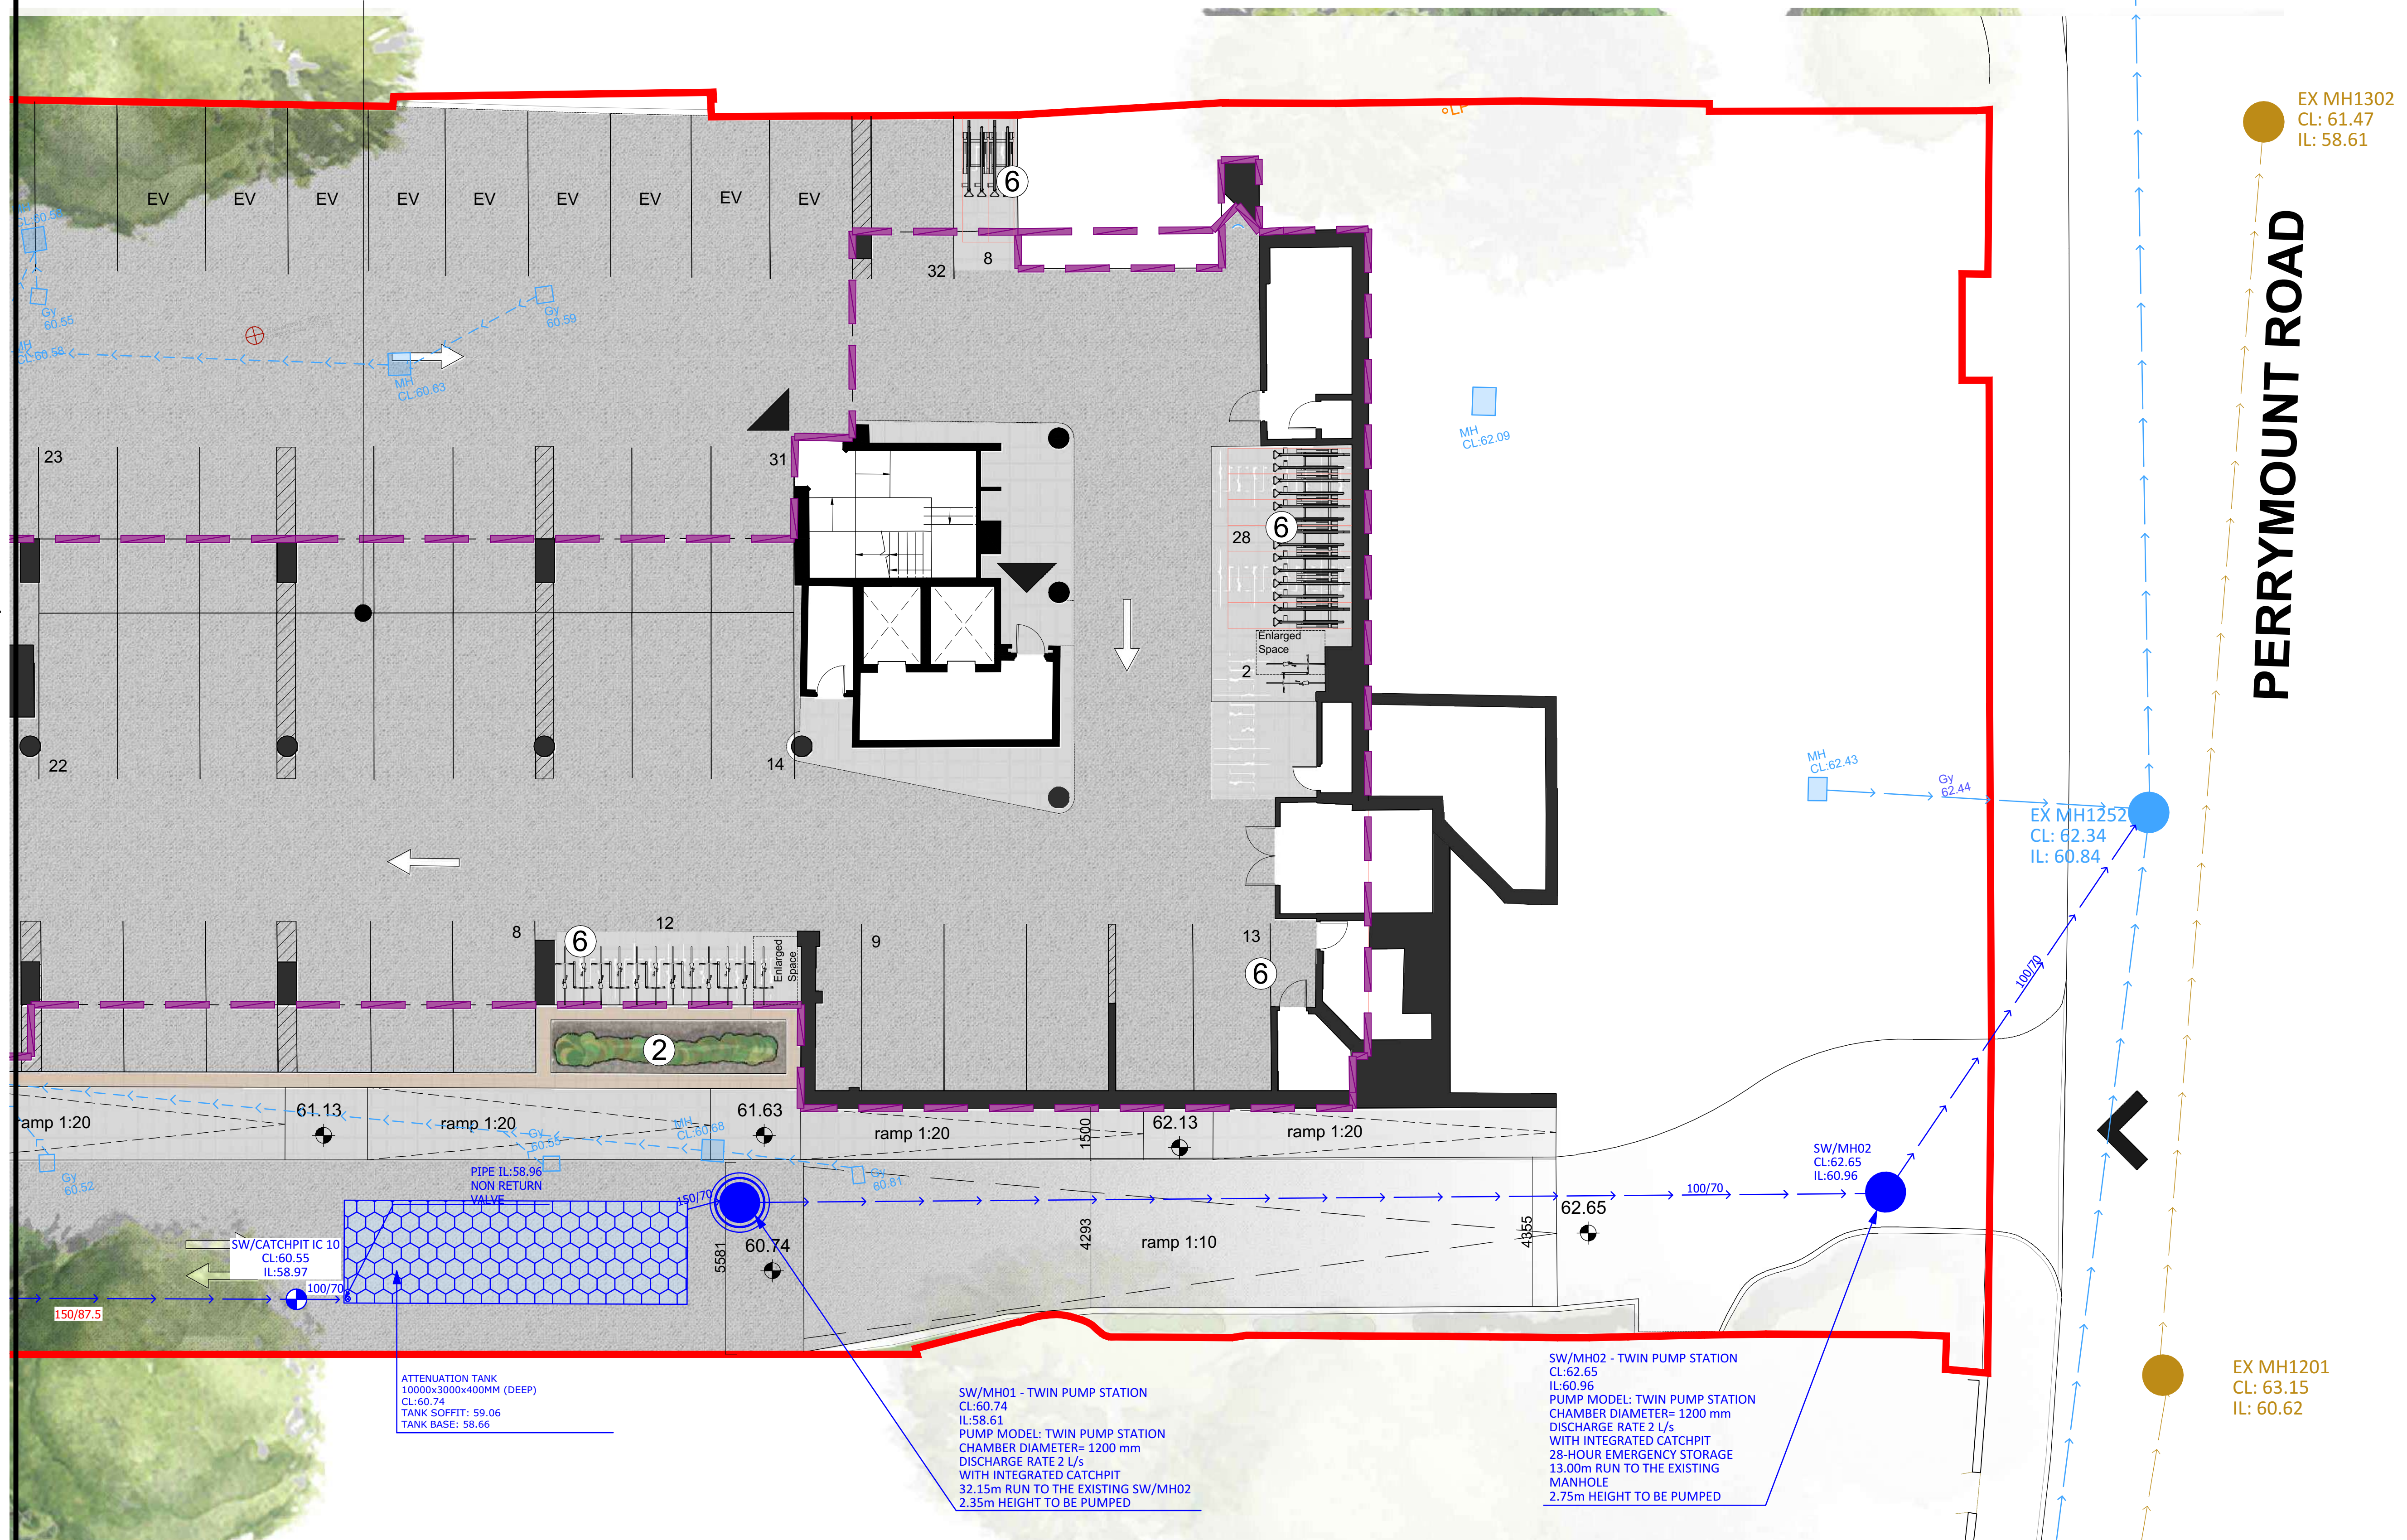

PROPOSED DRAINAGE PLAN

1:100

--	--	--

Construction Risks	Maintenance/Cleaning Risks	Demolition/Adaptation Risks
In addition to the hazard/risks normally associated with the types of work detailed on this drawing take note of the above. It is assumed that all works on this drawing will be carried out by competent contractor working, where appropriate, to an appropriate method statement.		
Safety Health and Environmental Information Box		

Notes: This document and its design content are copyright ©. It shall be read in conjunction with all other associated project information including models, specifications, schedules, and related consultants documents. Do not scale from documents. All dimensions are to be checked on site. I do not materially report any discrepancies, errors, or omissions on this document to the Originator. Adkins accepts no liability for the accuracy of the survey and proposed layout information supplied by others. If in doubt, ASK.

LEGEND	
	EXISTING BELOW GROUND SURFACE WATER DRAIN
	EXISTING BELOW GROUND FOUL WATER SWERE
	PROPOSED BELOW GROUND SURFACE WATER DRAIN
	PROPOSED BELOW GROUND FOUL WATER SWERE
	PROPOSED BELOW GROUND COMBINED SWERE
	PROPOSED SUSPENDED CAST SURFACE WATER DRAIN
	PROPOSED SUSPENDED CAST FOUL WATER SWERE
	EXISTING SUSPENDED CAST SURFACE WATER DRAIN
	EXISTING SUSPENDED CAST FOUL WATER SWERE
	EXISTING PUBLIC MANHOLE
	EXISTING SURFACE WATER MANHOLE
	EXISTING SURFACE INSPECTION CHAMBER
	PROPOSED FOWL WATER TYPE 3 INSPECTION CHAMBER
	PROPOSED SURFACE WATER TYPE 3 INSPECTION CHAMBER
	SURFACE WATER CATCHPI MANHOLE
	FLOW CONTROL CHAMBER WITH HYDRO-BRAKE
	BACK DROP
	EXISTING SURFACE WATER DRAINAGE TO BE DEMOLISHED.
	EXISTING ROAD GULLEY
	PROPOSED ROAD GULLEY
	PROPOSED LINEAR DRAIN
	-LOAD CLASS B125 FOR FOOTPATH
	-LOAD CLASS D400 FOR CAR PARK
	INTERNAL RAINWATER PIPE
	FLOOR GULLEY(FG)
	SOIL / WASTE PIPE
	PROPOSED ATTENUATION TANK

[illegible]

P02	FOR APPROVAL	21/04/2026		MBM
P01	FOR APPROVAL	09/03/2026		MBM
RevID	Layout Comment	Issue Date	Issuer-Intis	Approved by

Scales @ A1 :100	Issuing Office Kent	Project No. 0226CD7687
---------------------	-------------------------------	----------------------------------

[illegible]

Client Approval	

A - Approved
B - Approved with Comments

C - Do Not Use

Status	Purpose of Issue
--------	------------------

S3 FOR APPROVAL

Originator

Adkins Consultants Ltd

130 Ashford Rd, Bearsted, Maidstone ME14 4AF

Project

31-33 PERRYMOUNT ROAD

HAYWARD HEATH

Layout Title

PROPOSED BELOW GROUND

DRAINAGE PLAN 2/2

Client _____

WE-BUILD UK

Drawing Number							
revision	description	author	date	scale	quantity	status	notes

project	originator	volume	level	type	role	number	rev
007	AA	XX	XX	DC	E	0101	P02

687 - AA - XX - XX - DC - E - 0401	192
------------------------------------	-----