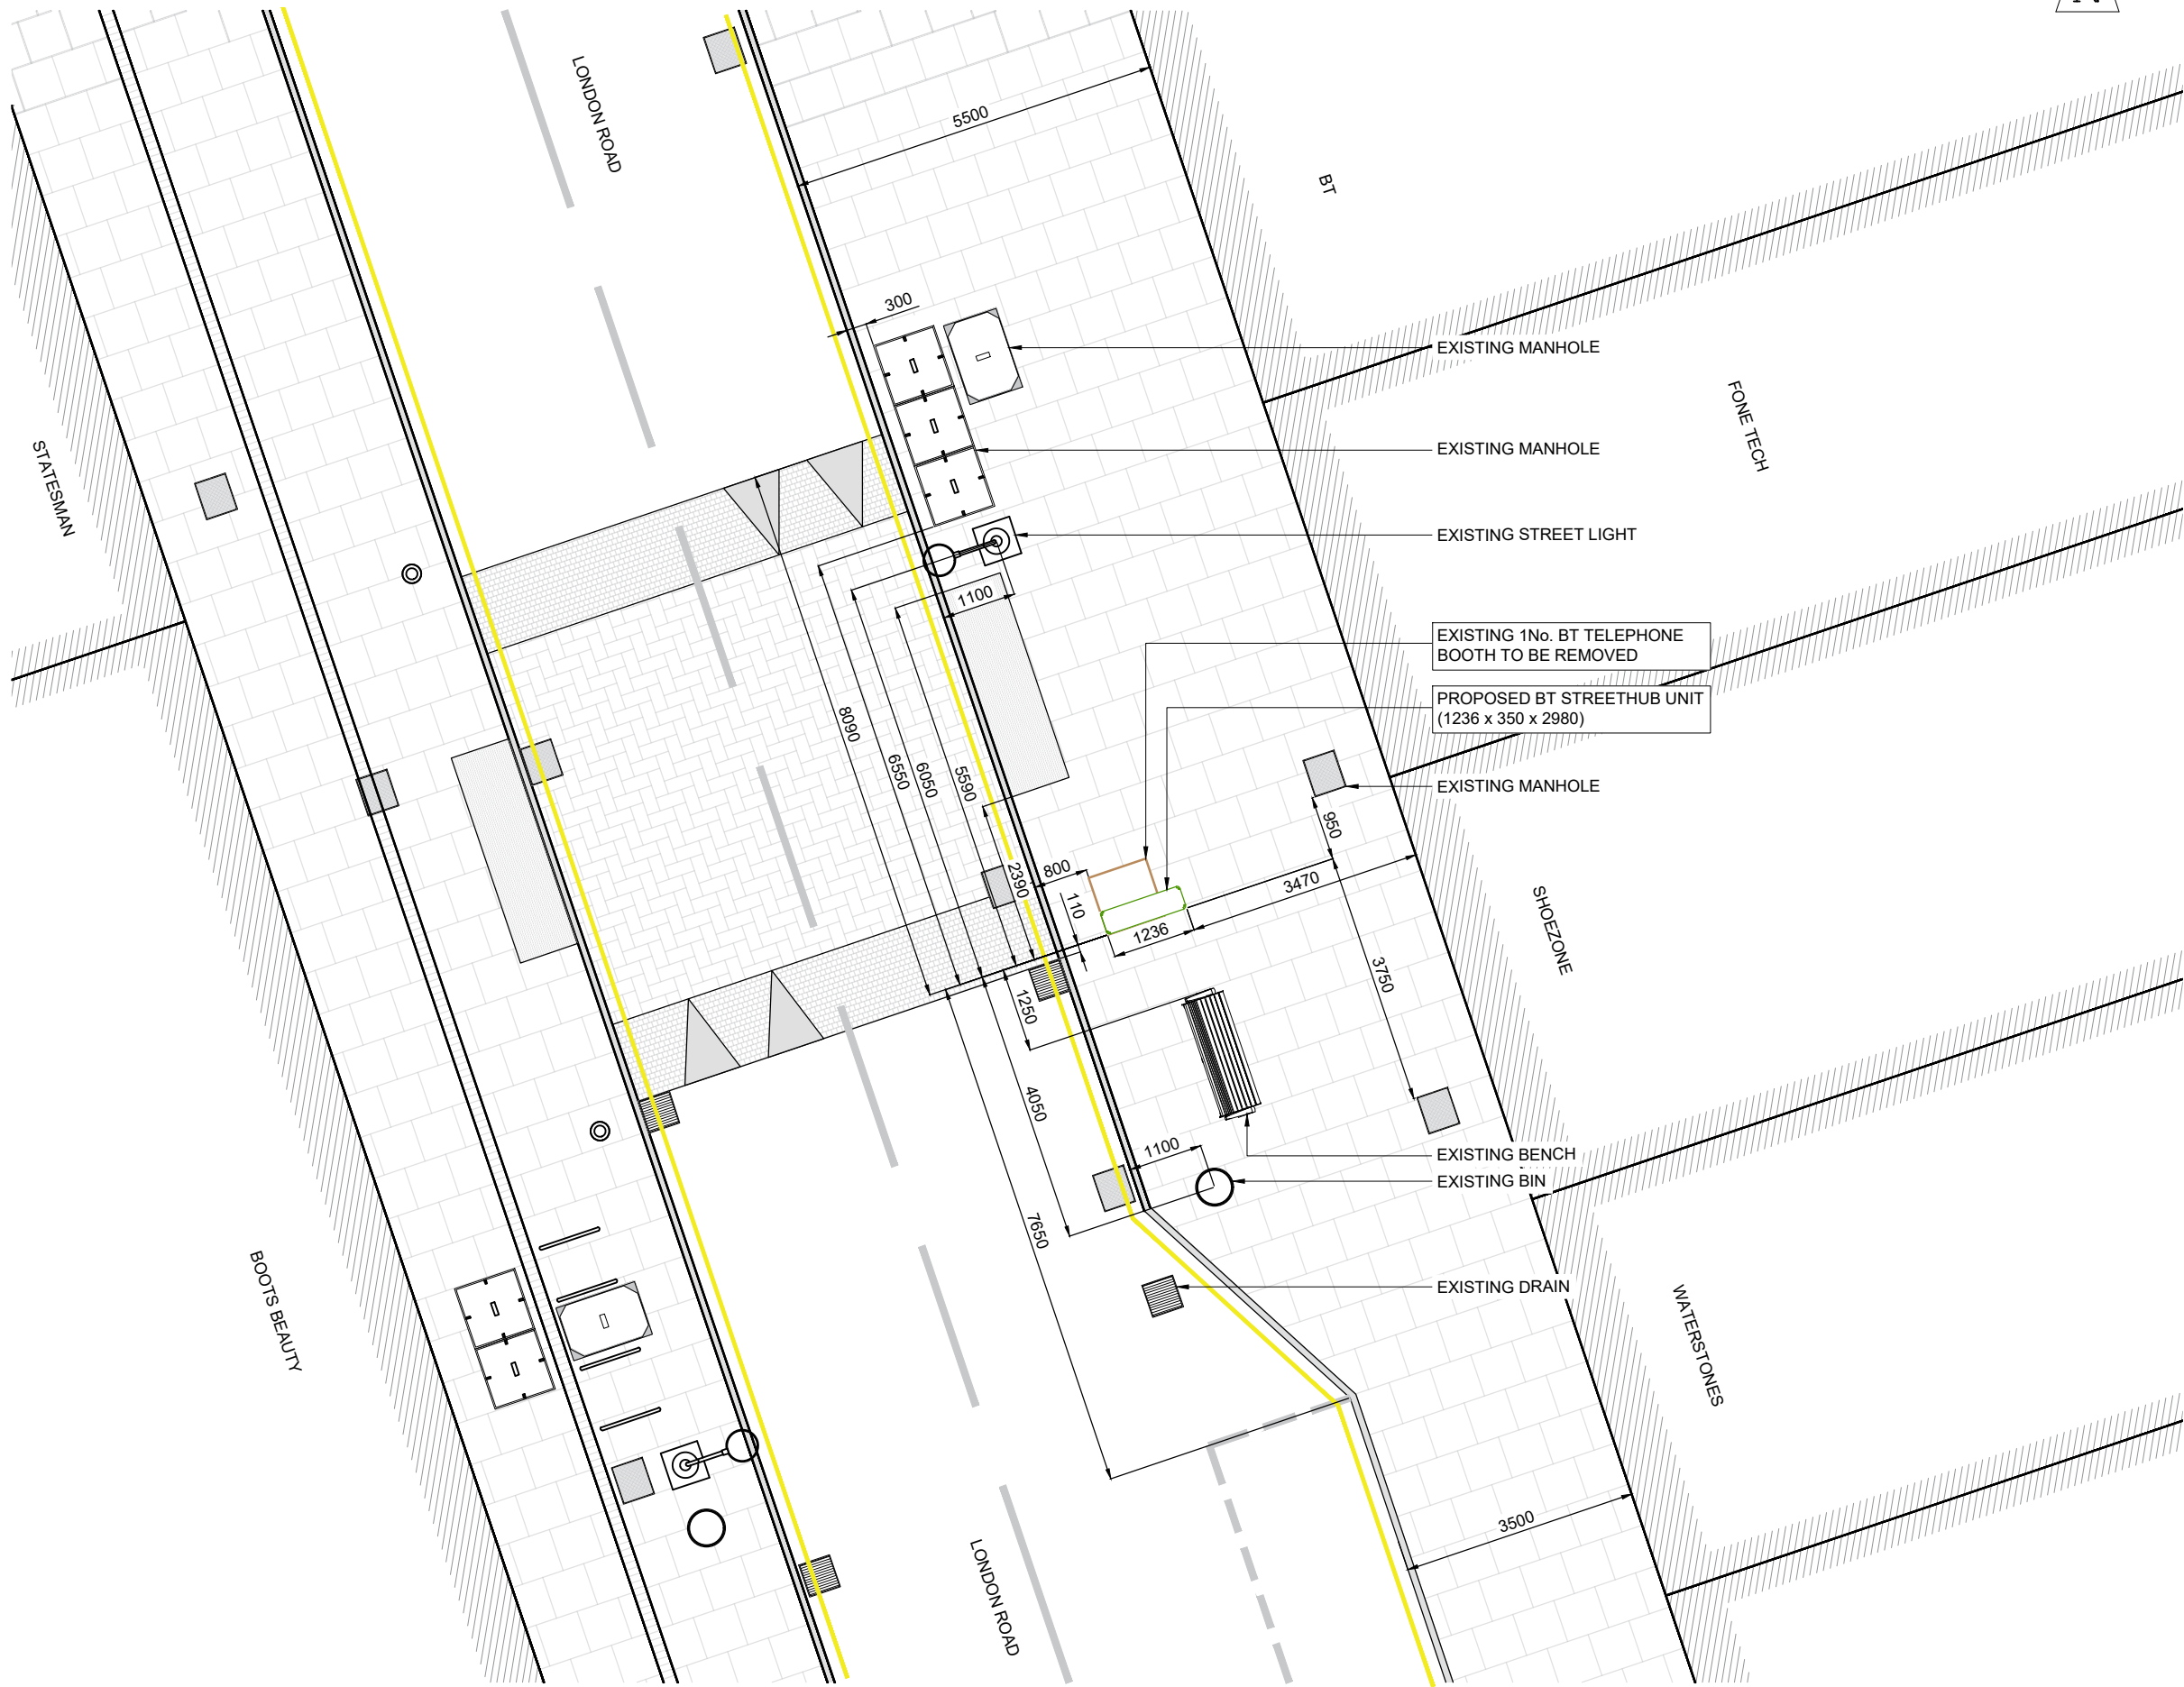


PROPOSED SITE PLAN
SCALE 1:100

GENERAL NOTES

Use written dimensions only, do not scale from drawing. Use latest revision of all referenced information.

LAT 51.125395LONG -0.008772

A	07-07-2026	New BT Streethub Structure	AKN	ADN
Rev	Date	Description	Drawn	Chkd



Drg Status
PLANNING

Cell No. & Name
ESG-101

Site Name & Address
Pavement o/s 41 London Rd,
East Grinstead, RH19 1AW

Drawing Title
PROPOSED SITE PLAN

Scale	1:100	Date	07-07-2026
Drawn By	AKN	Checked By	ADN
Drawing Number	002	Revision	A