




Front Elevation

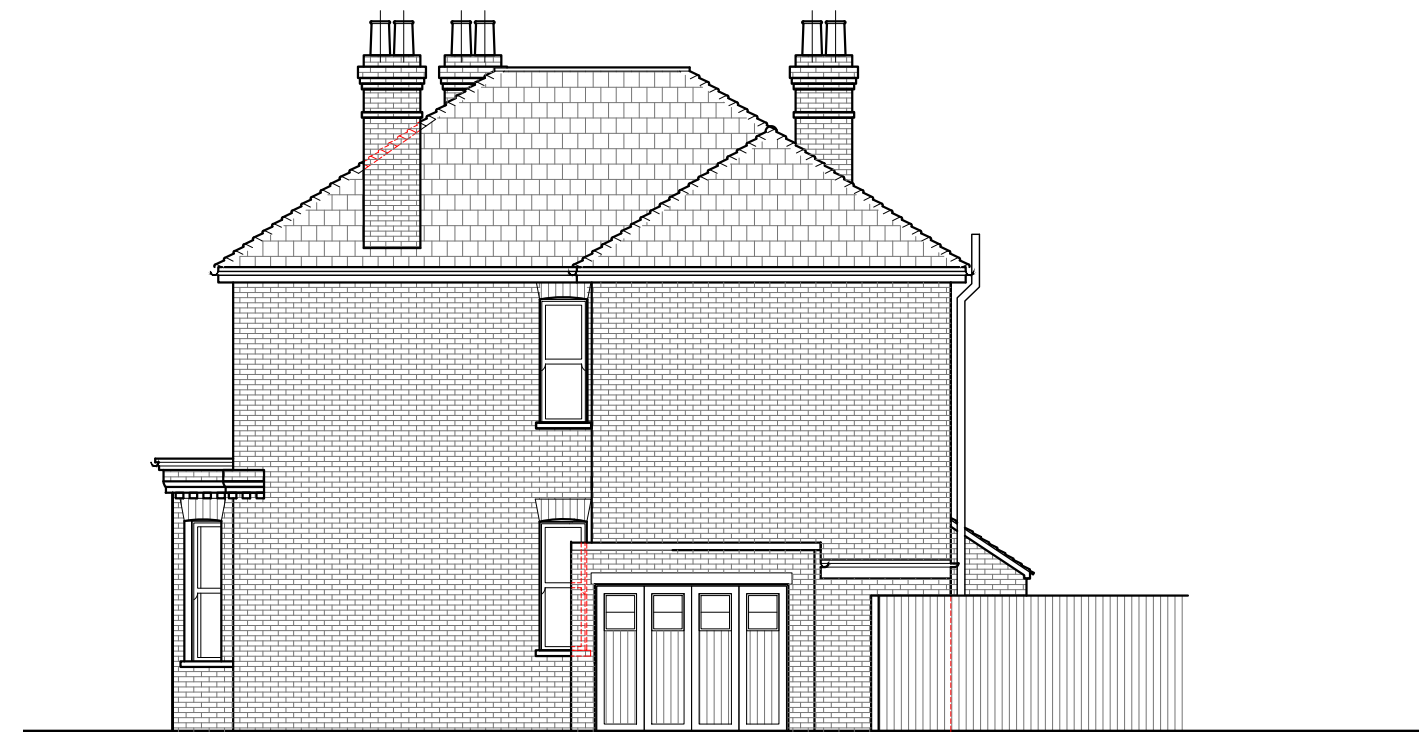


Side Elevation



Rear Elevation



Side Elevation

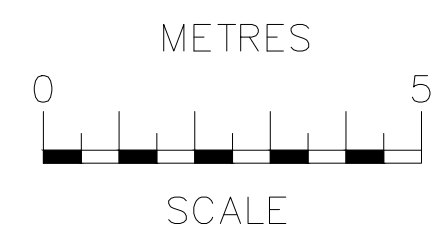

rev	date	description	
RB Design Corner Cottage, The Limes, Felbridge, East Grinstead, RH19 2QY Tel: 01342 523 766 Mob 07988 998 928 email: info@rossbowditchdesign.co.uk			
project	7 Portland Road, EAST GRINSTEAD RH19 4EB	drawing	WORKS
date	11.05.26	job no	
scale (s)	1:100	dwg no	PLN 03
client	Mr O David & Ms T. Marking	ELEVATIONS EXISTING	