


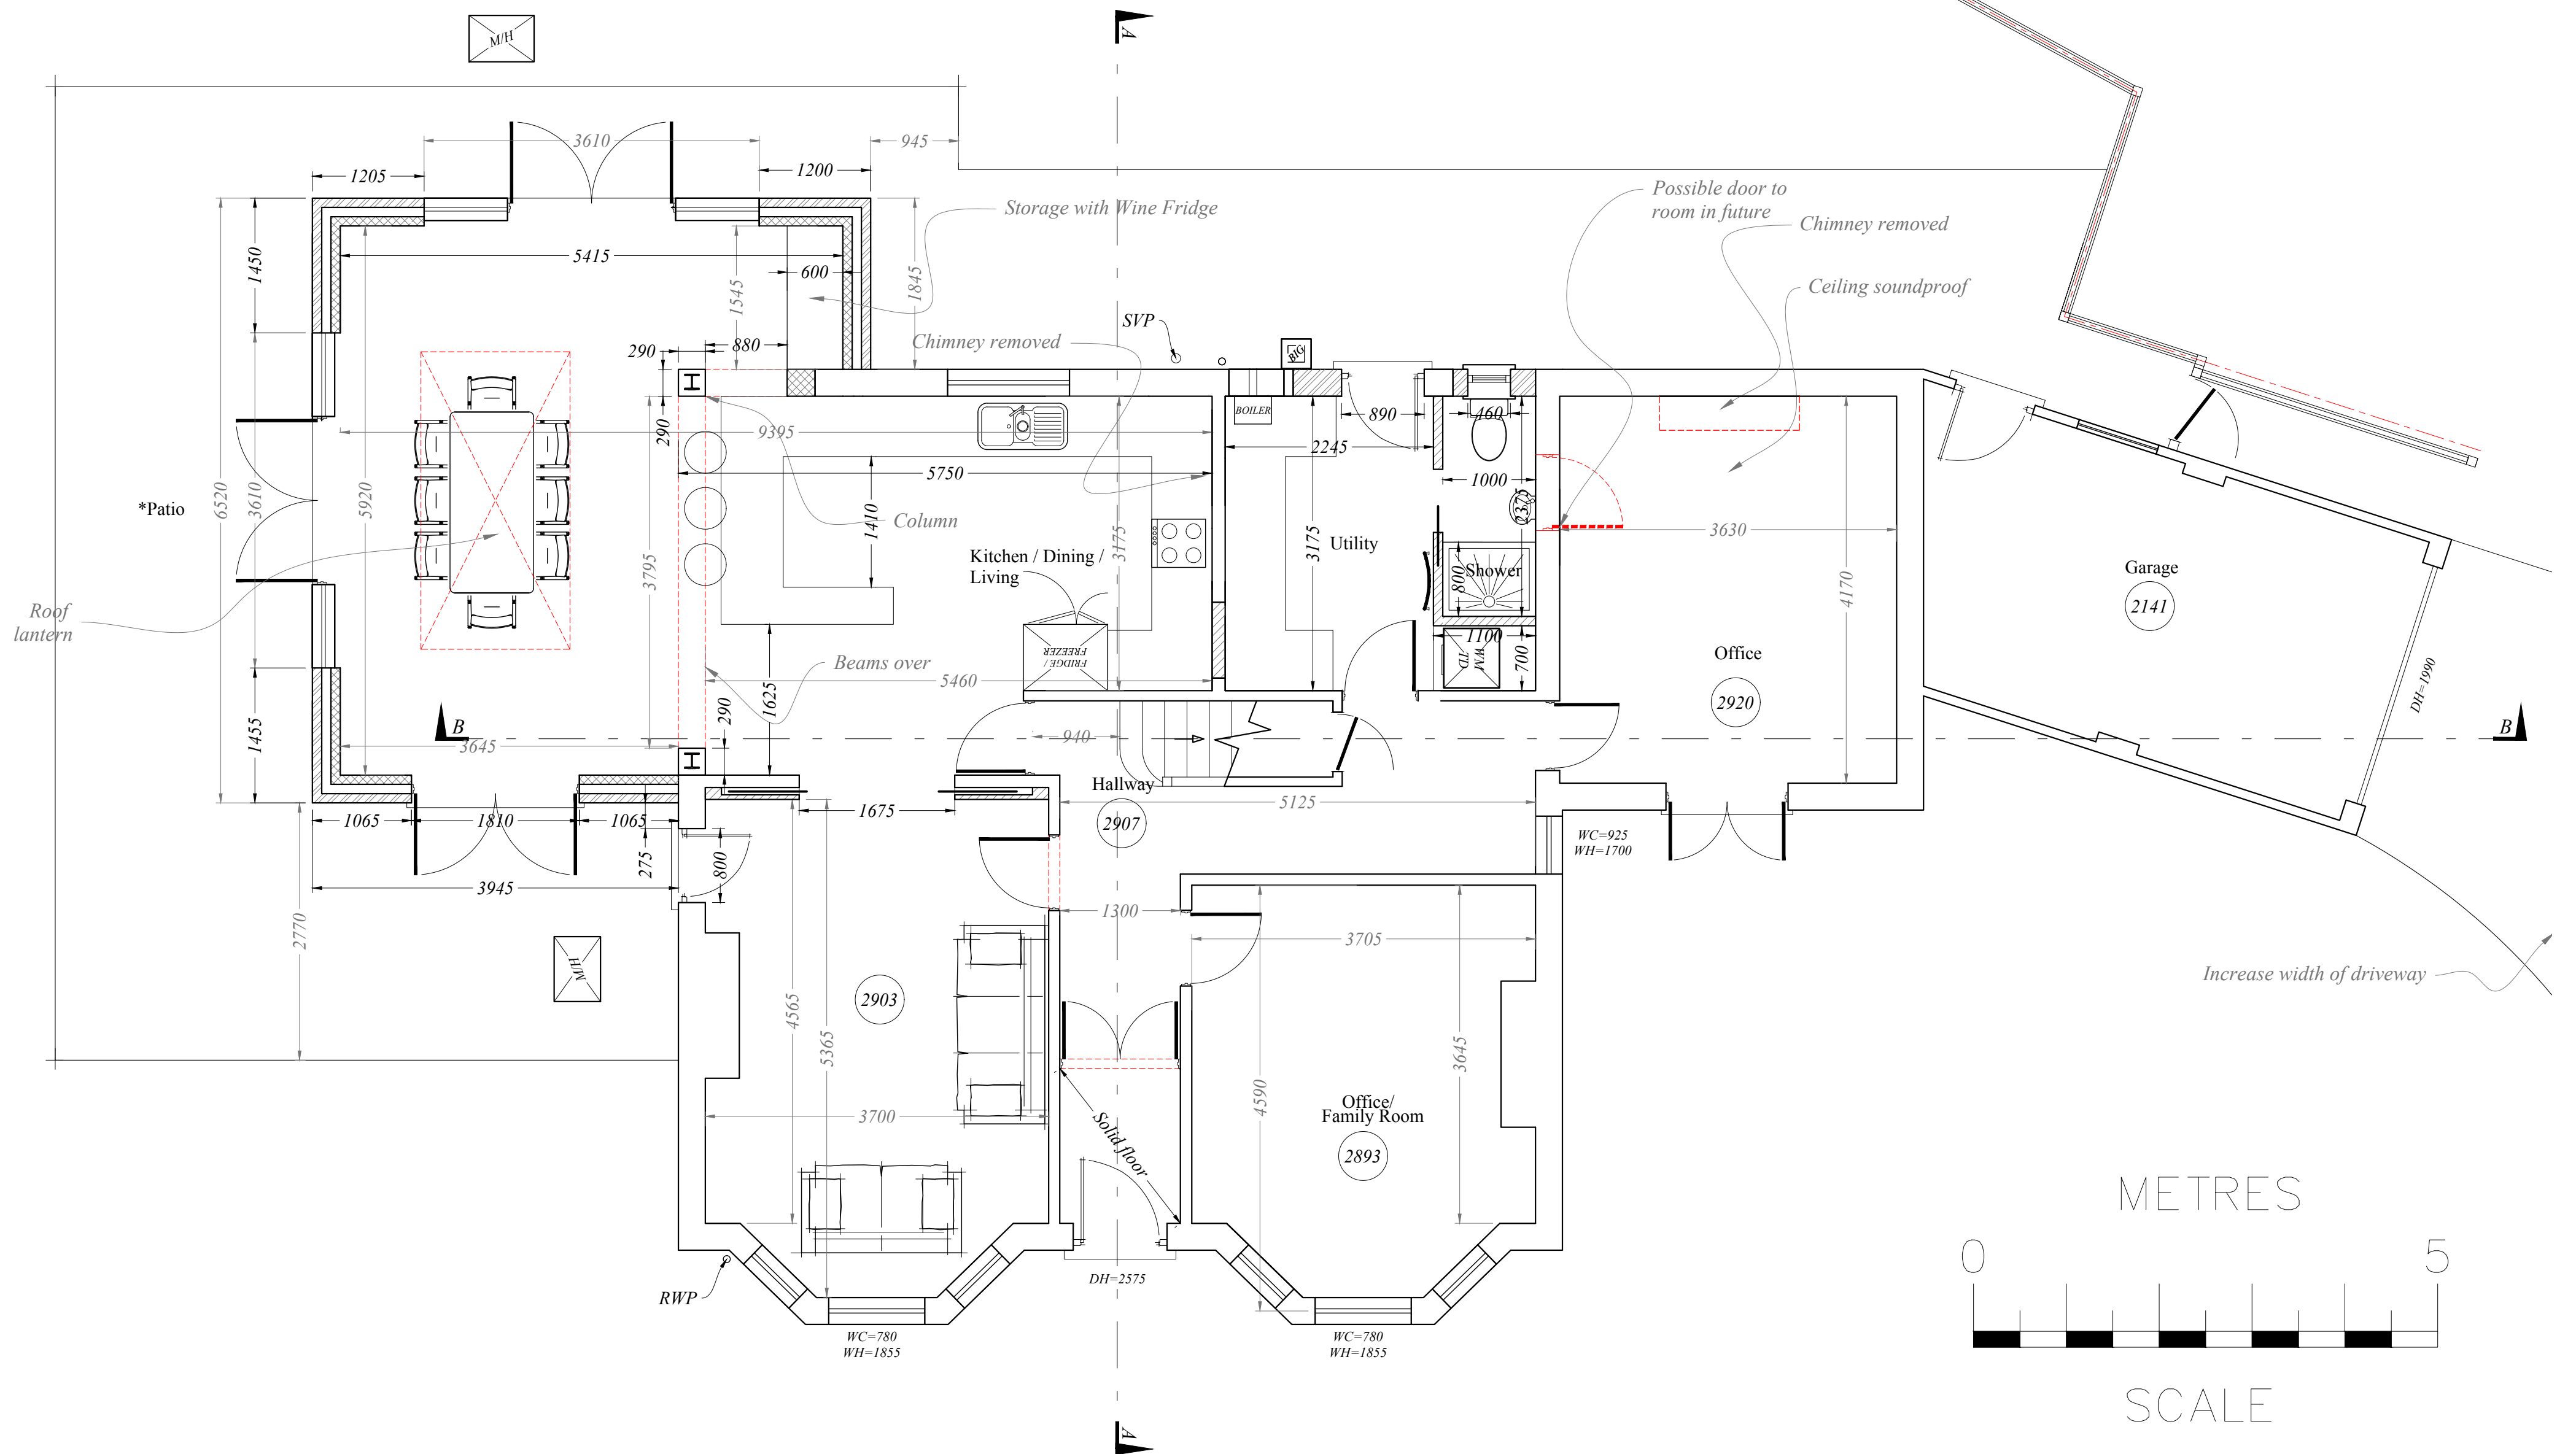

Ground Floor Plan

rev	date	description	
RB Design Corner Cottage, The Limes, Fobbridge, East Grinstead, RH19 2QY Tel: 01342 523 766 Mob 07988 998 928 e-mail: info@rossbowndesign.co.uk			
project	date	drawing	job no
7 Portland Road, EAST GRINSTEAD RH19 4EB	11.05.26	WORKS	
client	scale @	drawing no	
Mr O.David & Ms T. Marking	1:50	PLANS PROPOSED	PLN 06