


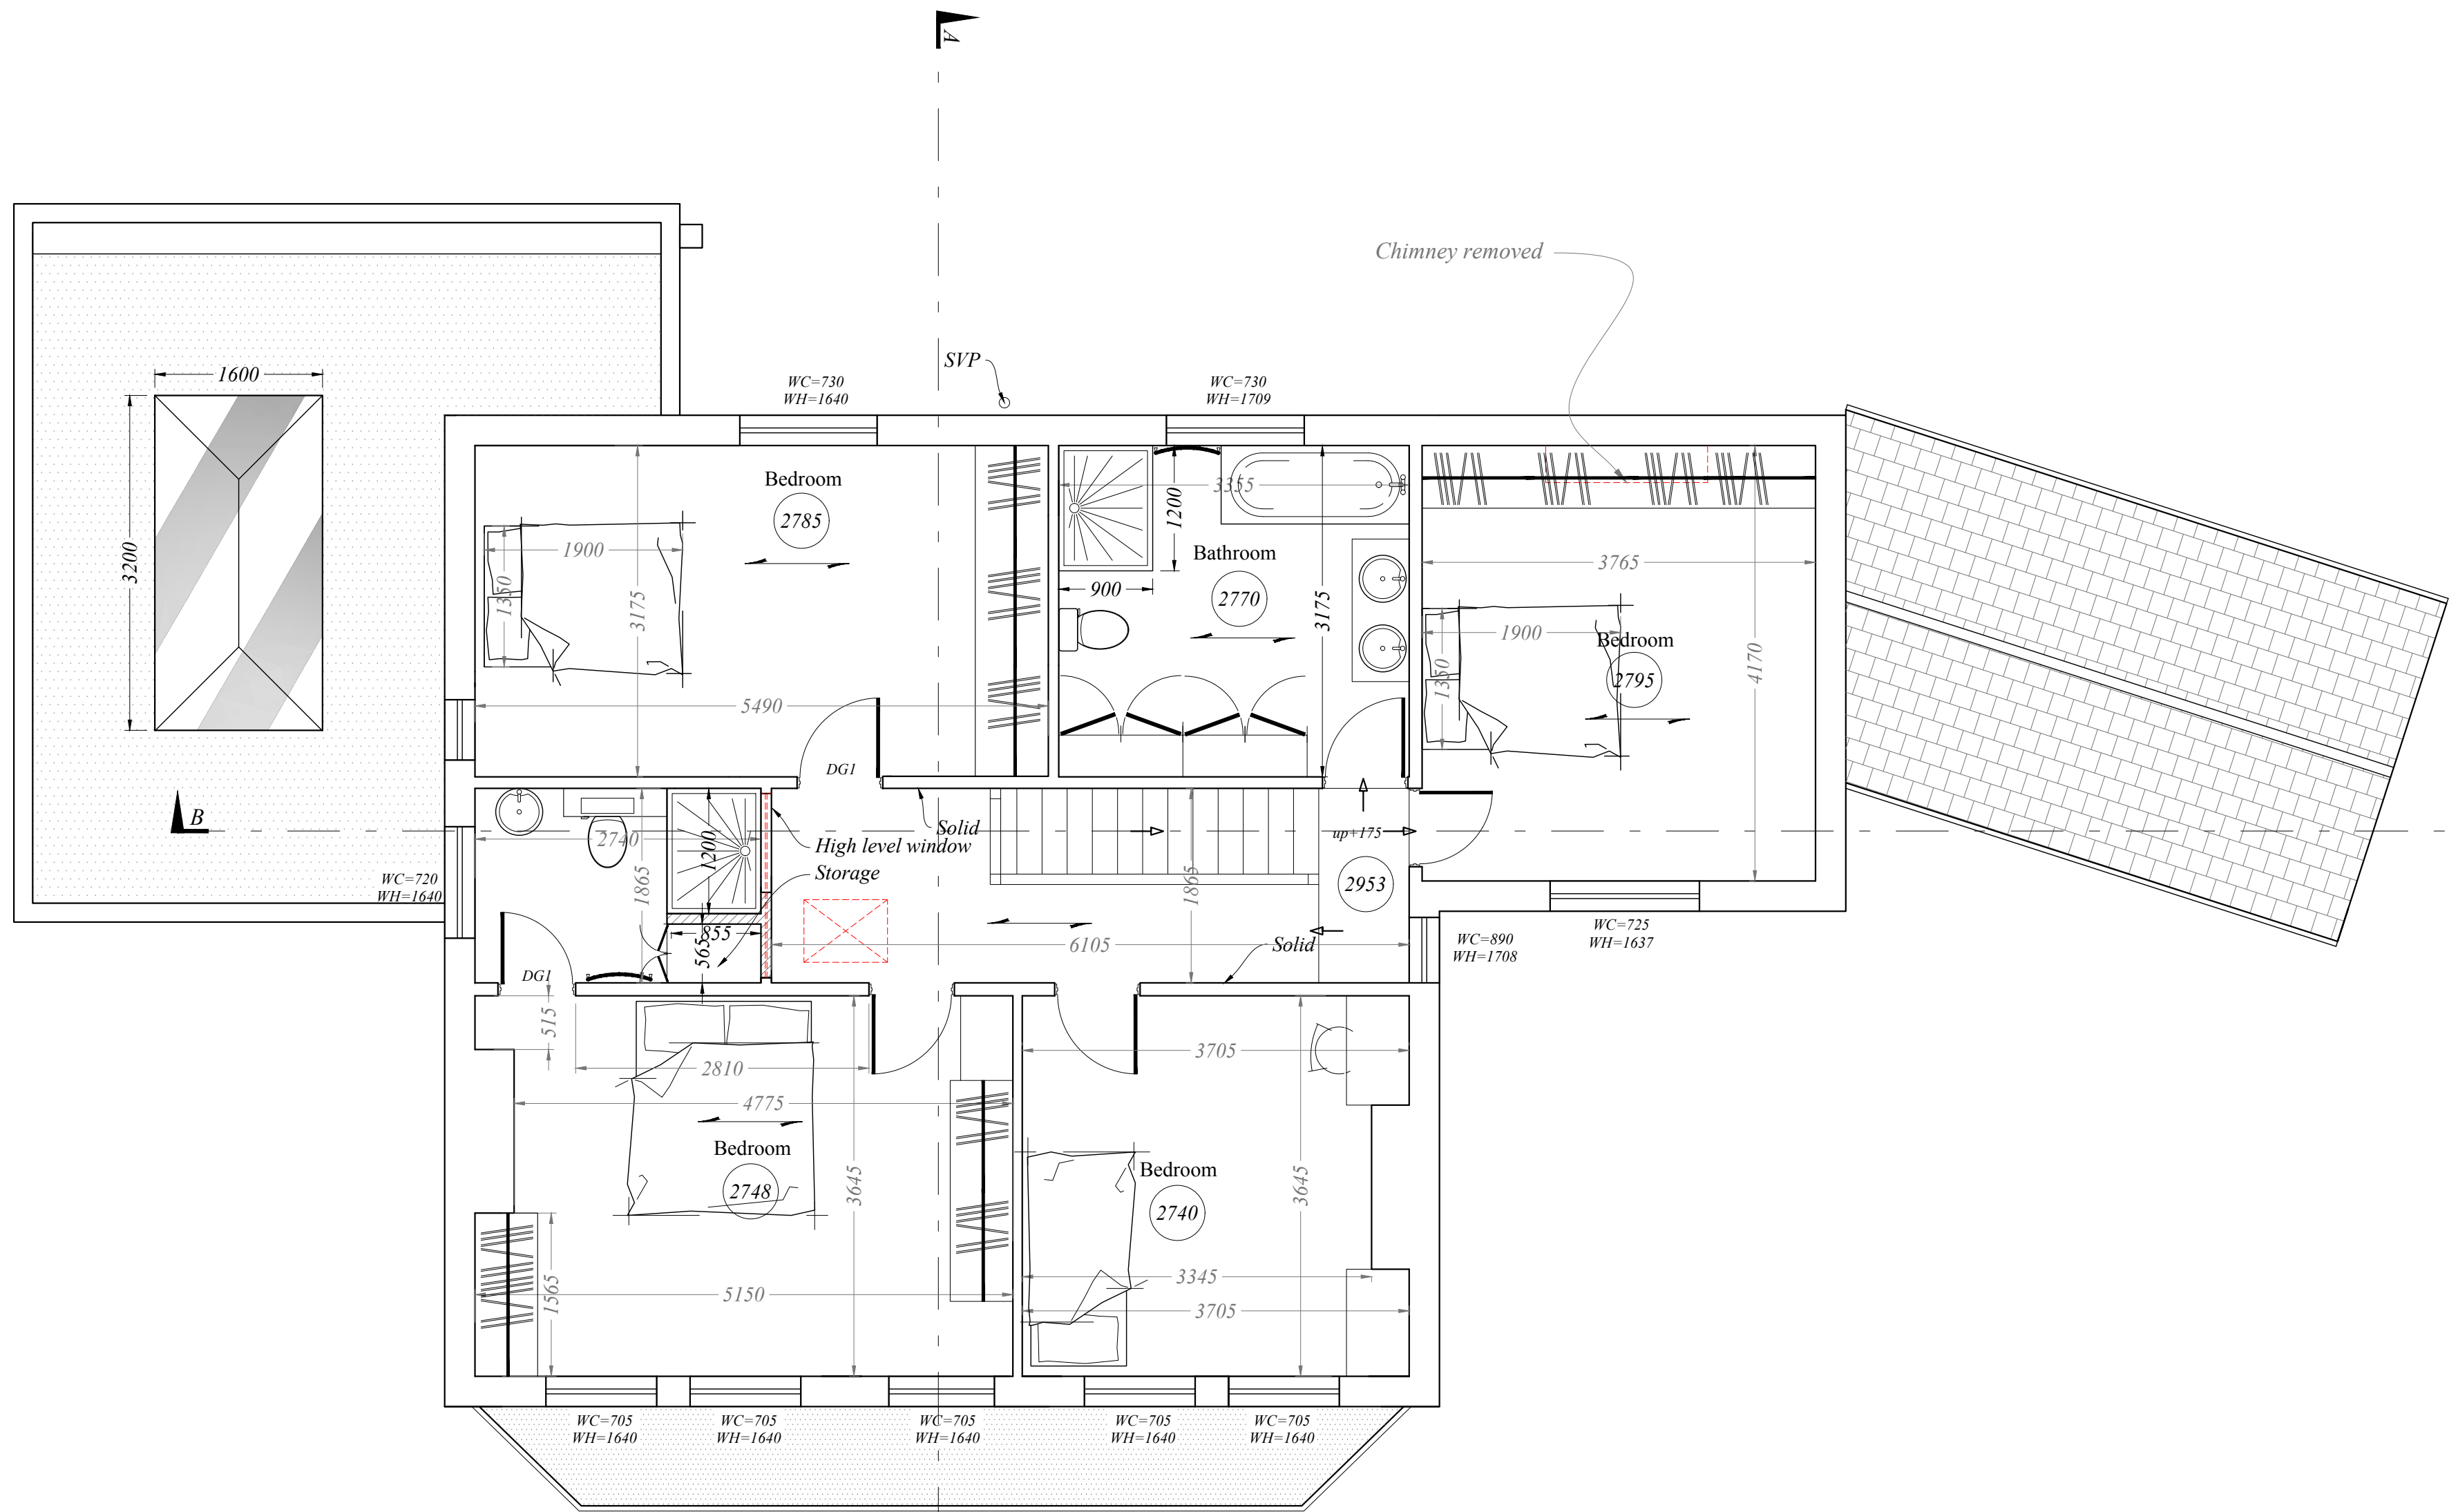

First Floor Plan



SCALE

rev	date	description			
RB Design Corner Cottage, The Limes, Felbridge, East Grinstead, RH19 2QY Tel: 01342 523 766 Mob 07988 998 928 e-mail: info@eastbonditchdesign.co.uk					
project	drawing		date	job no	
7 Portland Road, EAST GRINSTEAD RH19 4EB	WORKS		11.05.26		
client	scale		drawing no		
Mr O.David & Ms T. Marking	1:50		PLN 07	PLANS PROPOSED	