
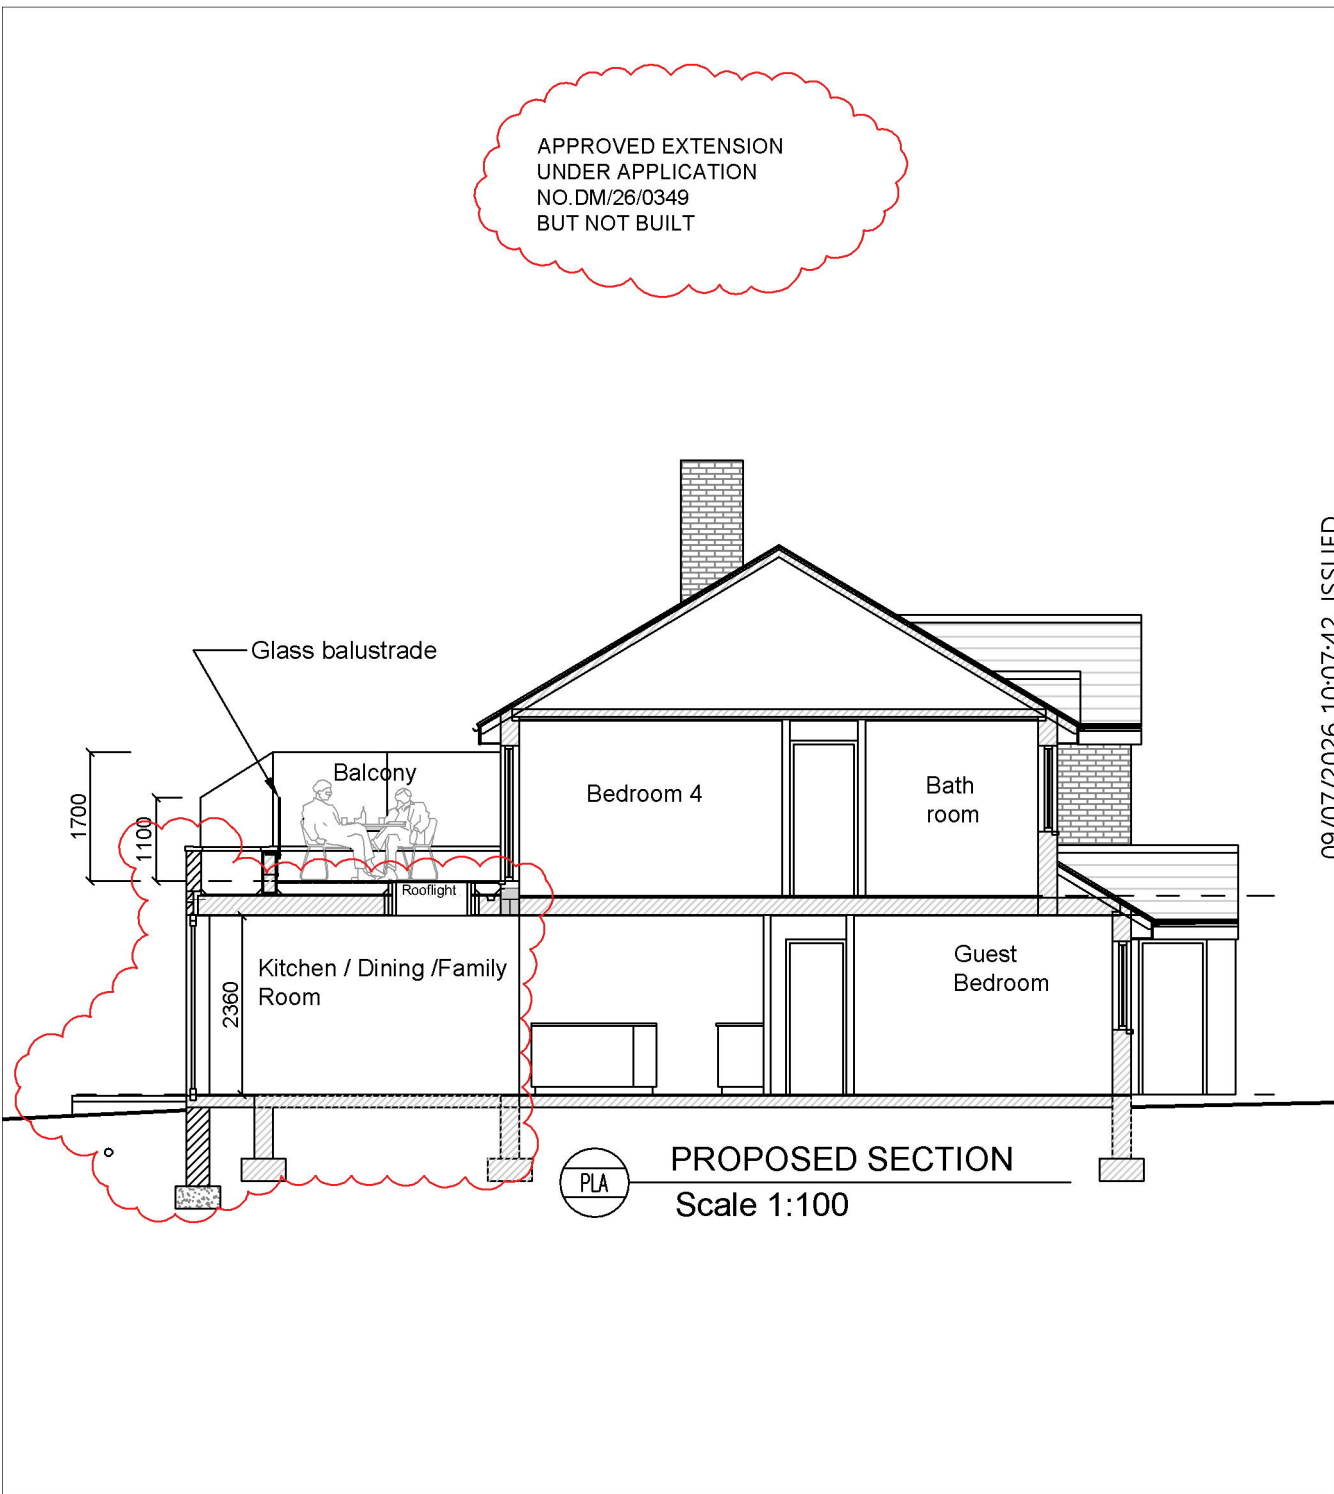
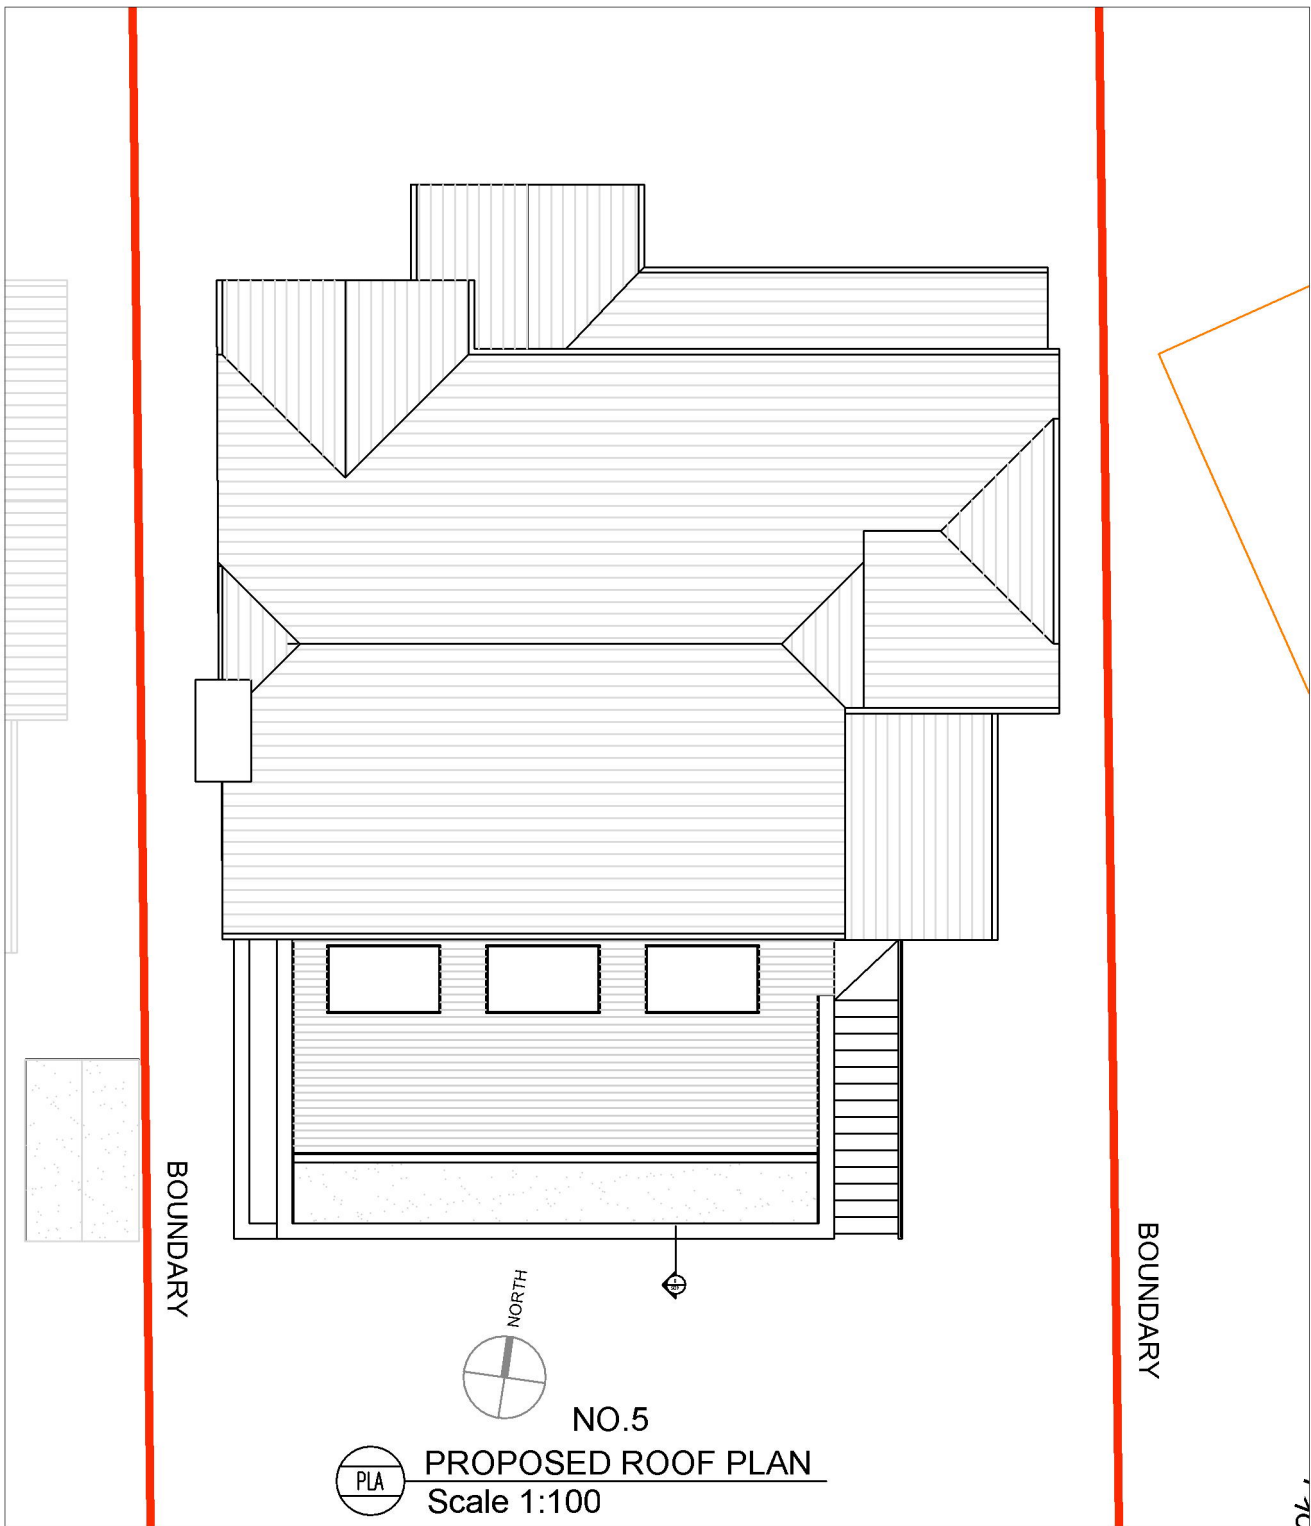
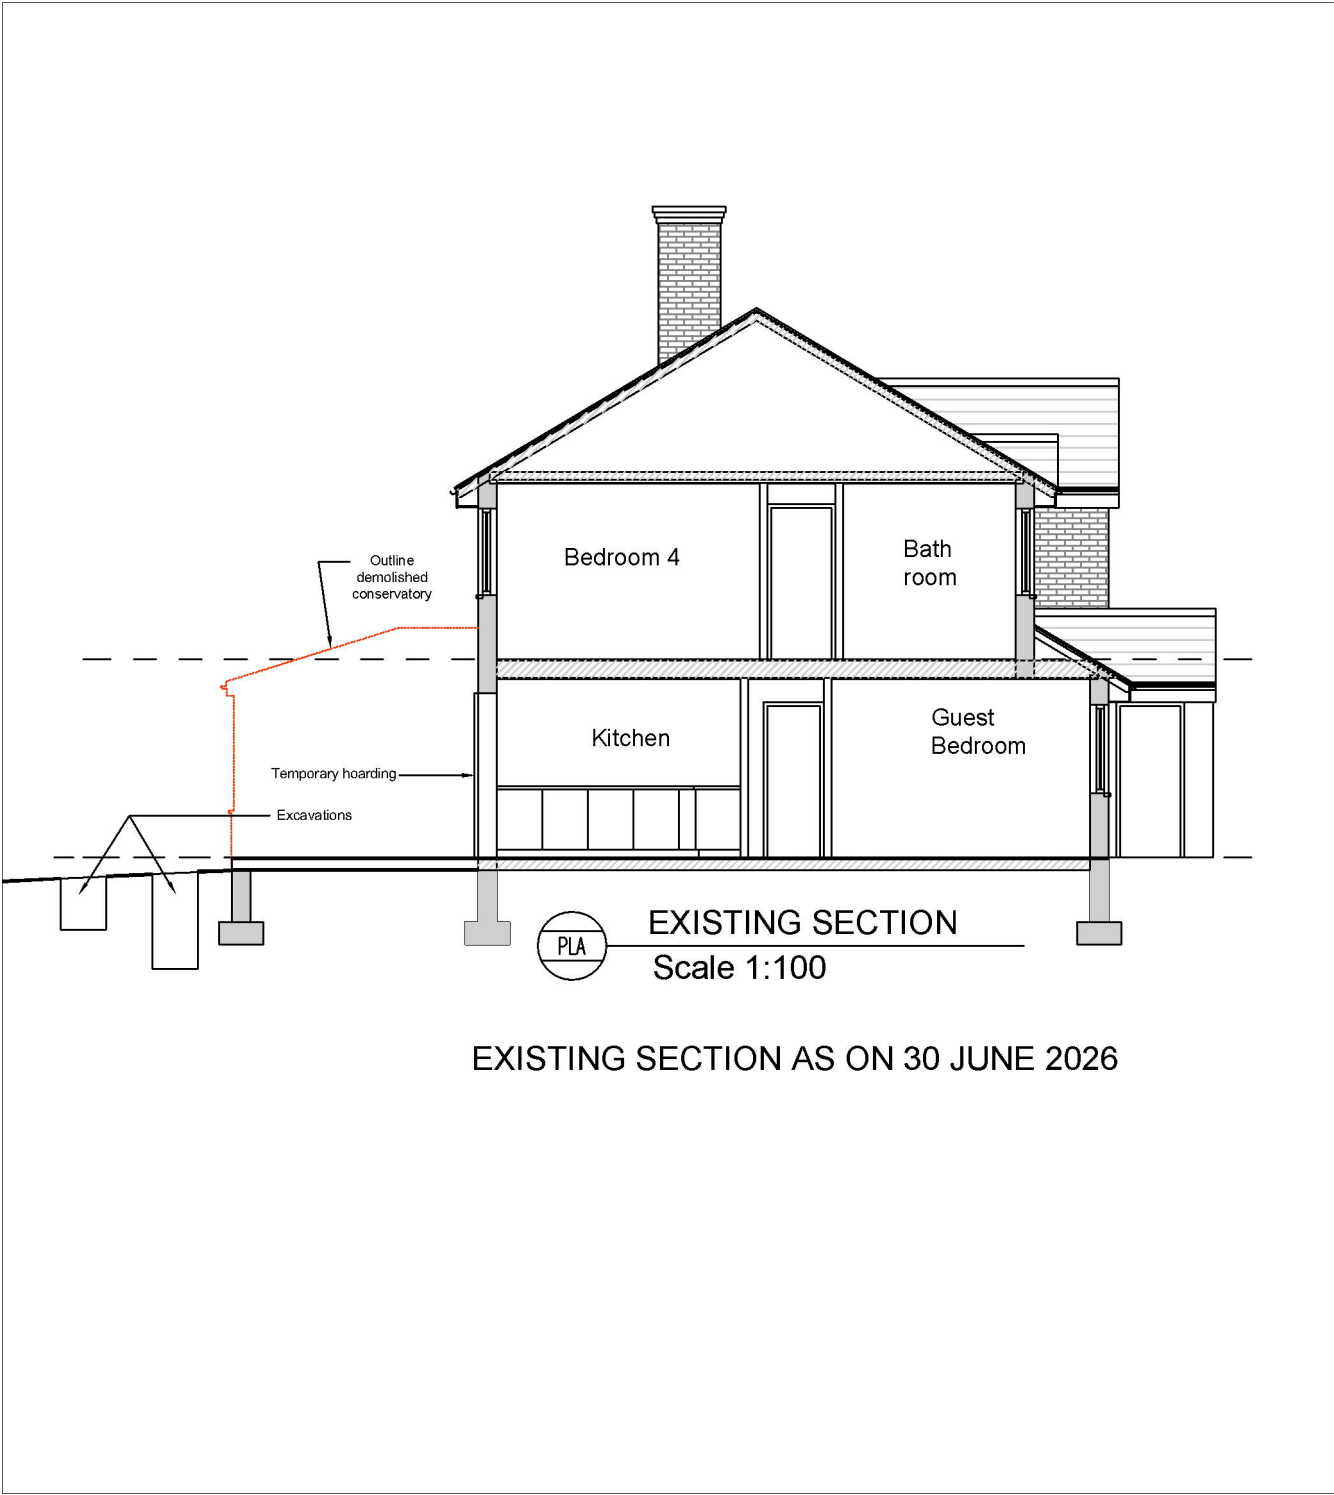


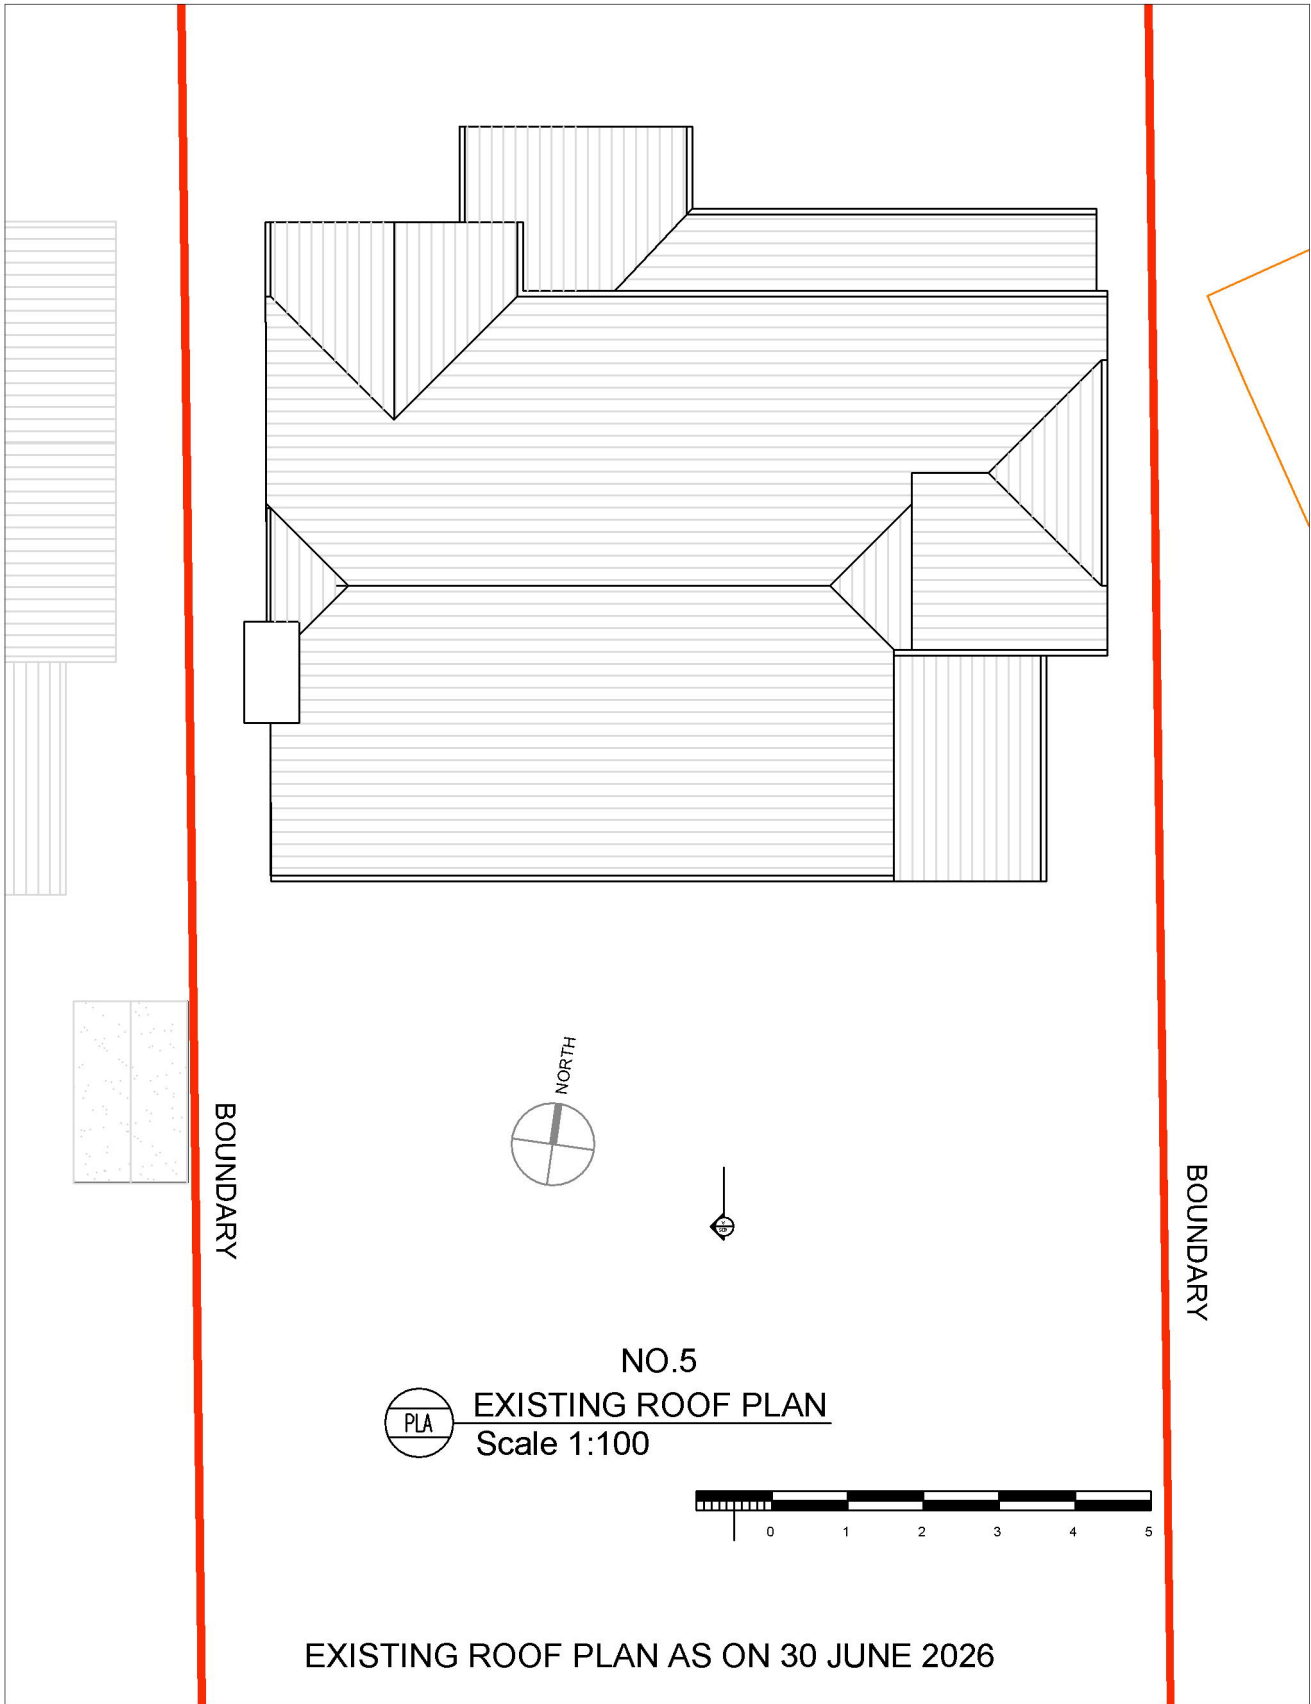

09/07/2026 10:07:42 - ISSUED

PROJECT		 Frank Smith Architecture & Interior Design	27 Nevis Park, Inverness, IV3 8RX Franksmith@franksmitharchitecture.co.uk Mob: 075 18 75 6845		
REAR GROUND FLOOR EXTENSION WITH BALCONY OVER					
SITE ADDRESS	IMPORTANT: THIS DRAWING IS FOR PLANNING PURPOSES. OBTAIN BUILDING REGULATION COMPLIANCE DRAWINGS FOR CONSTRUCTION. CHECK ALL DIMENSIONS ON SITE AND REPORT DISCREPANCIES TO THE DESIGNER / RESPONSIBLE PERSON.	PLANNING APPLICATION		SCALE	DRAWING NUMBER
		PROPOSED ROOF PLAN AND SECTION FOR APPLICATION DM/26/1444	1:100@ A2	25015-PLA-510 REV001	
5 DEXTER DRIVE, EAST GRINSTEAD, RH19 4 SU					