
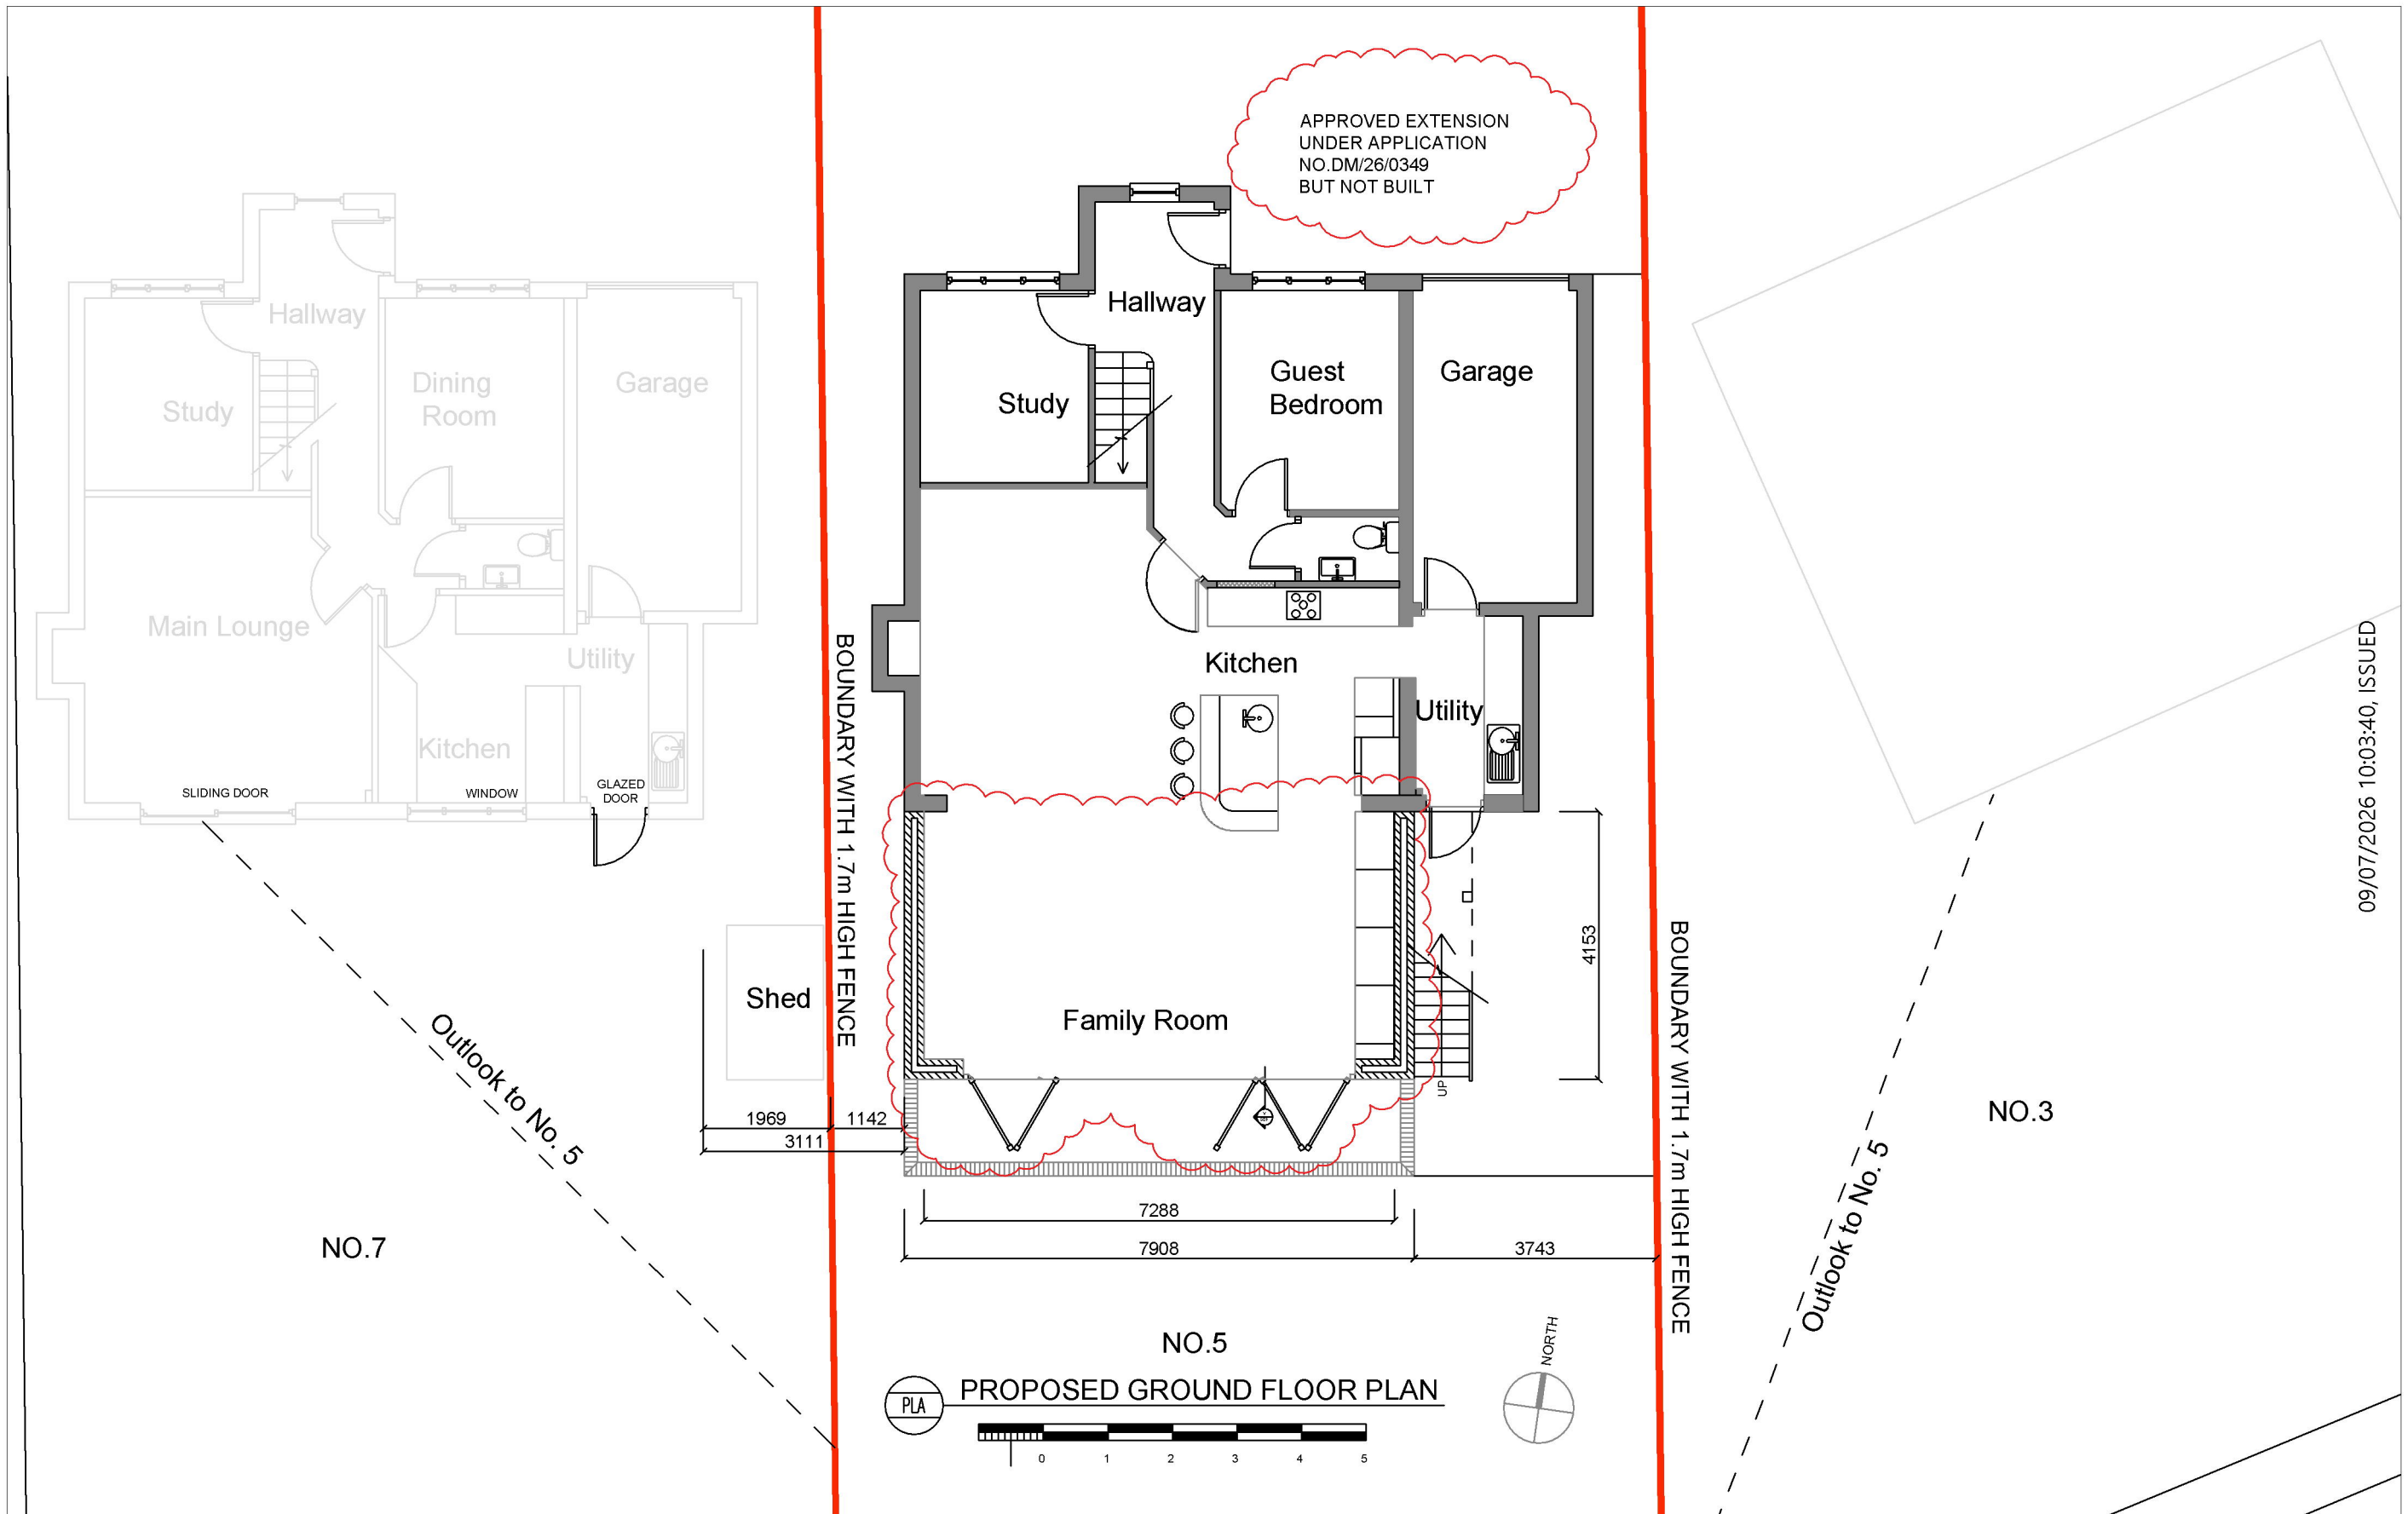


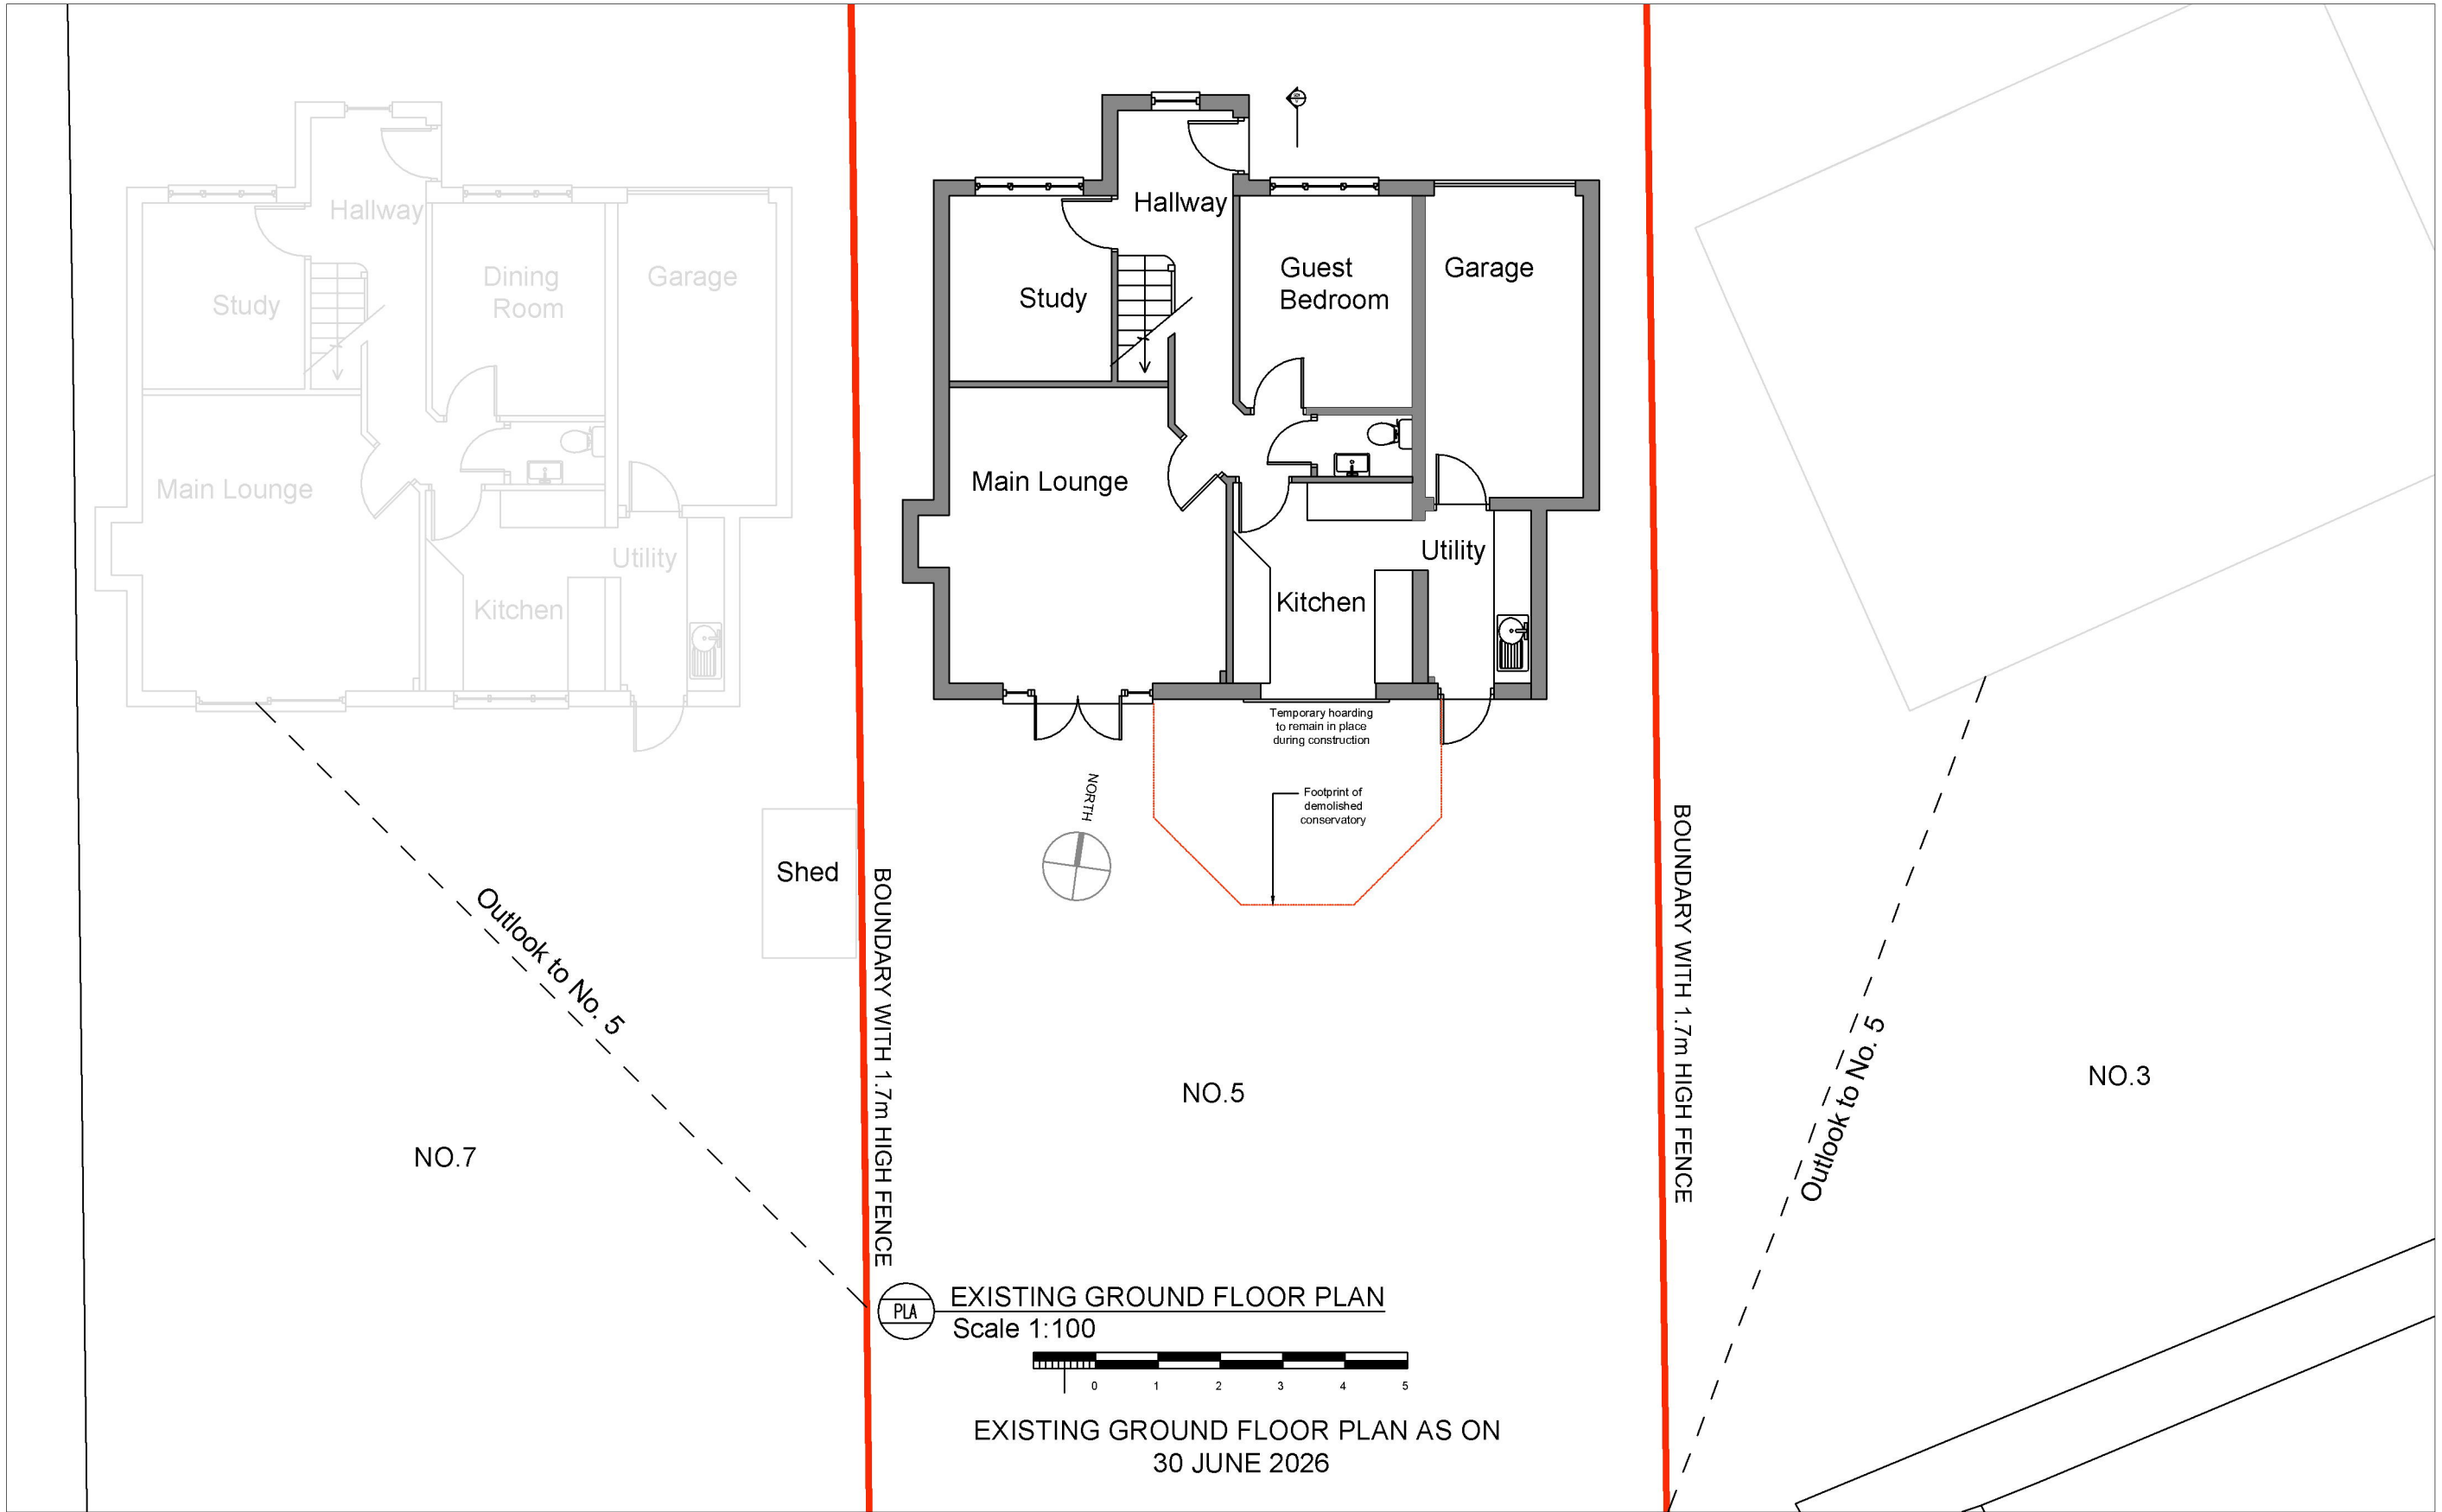

PROJECT		 Frank Smith Architecture & Interior Design	27 Nevis Park, Inverness, IV3 8RX Franksmith@franksmitharchitecture.co.uk Mob: 075 18 75 6845	
REAR GROUND FLOOR EXTENSION WITH BALCONY OVER				
SITE ADDRESS	IMPORTANT: THIS DRAWING IS FOR PLANNING PURPOSES. OBTAIN BUILDING REGULATION COMPLIANCE DRAWINGS FOR CONSTRUCTION. CHECK ALL DIMENSIONS ON SITE AND REPORT DISCREPANCIES TO THE DESIGNER / RESPONSIBLE PERSON.	PLANNING APPLICATION	SCALE	DRAWING NUMBER
5 DEXTER DRIVE, EAST GRINSTEAD, RH19 4 SU		PROPOSED GROUND FLOOR PLAN FOR APPLICATION NO. DM/26/1444	1:100@ A2	25015-PLA-506 REV001