



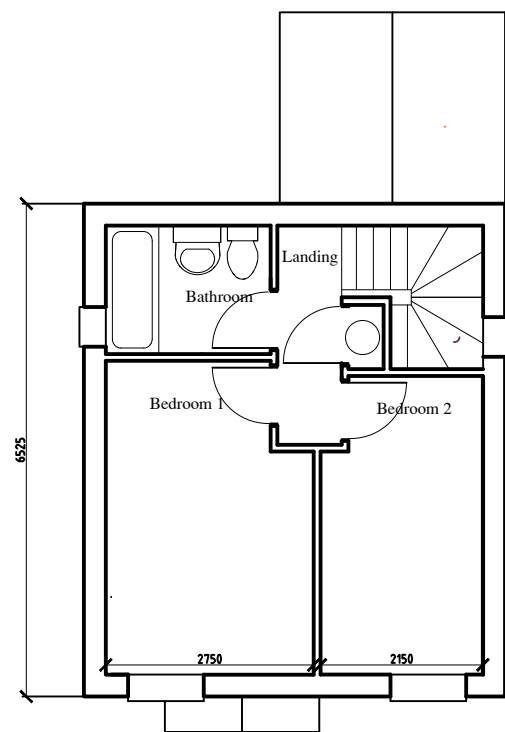


FIRST FLOOR LAYOUT

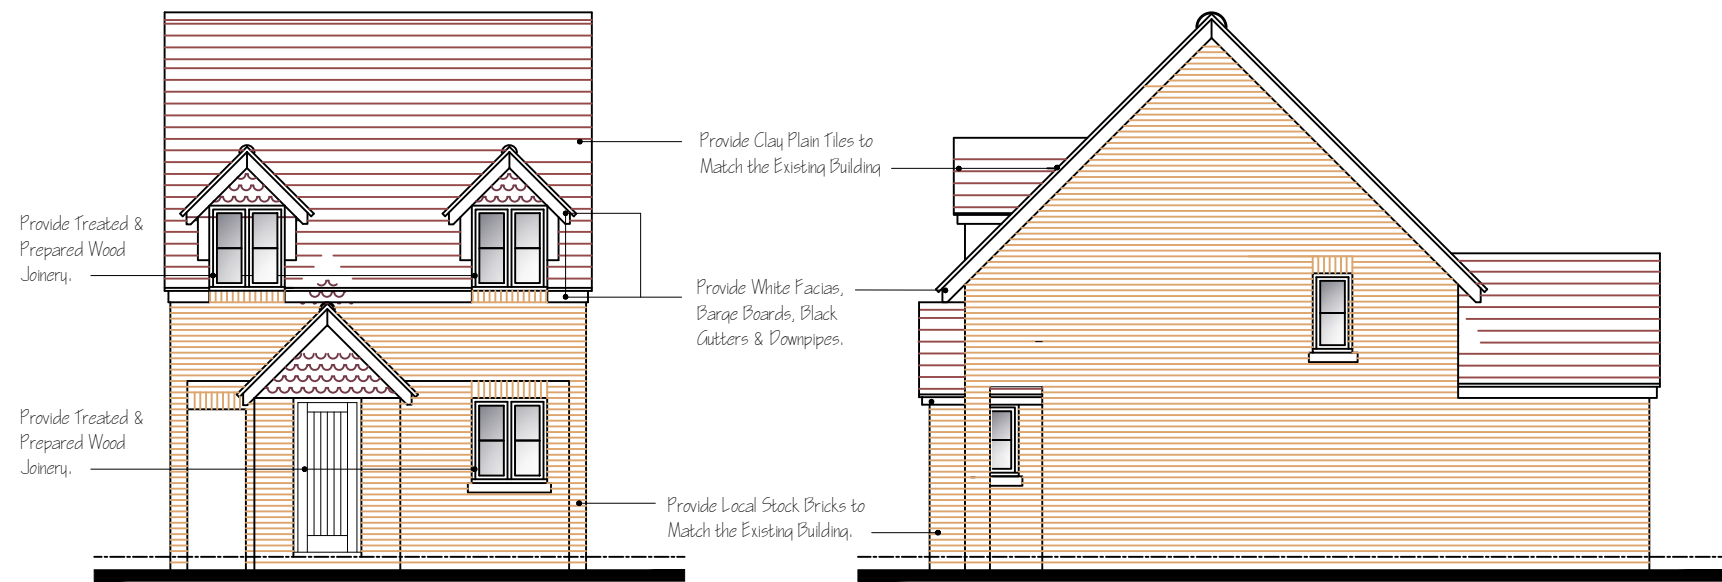


SOUTH/FRONT ELEVATION

EAST/SIDE ELEVATION

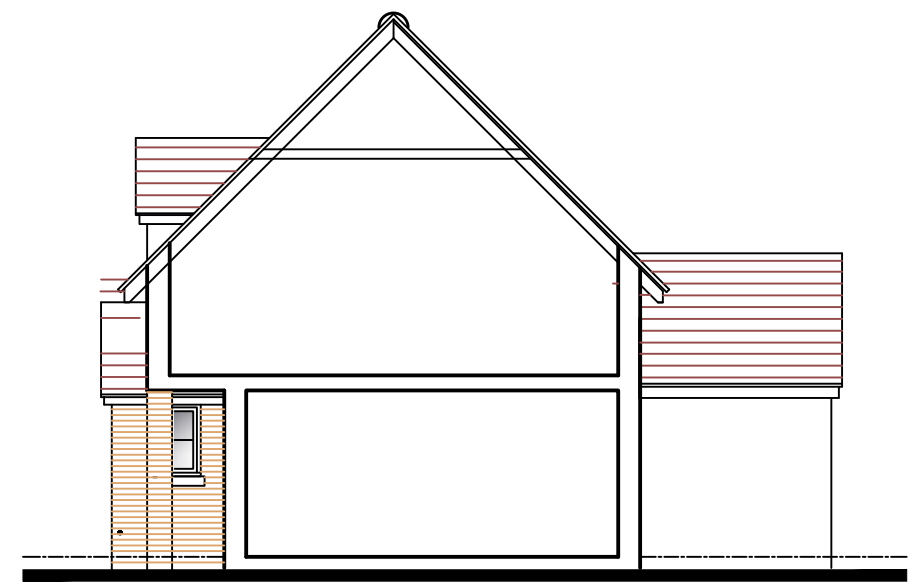


TYPICAL SECTION THRO

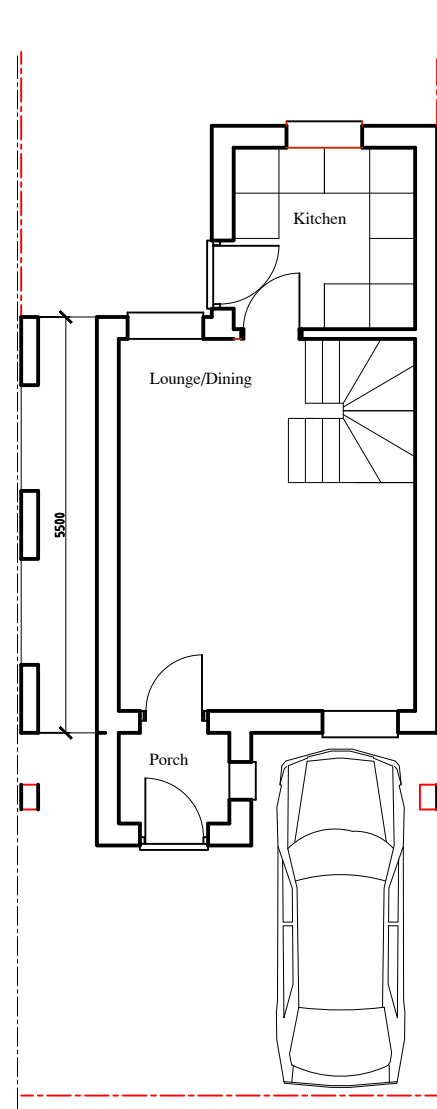


GROUND FLOOR LAYOUT



NORTH/REAR ELEVATION

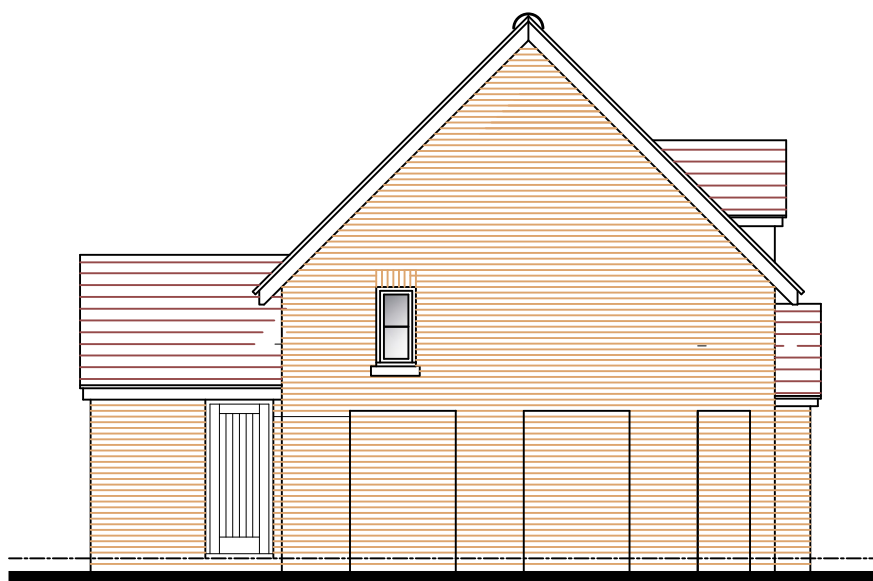

WEST/SIDE ELEVATION

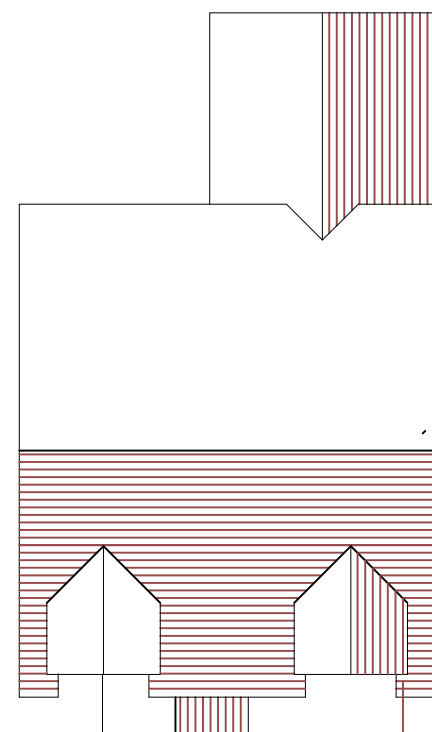

PROPOSED ROOFSCAPE

AMENDMENT 'C' - JULY 2026
ADD: AMENDED ELEVATIONS & BEDROOM
BEDROOM DIMS/WIDTHS - GRM
AMENDMENT 'B' - APRIL 2026
ADD: AMENDED FIRST FLOOR LAYOUT - GRM

Project

PROPOSED RESIDENTIAL ACCOMMODATION
122 HIGH STREET
HURSTPIERPOINT
WEST SUSSEX
BN6 9PX

Drawing

PROPOSED ELEVATIONS & FLOOR LAYOUTS



Architects & Planning Consultants

Clock Tower House, Lewes Road
Lindfield, West Sussex. RH16 2LH
Telephone 01444 - 484711

Client

MR A CHOUDHURY

Drawing no.	date	scale	drawn			
	08/25	1:100@A2	GRM			
1725.P01	revisions	A	B	C		

© THE CONTRACTOR SHOULD CHECK ALL DIMENSIONS ON SITE.
NO DIMENSIONS TO BE SCALED FROM DRAWINGS.
IT IS THE CONTRACTOR'S RESPONSIBILITY TO ENSURE COMPLIANCE
WITH BUILDING REGULATIONS.