


520_03

520_04

520_02

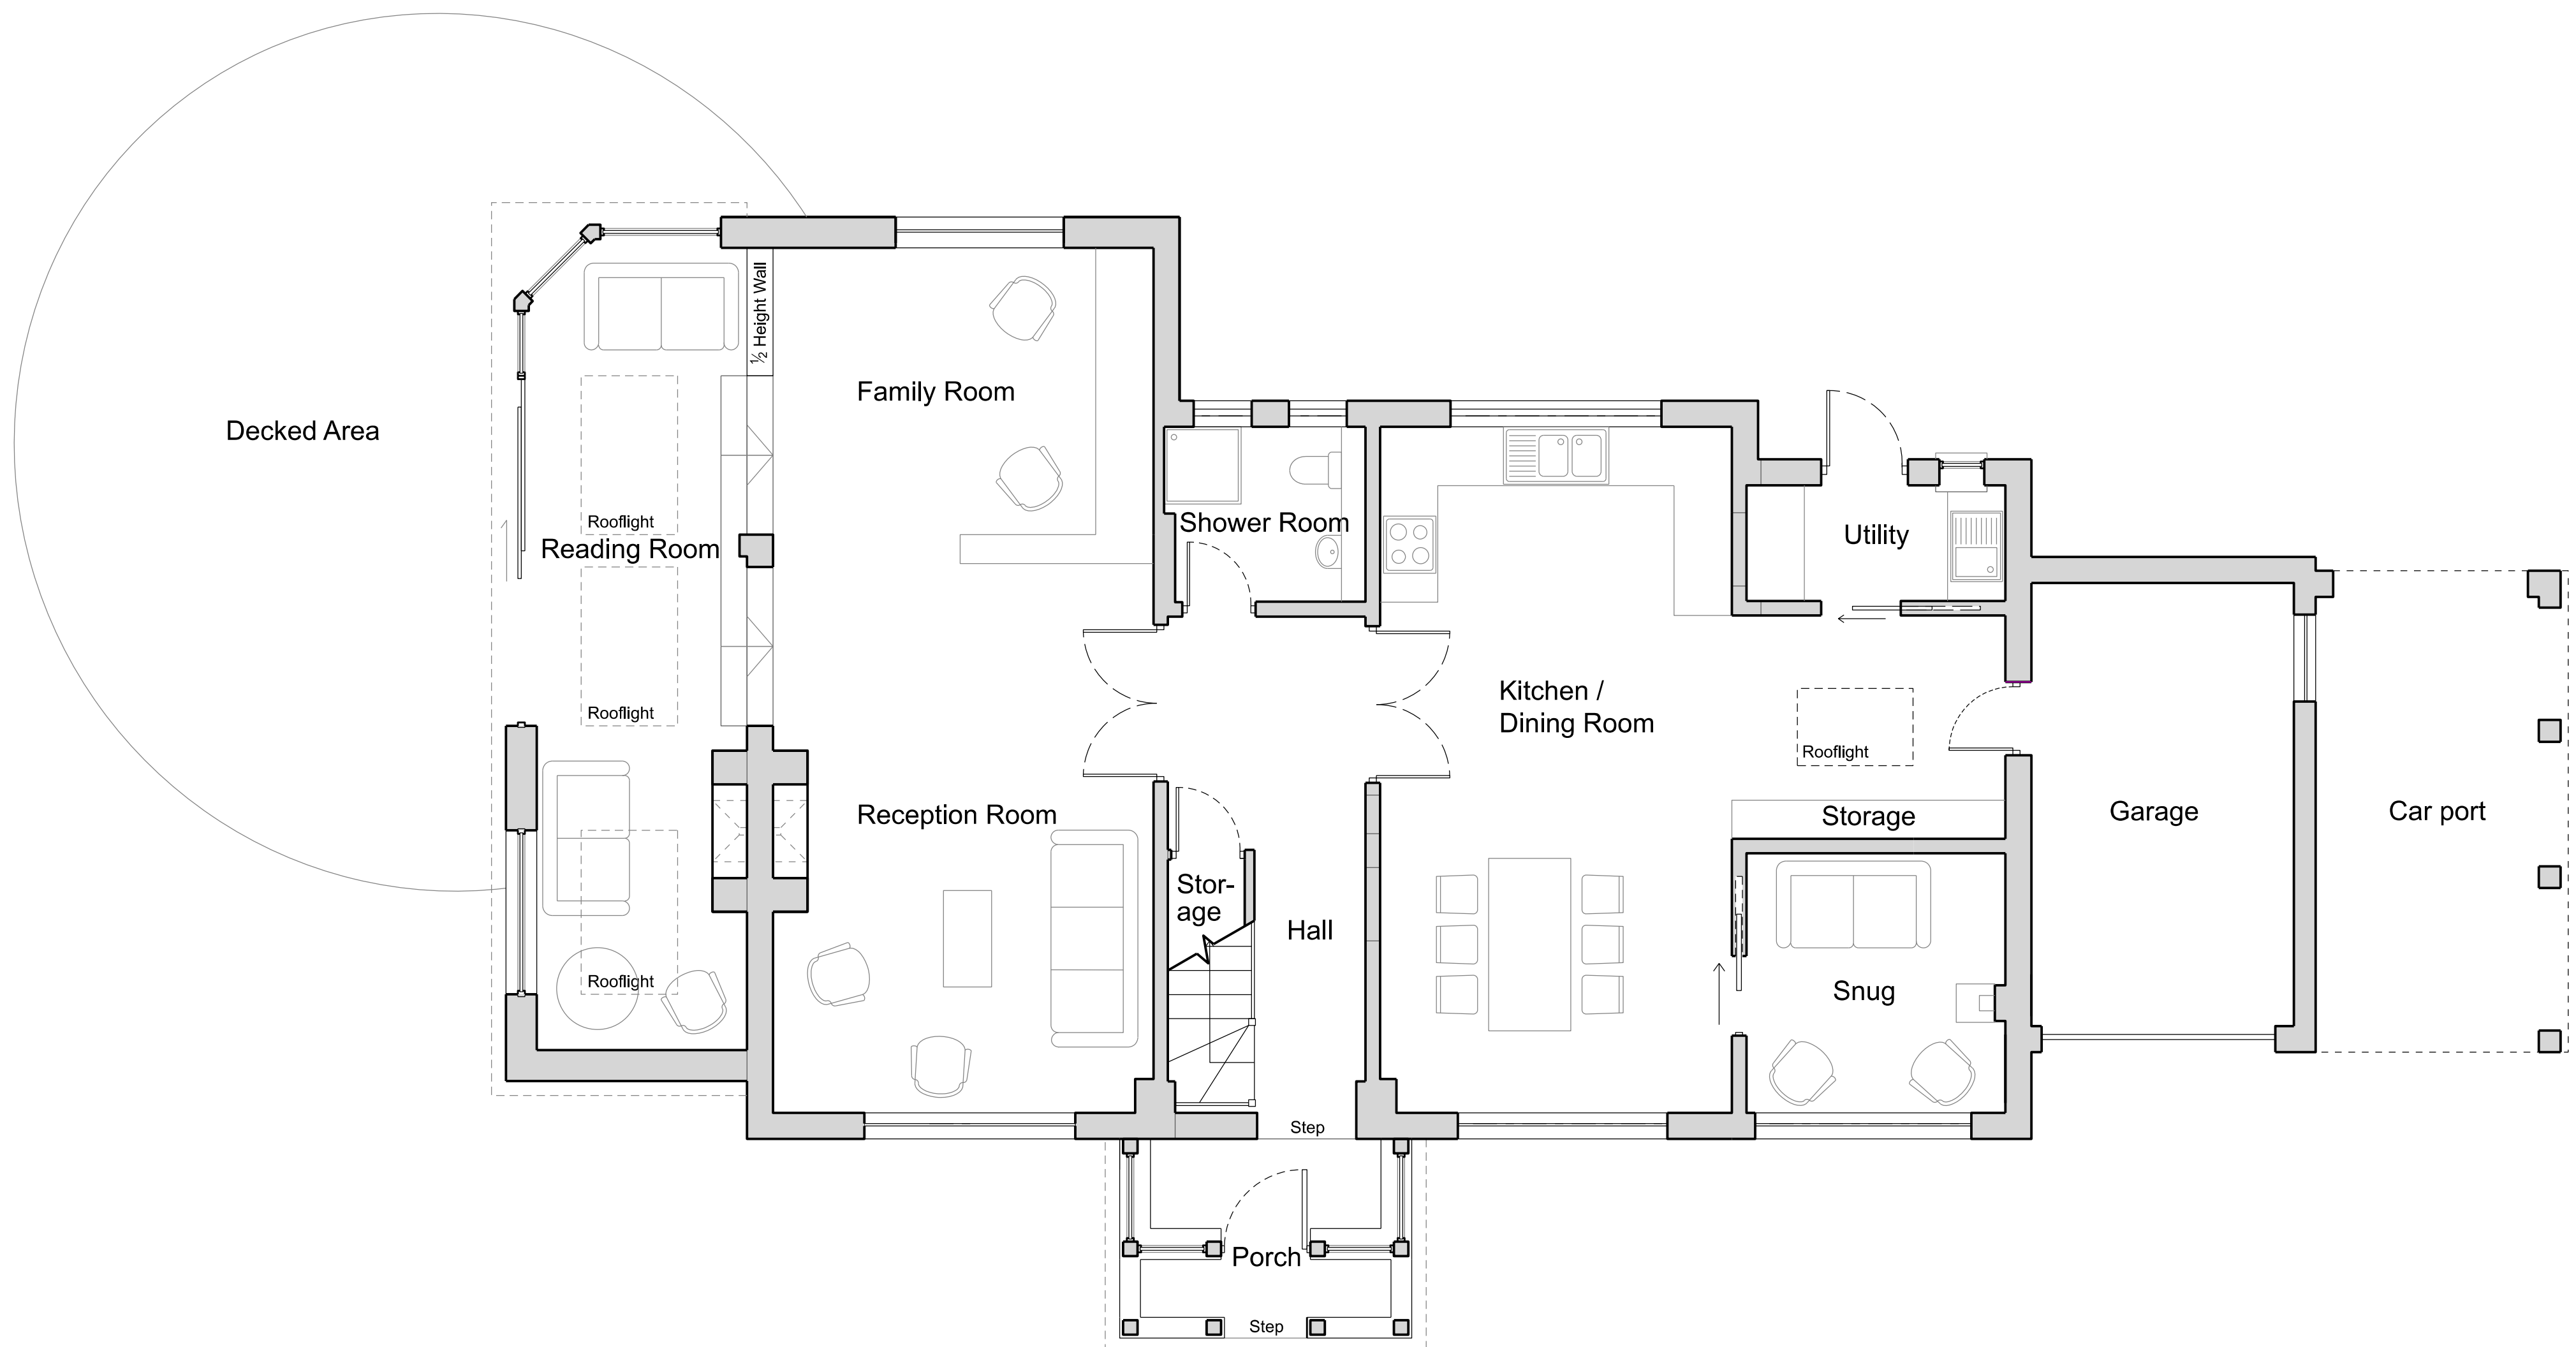


EXISTING GROUND FLOOR PLAN

520_01

520_02

ALL DIMENSIONS TO BE CHECKED ON SITE. DO NOT SCALE FROM DRAWINGS.

Existing Fabric

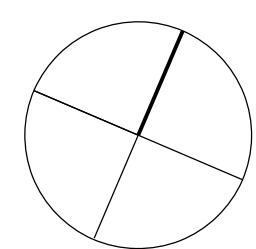

0 2 4m

revision	date
16.01.2026	PLANNING

**Andrew Paine
Architecture**
T 020 7207 5898
E studio@aparchitecture.co.uk
W www.aparchitecture.co.uk

job title
MULBERRIES
drawing title
**EXISTING GROUND
FLOOR PLAN**

scale	status
1:50 at A1; 1:100 at A3	PLANNING

project	drawing	revision
24019	510	