


520_03 520_04

520_02


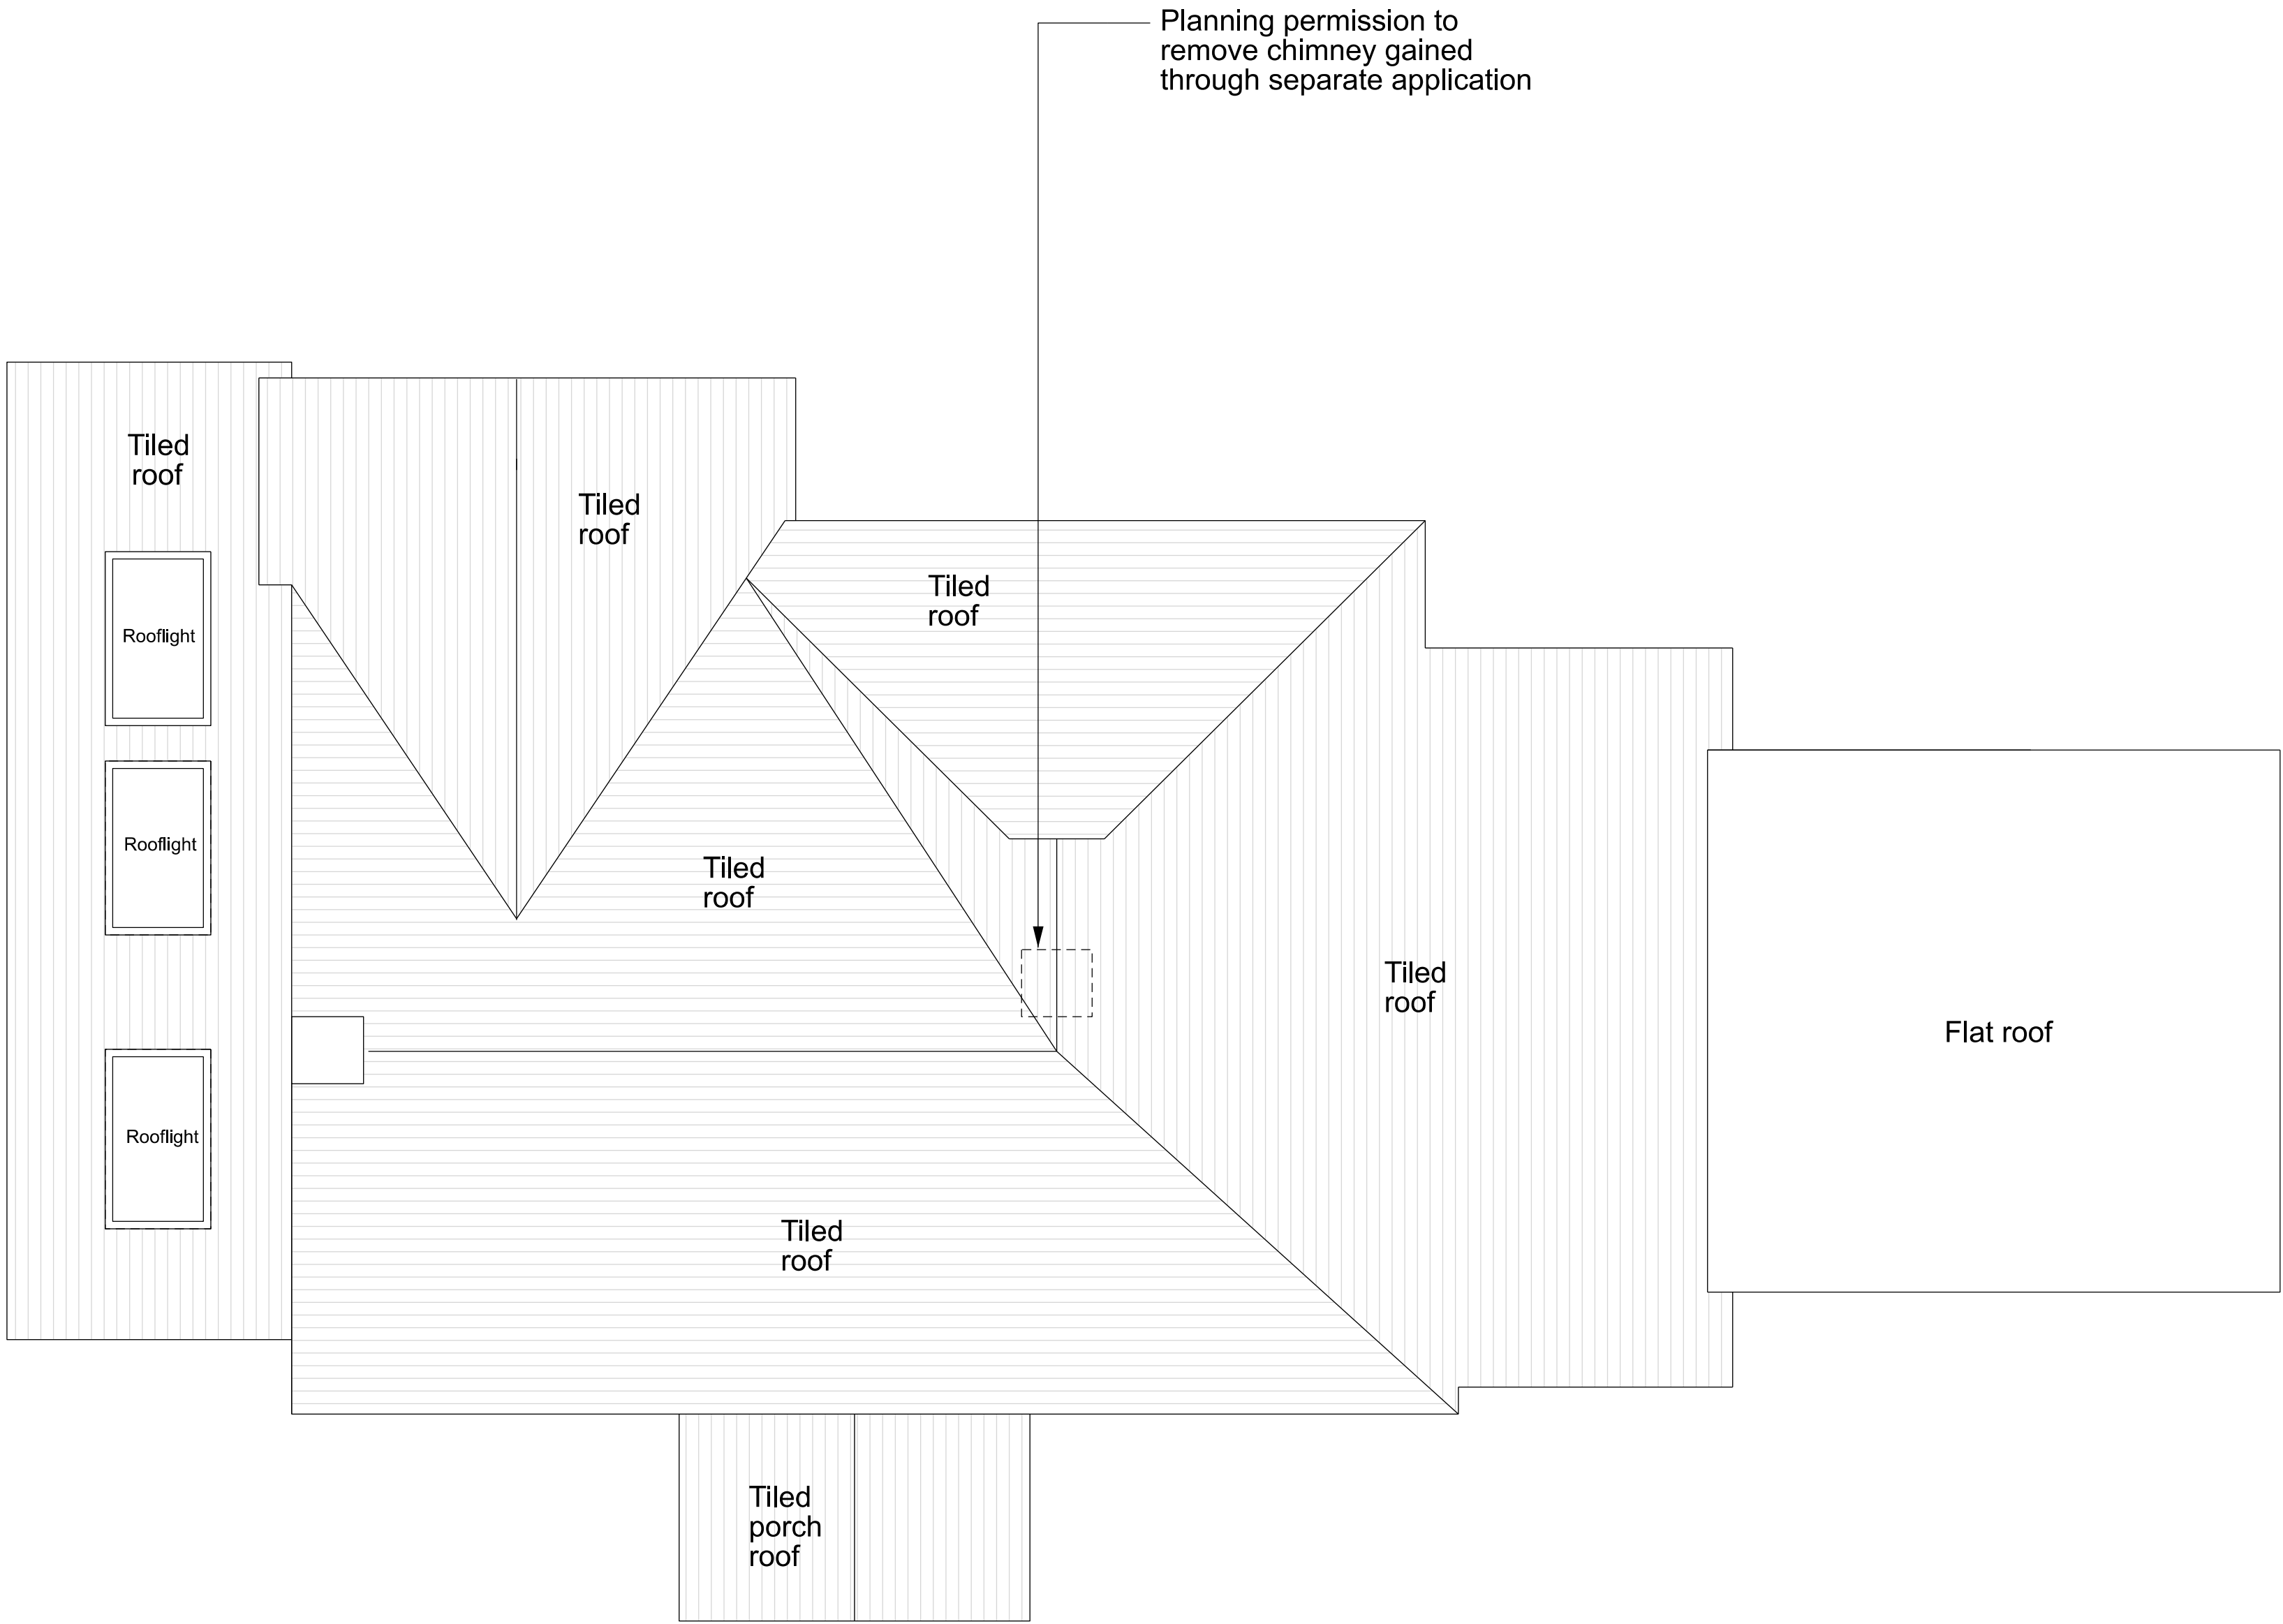


520_01

EXISTING ROOF PLAN

ALL DIMENSIONS TO BE CHECKED ON SITE. DO NOT SCALE FROM DRAWINGS.

Existing Fabric

 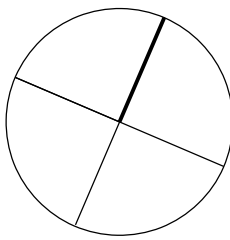

revision	date
16.01.2026	PLANNING

Andrew Paine
Architecture

T 020 7207 5898
E studio@aparchitecture.co.uk
W www.aparchitecture.co.uk

job title
MULBERRIES
drawing title
EXISTING ROOF PLAN

scale 1:50 at A1; 1:100 at A3	status PLANNING
----------------------------------	--------------------

project 24019	drawing 512	revision
------------------	----------------	----------