



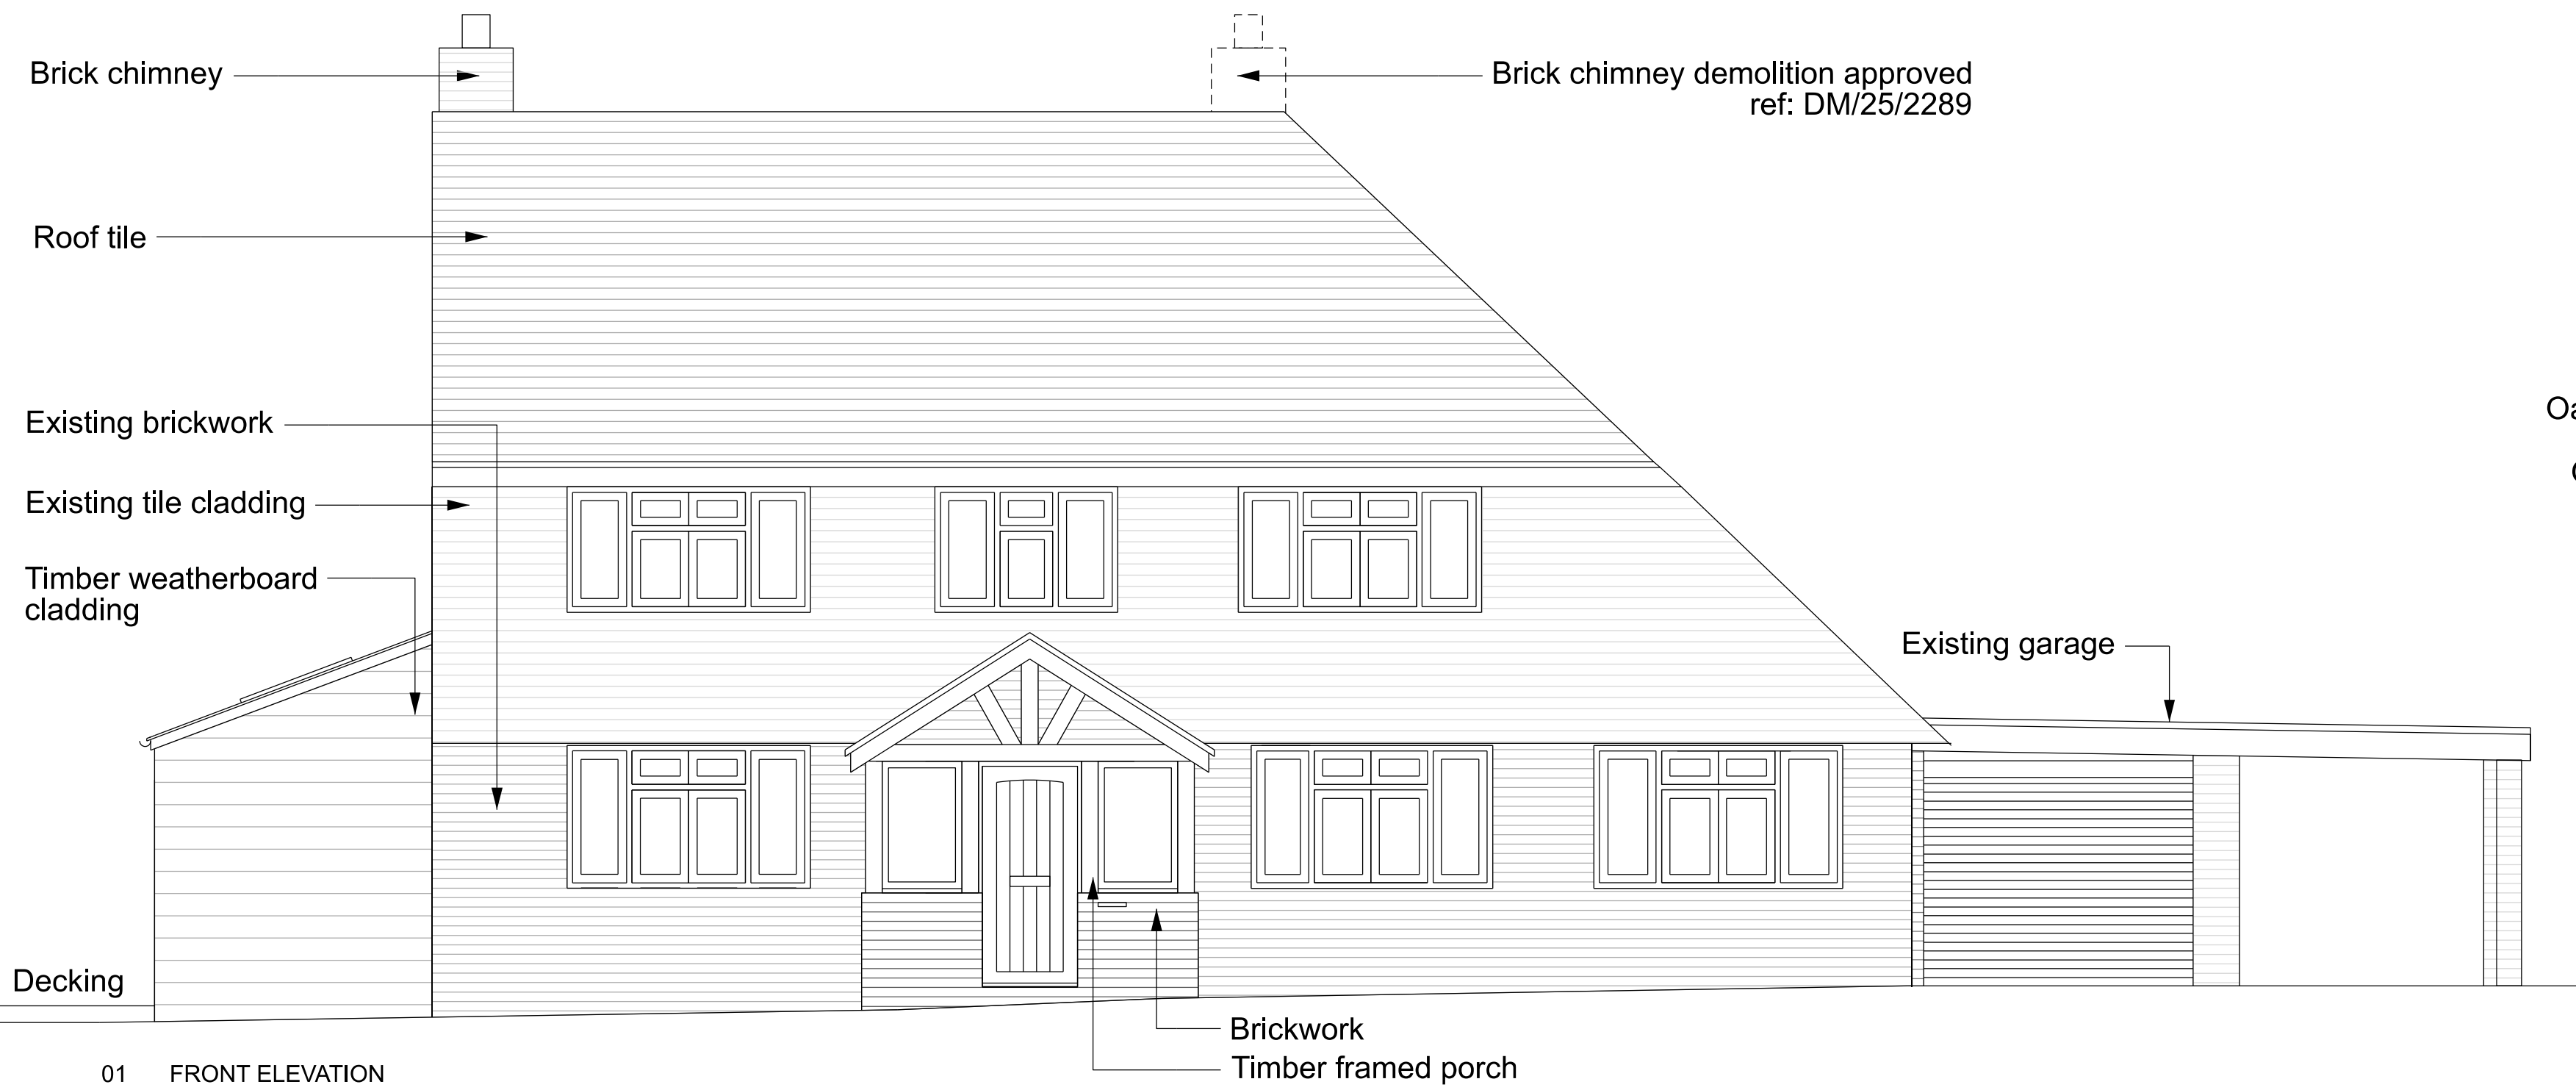


01 FRONT ELEVATION

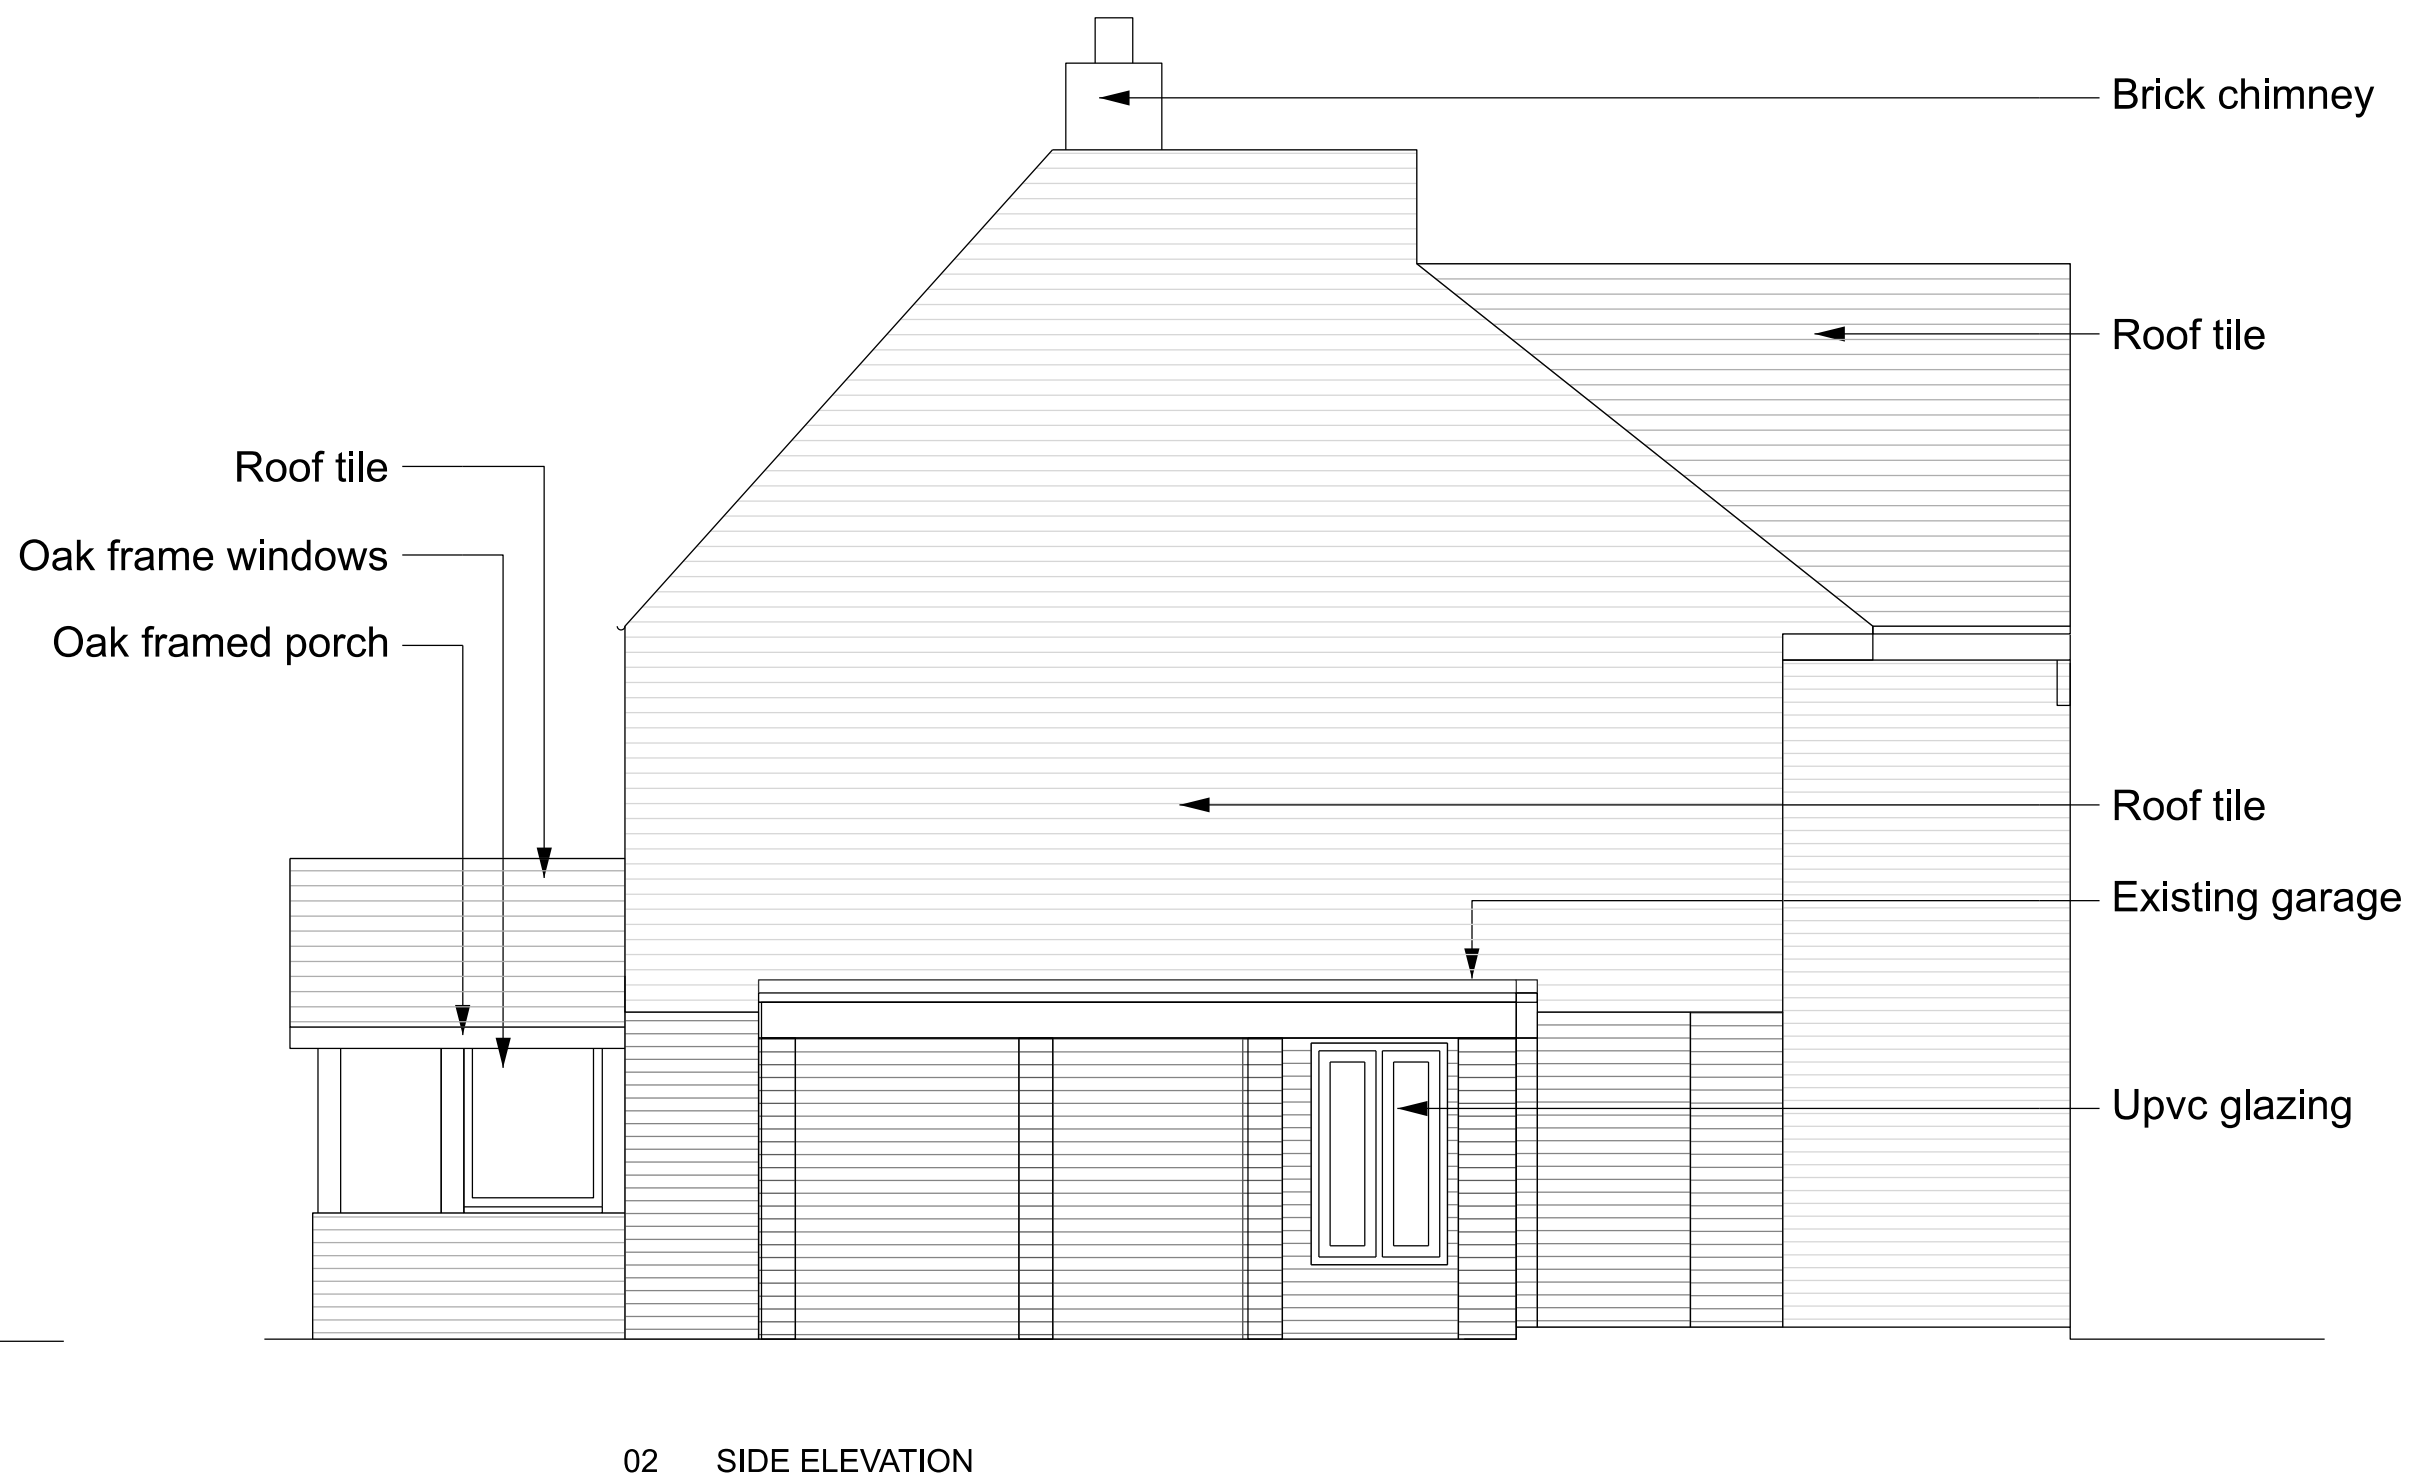


02 SIDE ELEVATION



03 REAR ELEVATION

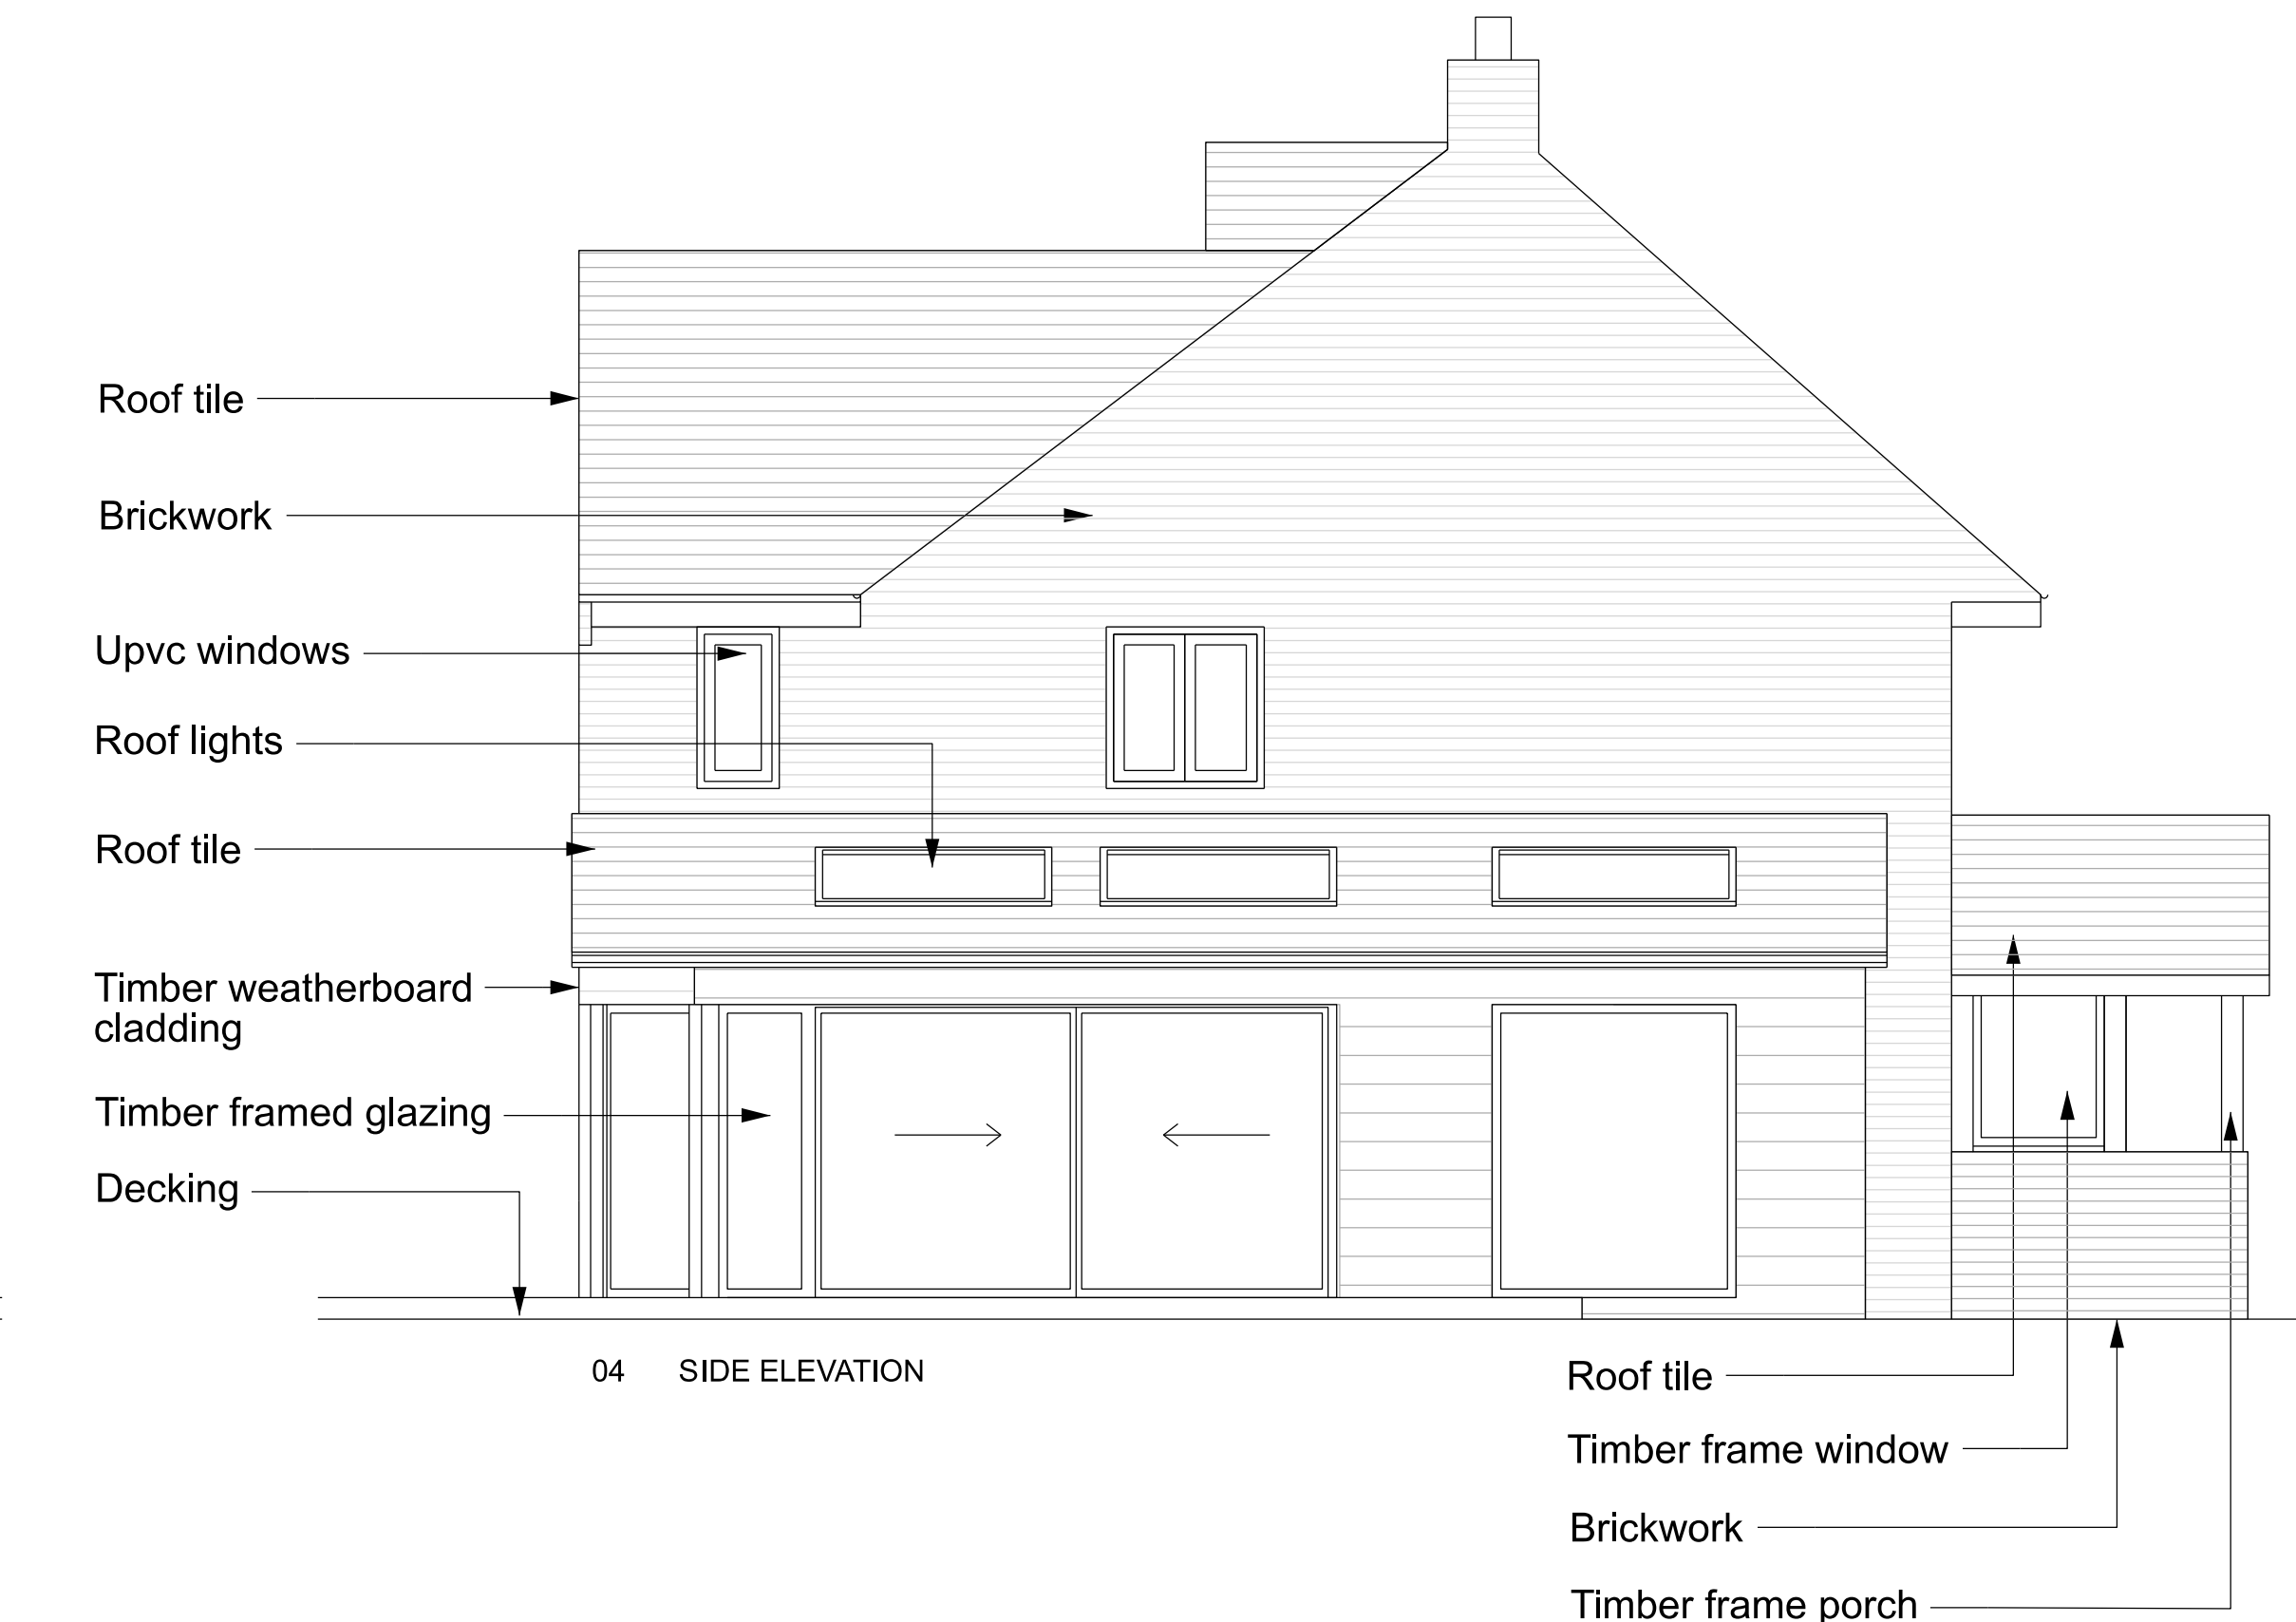

04 SIDE ELEVATION

 

revision	date	16.01.2026		PLANNING	Andrew Paine Architecture		T 020 7207 5898 E studio@aparchitecture.co.uk W www.aparchitecture.co.uk		
					job title	MULBERRIES			
					drawing title	EXISTING SECTIONS AND ELEVATIONS			
scale		1:50 at A1; 1:100 at A3		status		PLANNING			
project		24019		drawing		520			
				revision					