


621_03

621_04

621_02


621_01

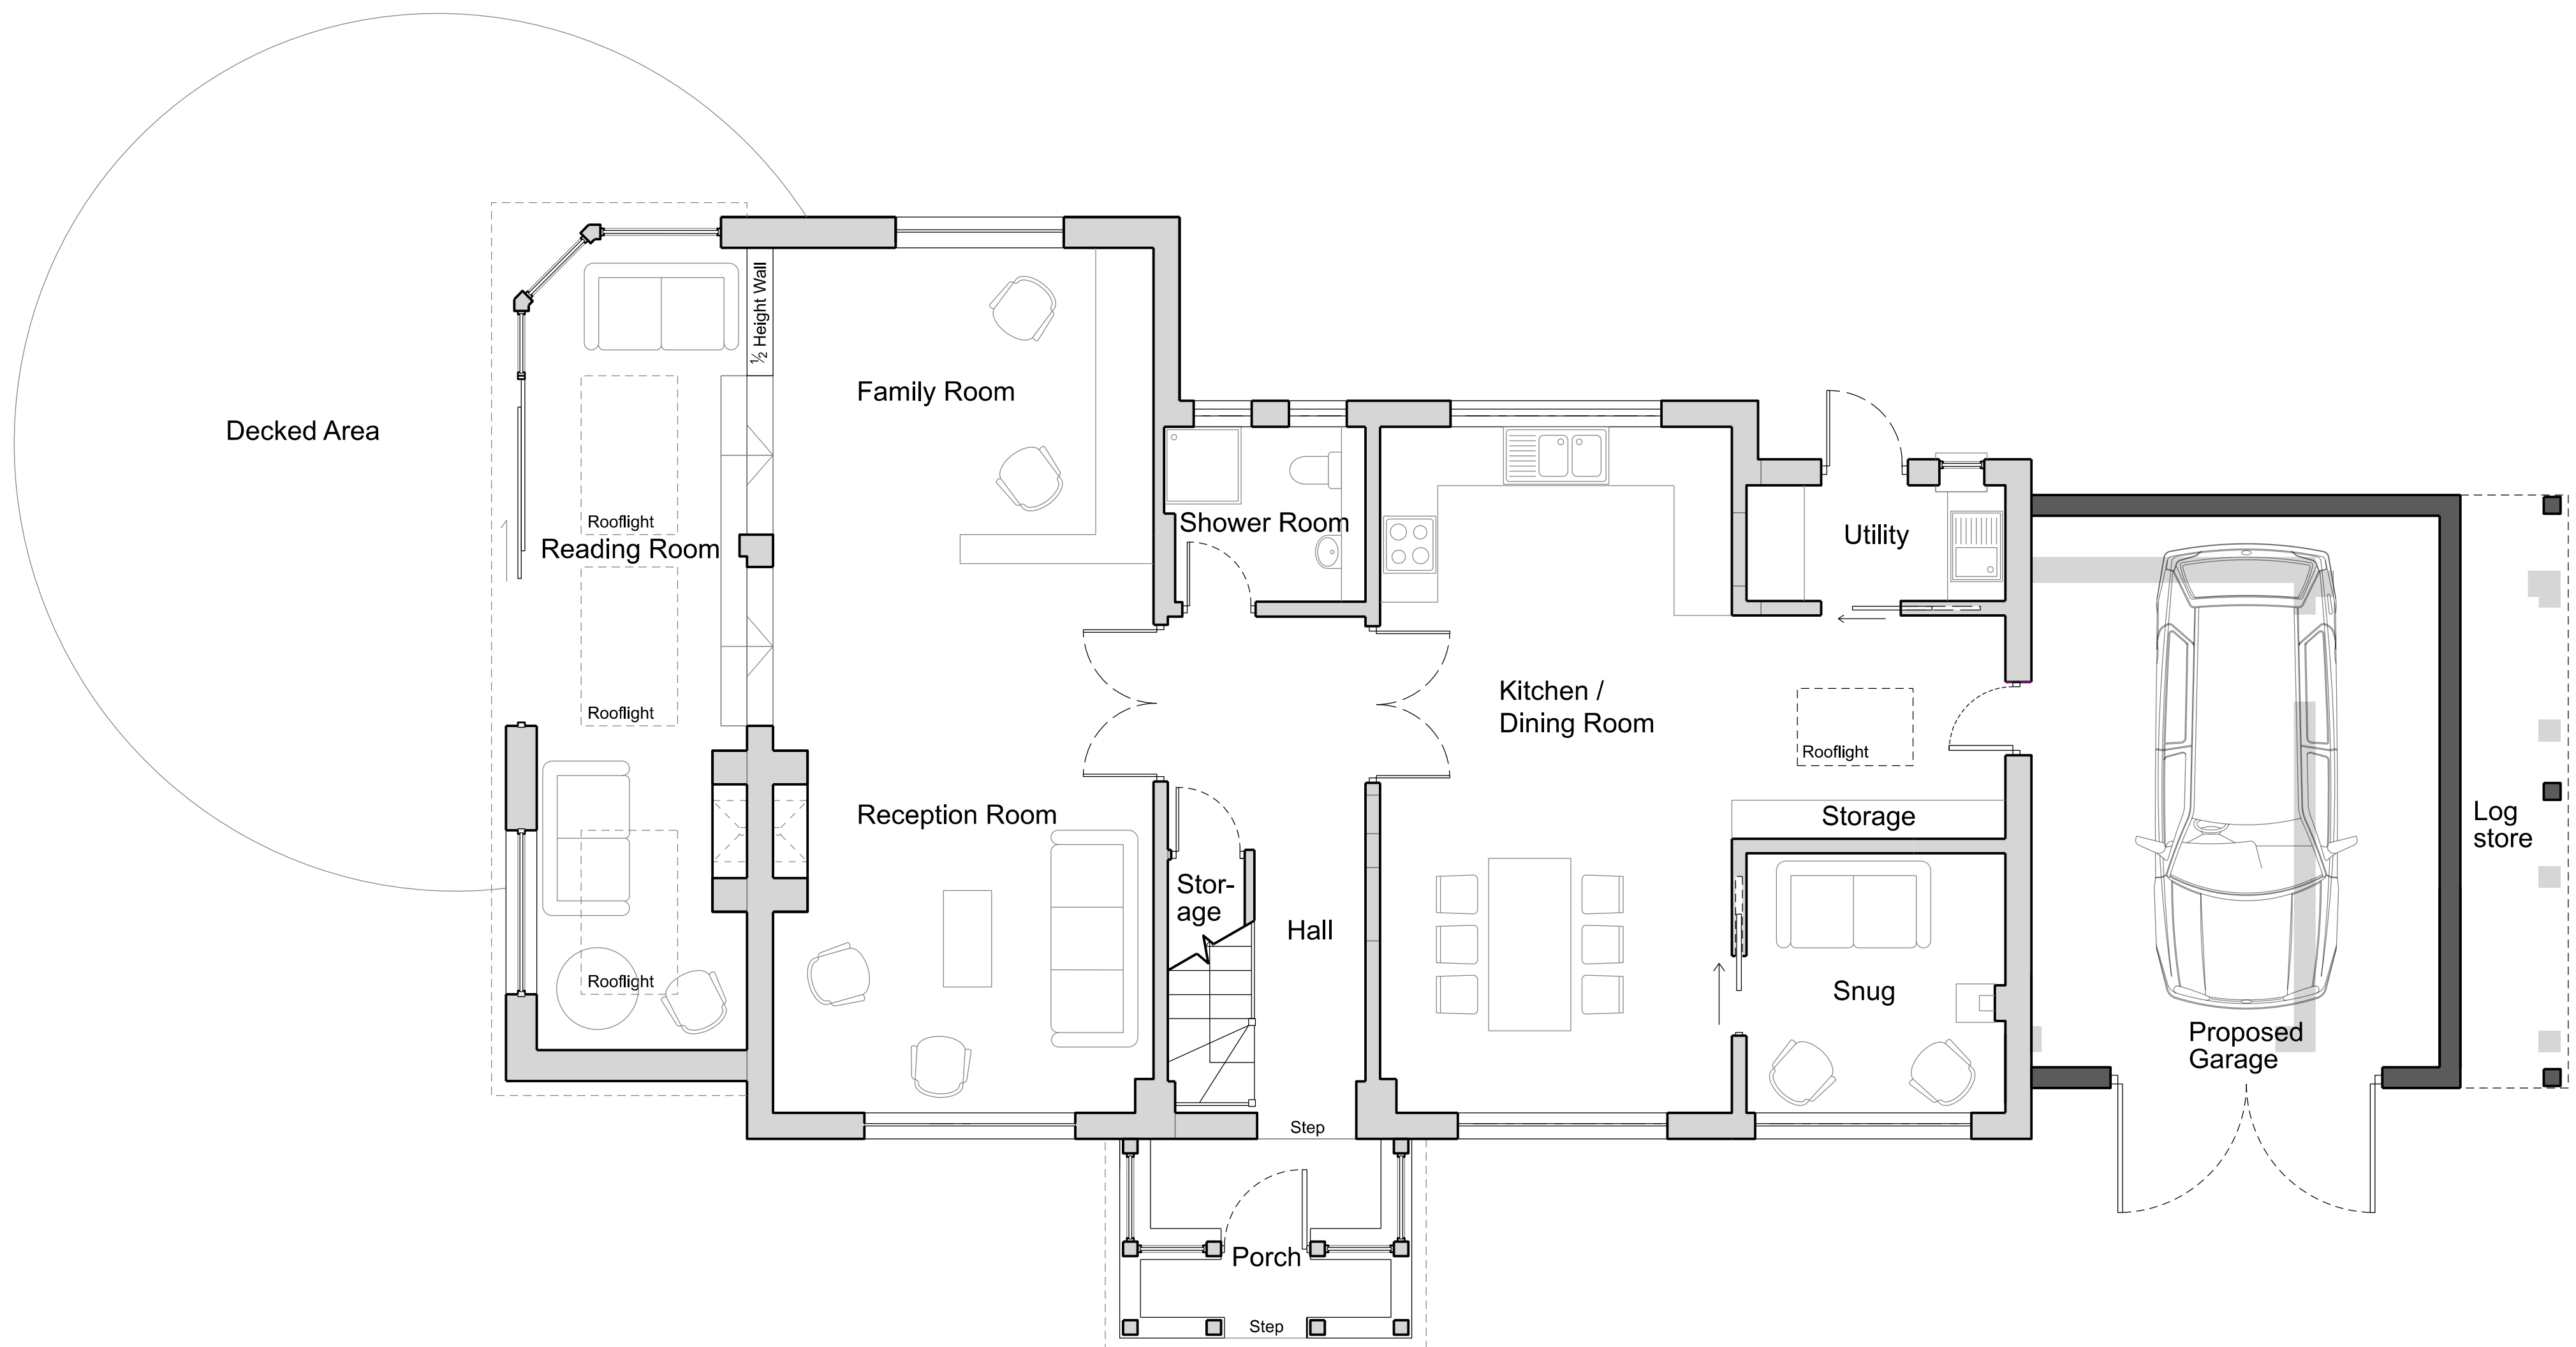

EXISTING GROUND FLOOR PLAN

ALL DIMENSIONS TO BE CHECKED ON SITE. DO NOT SCALE FROM DRAWINGS.

Existing Fabric
Proposed Fabric

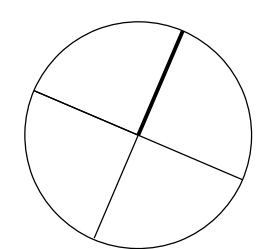

0 2 4m

revision	date	status
-	13.07.26	Issued for Planning

Andrew Paine Architecture T 020 7207 5898 E studio@aparchitecture.co.uk W www.aparchitecture.co.uk		
job title MULBERRIES GARAGE		
drawing title PROPOSED GROUND FLOOR PLAN		
scale 1:50 at A1; 1:100 at A3	status PLANNING	
project 24019	drawing 613	revision