


621_03 621_04

621_02

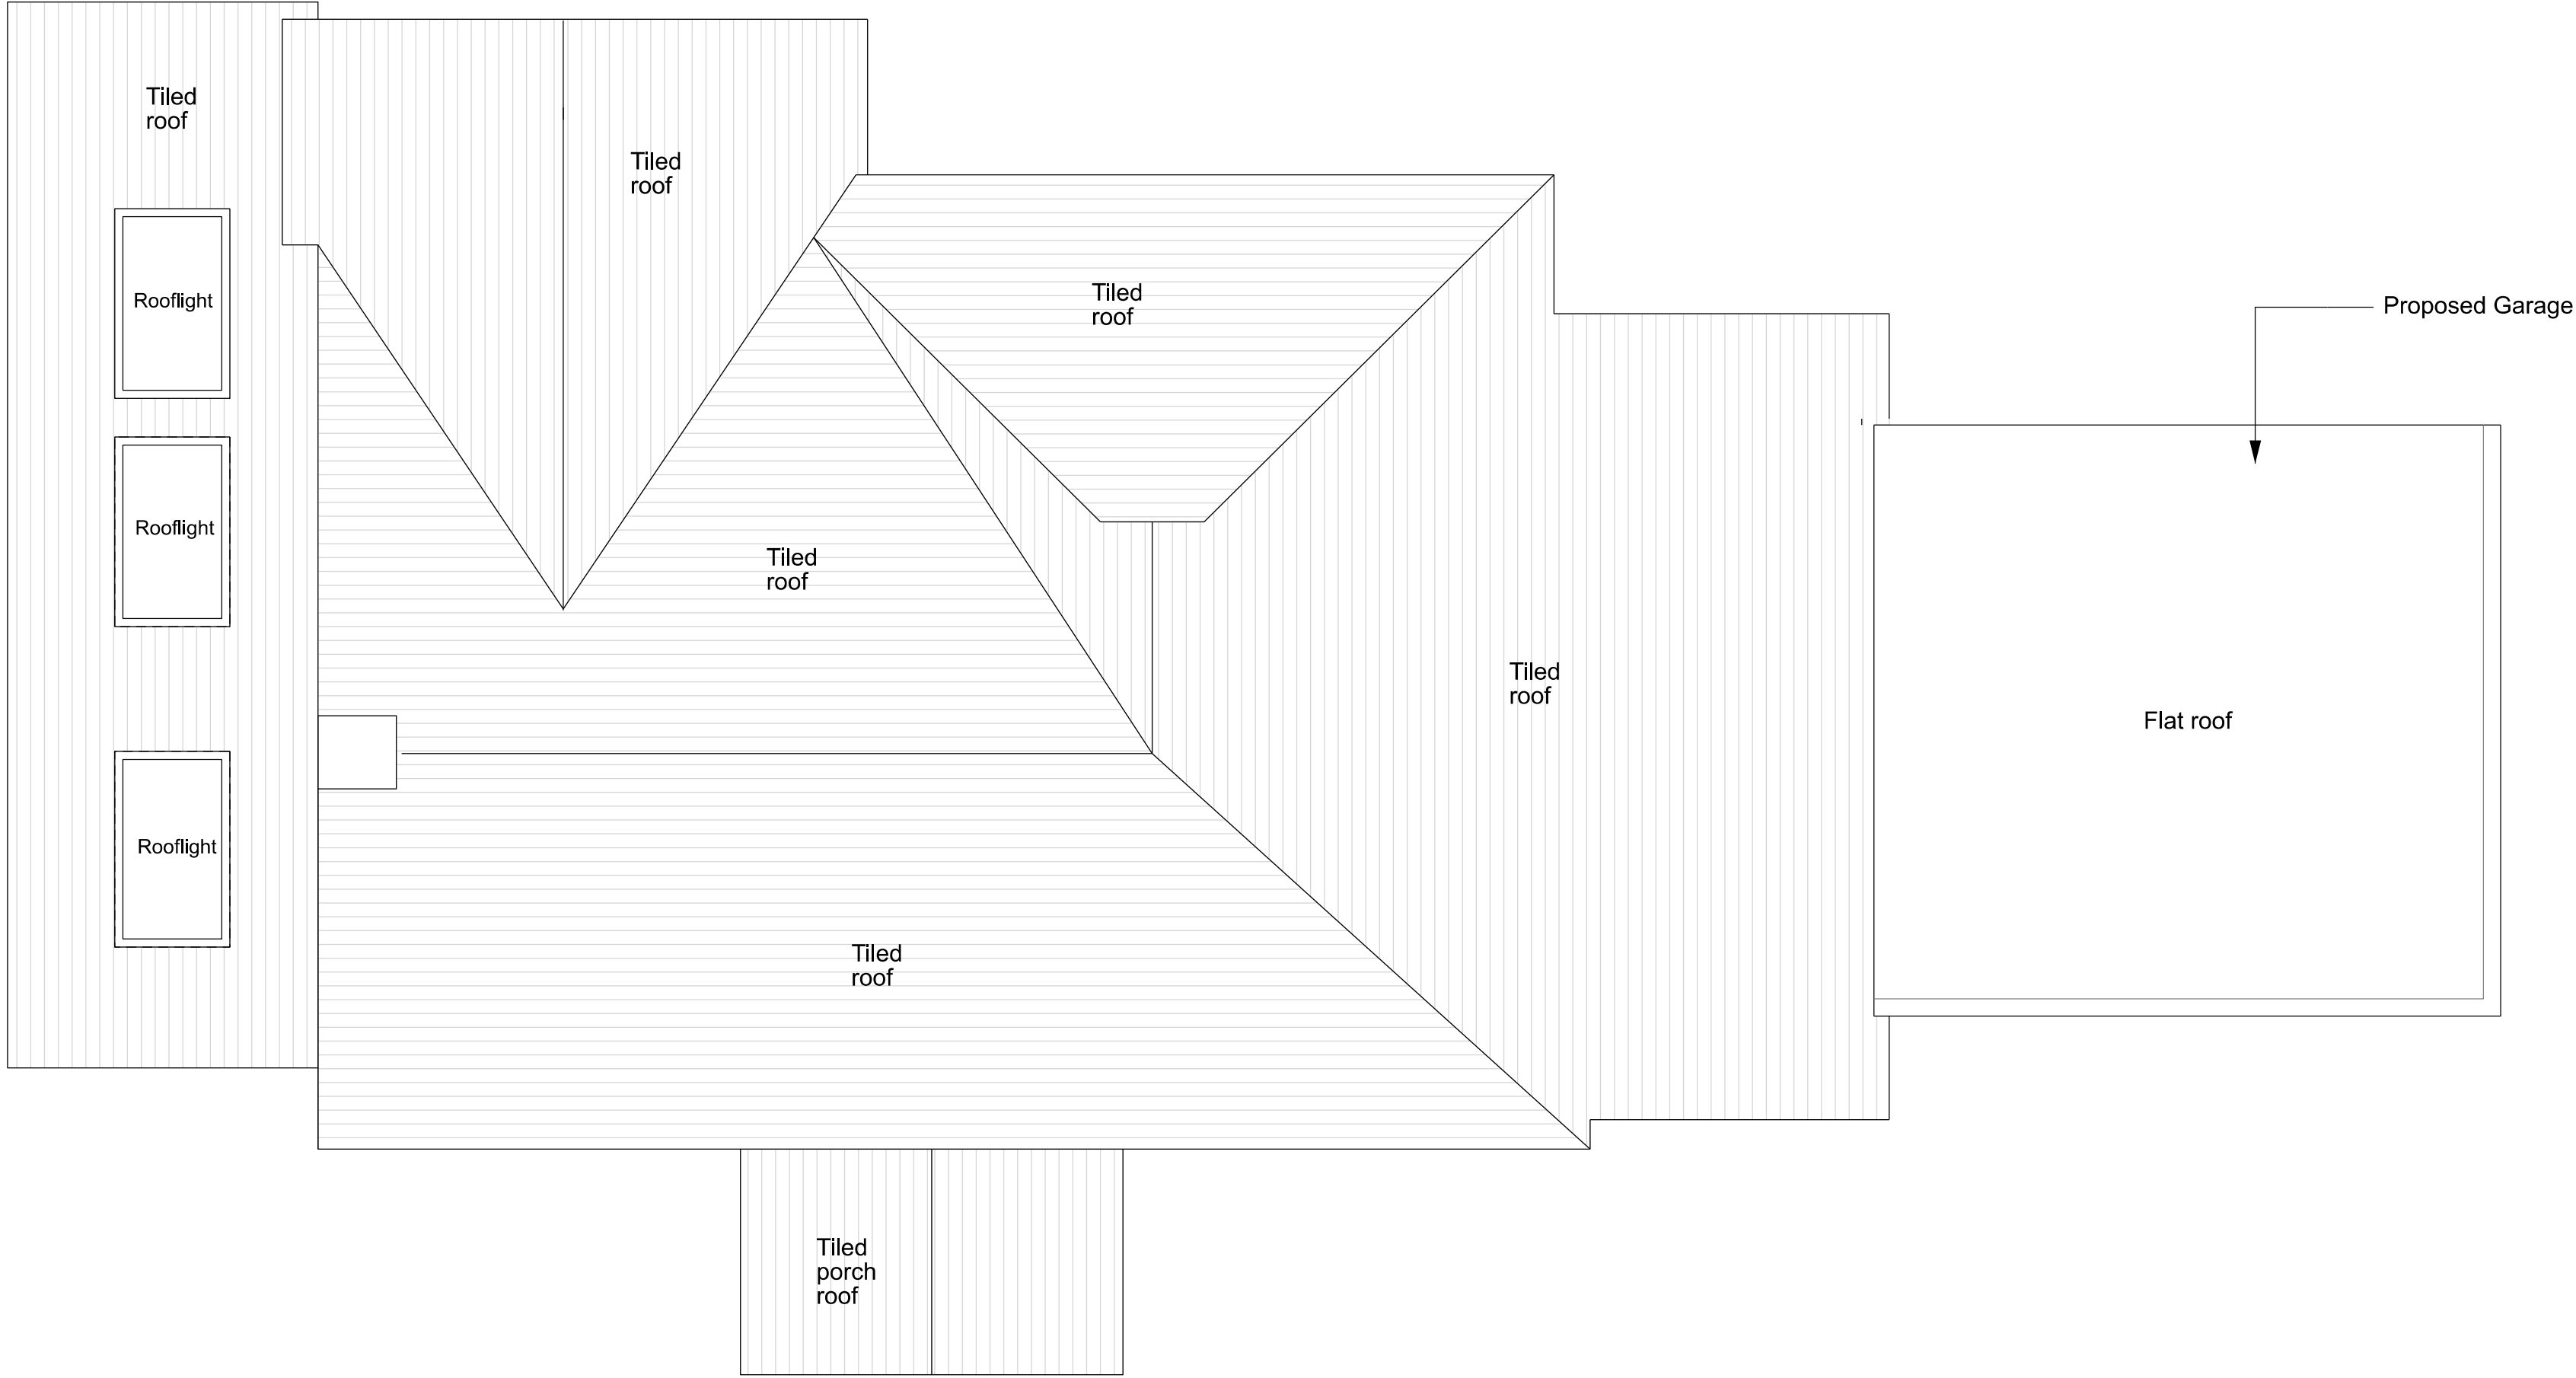


621_01

EXISTING ROOF PLAN

ALL DIMENSIONS TO BE CHECKED ON SITE. DO NOT SCALE FROM DRAWINGS.

Existing Fabric

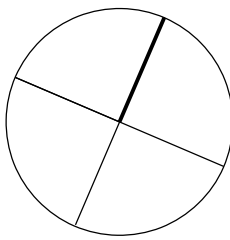

0 2 4m

revision	date	notes
-	13.07.26	Issued for Planning

Andrew Paine
Architecture

T 020 7207 5898
E studio@aparchitecture.co.uk
W www.aparchitecture.co.uk

job title
MULBERRIES
GARAGE

drawing title
PROPOSED ROOF PLAN

scale 1:50 at A1; 1:100 at A3	status PLANNING
----------------------------------	--------------------

project 24019	drawing 614	revision
------------------	----------------	----------