




01 FRONT ELEVATION

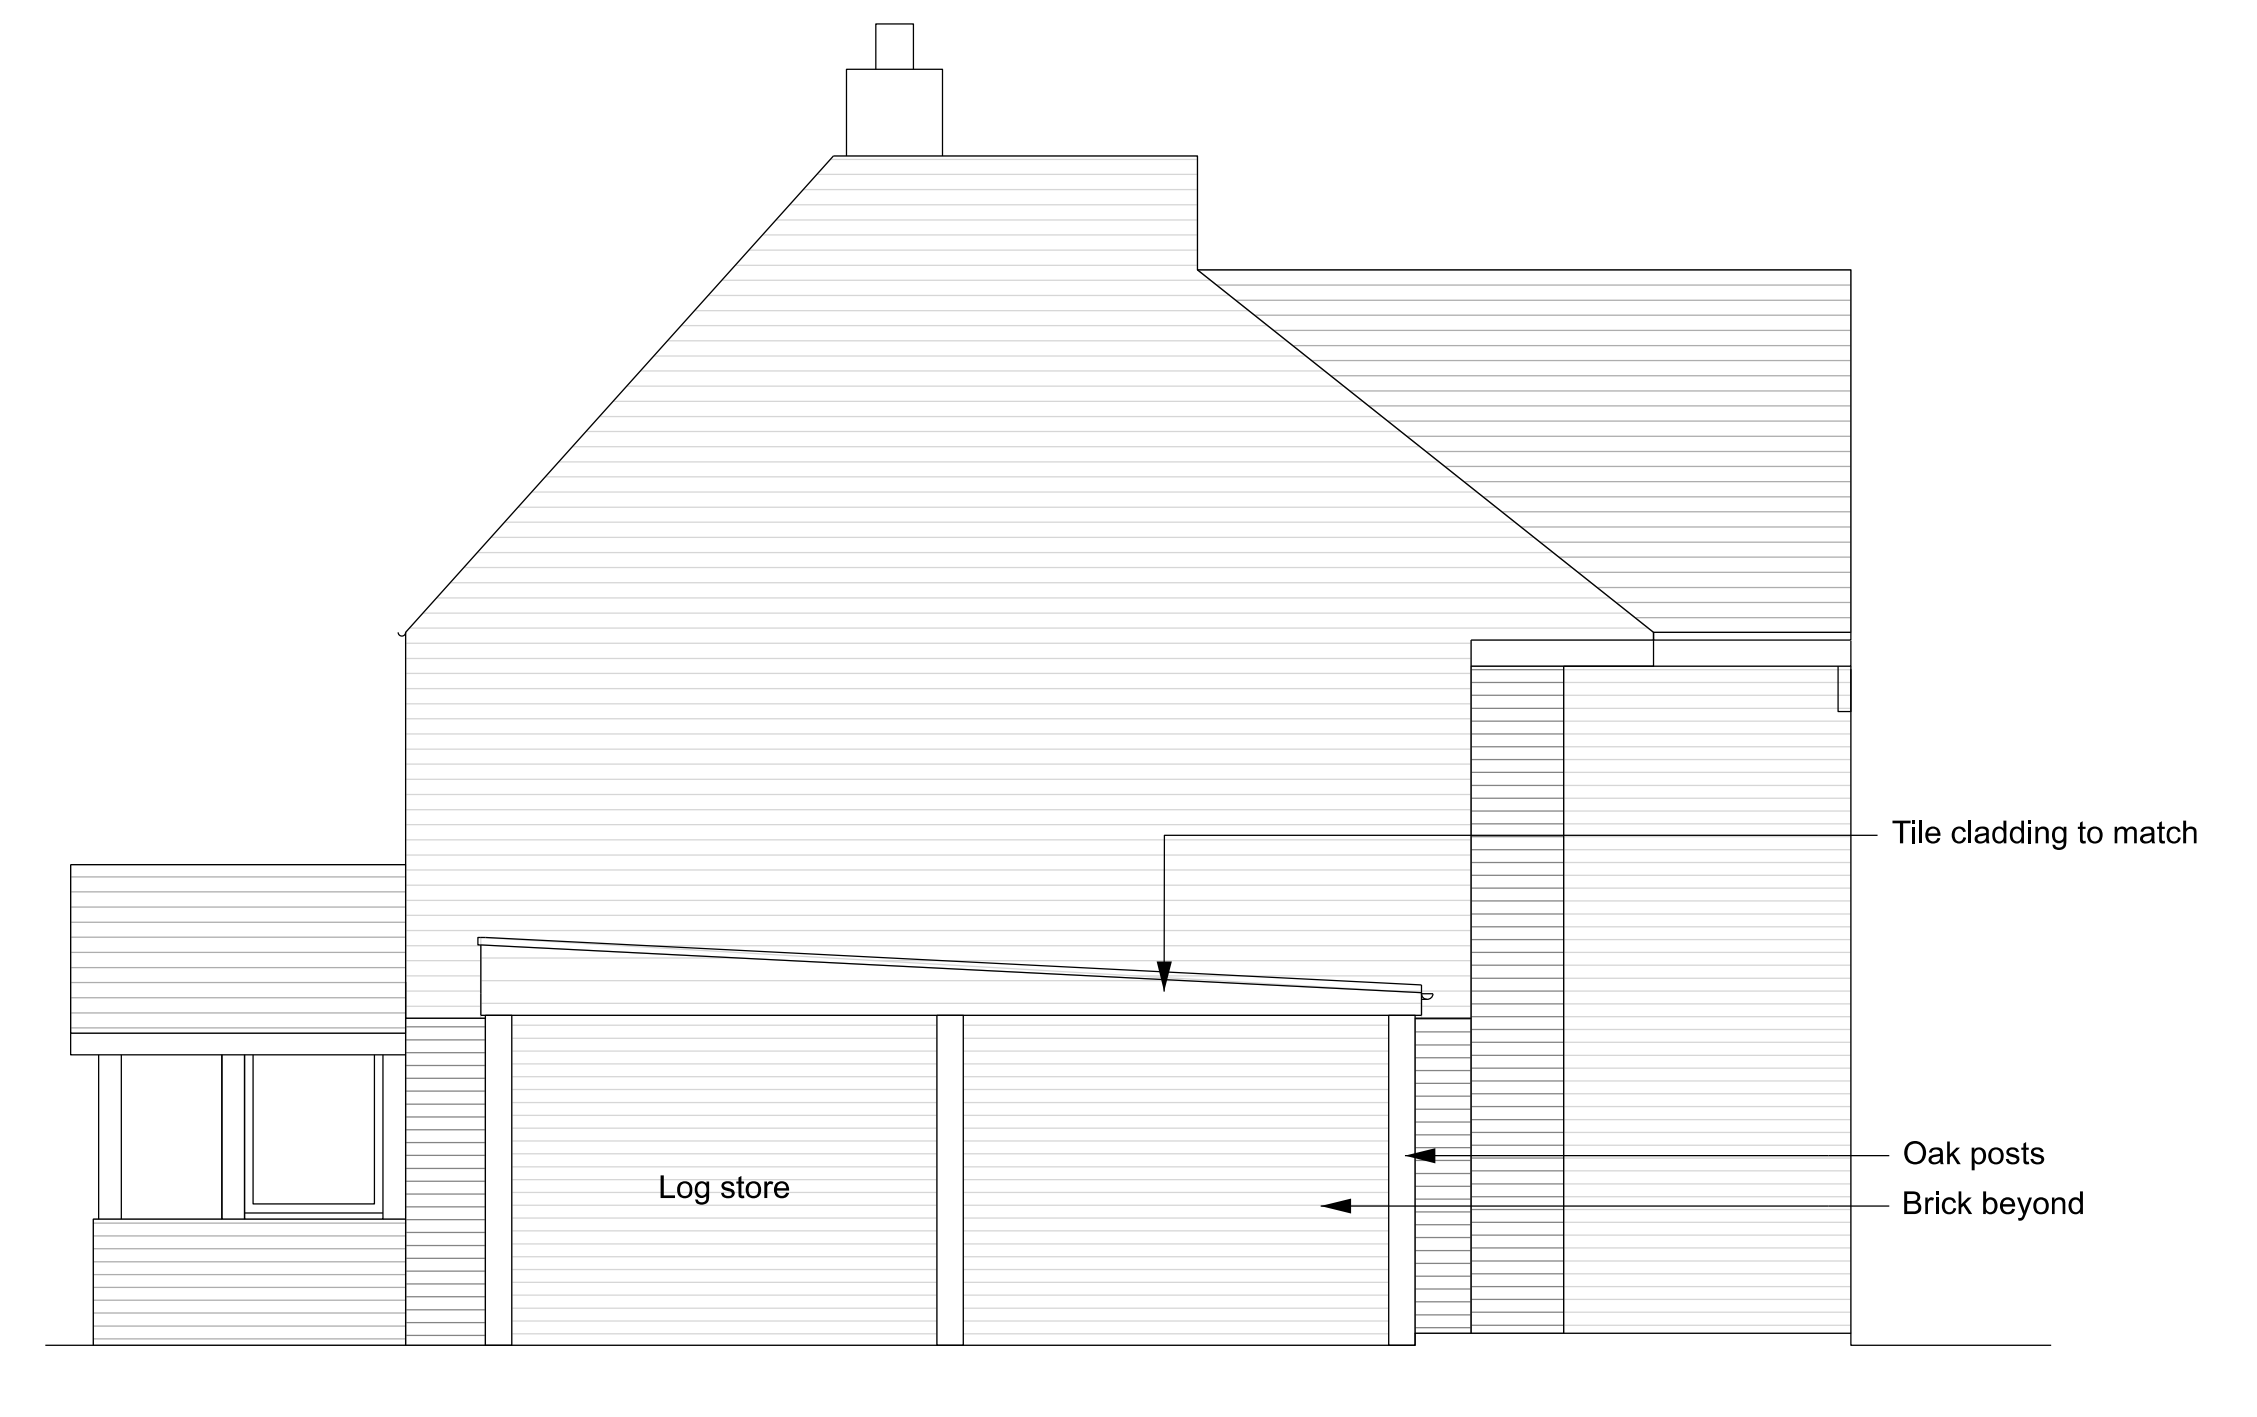

02 SIDE ELEVATION



03 REAR ELEVATION



04 SIDE ELEVATION
(NO CHANGE)

0 2 4m

revision	date	notes
-	12.07.26	Issued for Planning

Andrew Paine
Architecture

T 020 7207 5898
E studio@aparchitecture.co.uk
W www.aparchitecture.co.uk

job title
MULBERRIES
GARAGE

drawing title
PROPOSED ELEVATIONS

scale 1:50 at A1; 1:100 at A3	status PLANNING
----------------------------------	--------------------

project 24019	drawing 621	revision -
------------------	----------------	---------------