





Existing Roof Plan

 

Existing Ground Floor

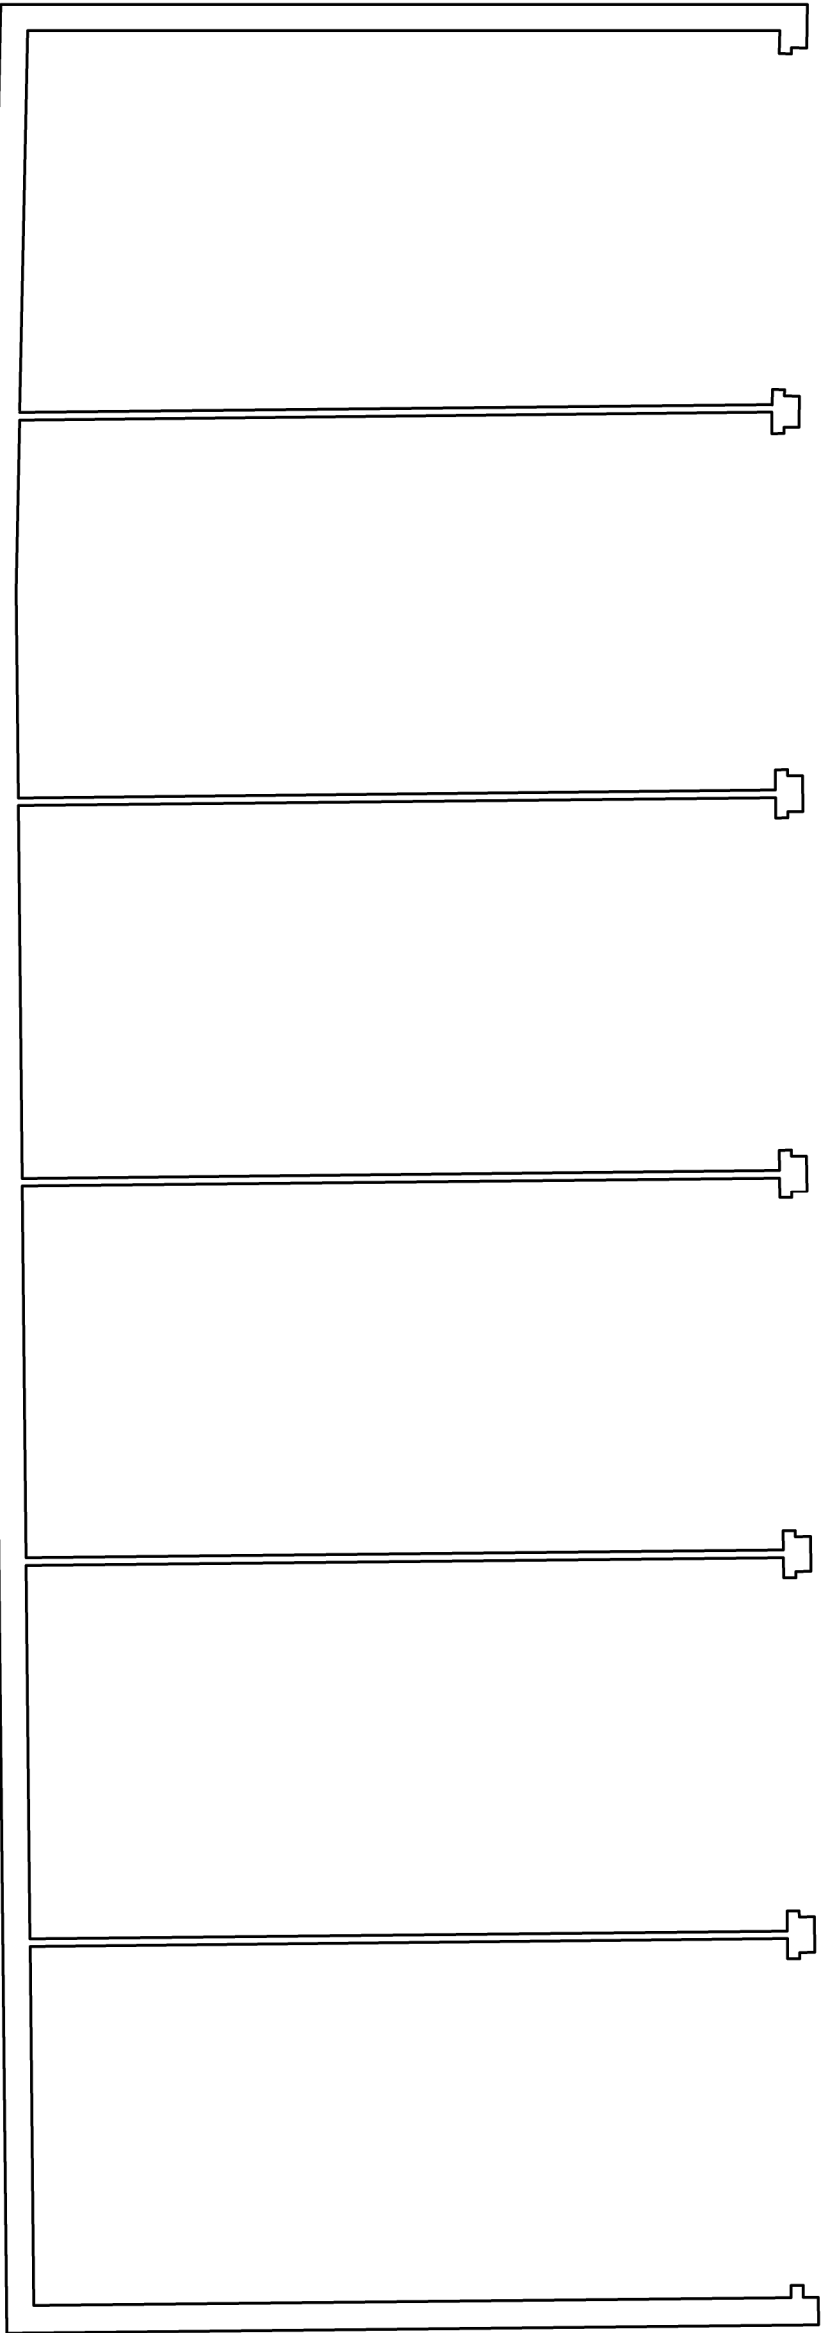

JTA

Jonathan Talley Architects Limited

Client: Mr. Dowan Salth
Project: Railway/ Approach Garages
East Grinstead
Drawing: Existing Ground and Roof Plan

PLANNING	
Drawing Number	Date

054-005-200 Rev - December 2024

Scale 1:50 Paper Size A3

Drawn JT Checked JT

E-mail info@jtalimited.co.uk
Telephone 07956 870 079
Web www.jtalimited.co.uk