


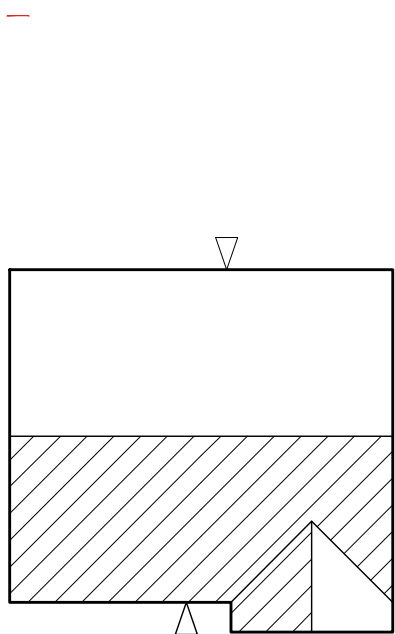

ROOF PROFILE - 1:200




FRONT ELEVATION




SIDE ELEVATION




REAR ELEVATION
* OBSCURE GLAZED WINDOW

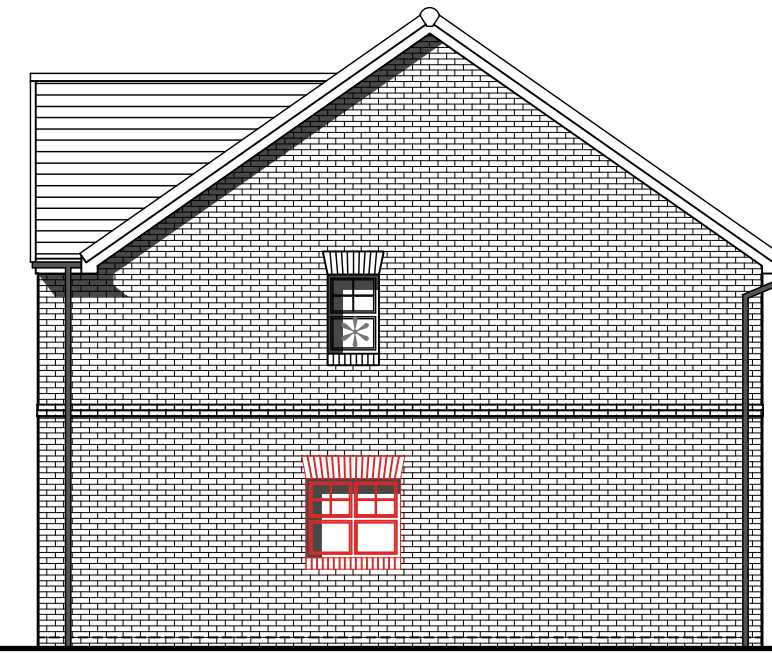

SIDE ELEVATION
* OBSCURE GLAZED WINDOW
□ ADDITIONAL WINDOW ADDED

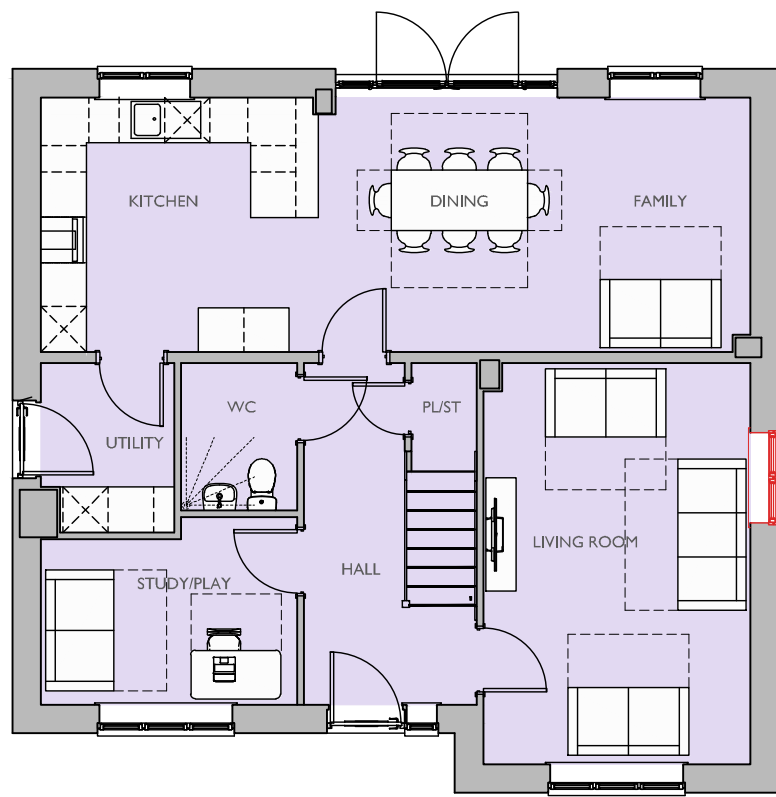

GROUND FLOOR PLAN
□ ADDITIONAL WINDOW ADDED

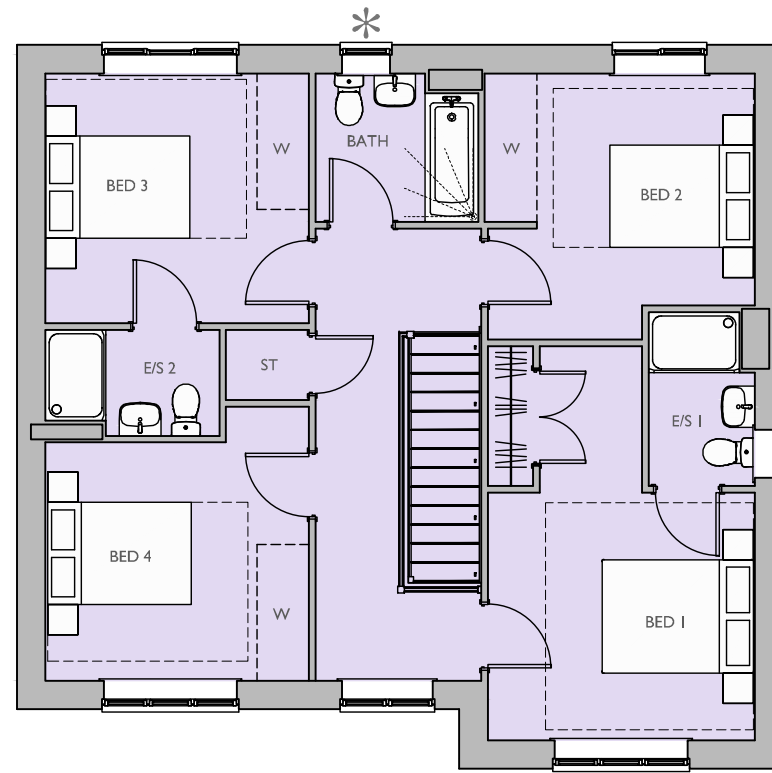

FIRST FLOOR PLAN
* OBSCURE GLAZED WINDOW

Housetype Name:		M481	
Occupancy:		4 BED / 8 PERSON	
Gross Area ft²:	Gross Area m²:	Net Area ft²:	Net Area m²:
1723.12	160.08	1681.35	156.20

For Colours of Material See External Finishes Layout (CB_96_282_008)	
Primary Material:	STRETCHER BOND MASONRY BRICKWORK.
Feature Material:	
Architectural Detail:	SPLAYED HEADERS AND SOLDIER COURSE CILLS 15MM PROJECTING STRING STRETCHER COURSE.
Window & Door Frames:	UPVC CASEMENT WINDOW, WITH GLAZING BARS COMPOSITE FRONT DOOR. UPVC FRENCH DOOR.
Fascia, Soffit & Bargeboard:	WHITE UPVC BOXED EAVES ROOFING SYSTEM.
Architectural Ornaments:	
Guttering & Drainage:	BLACK UPVC DRAINAGE SYSTEM.

Plot Numbers:
349 (AS)



Scale @ A1: 0 1 2 3 4 5m Scale 1:100				Project: LAND WEST OF IMBERHORNE LANE, EAST GRINSTEAD	
Rev				Title: M481 ELEVATIONS & FLOOR PLANS	
B				Client:	
RE-SUBMISSION ISSUE.					
Date: NOVEMBER 2025					
Drawn by: LRD				Checked by: BB	
Orig No: CB_96_282_B_WQ_M481_02				Rev: B	

Please note these drawings are not for construction but for concept design and planning applications purposes only.
Cooper Baillie Limited - Cornmough House, 24 Guildford Road, Bagshot, Surrey GU19 5JN - Telephone 01276 40039 - www.cooperbaillie.co.uk
This drawing and the marks depicted are the copyright of Cooper Baillie Ltd and may not be reproduced or awarded, except by written permission. No liability will be accepted for any damage made by other persons.