



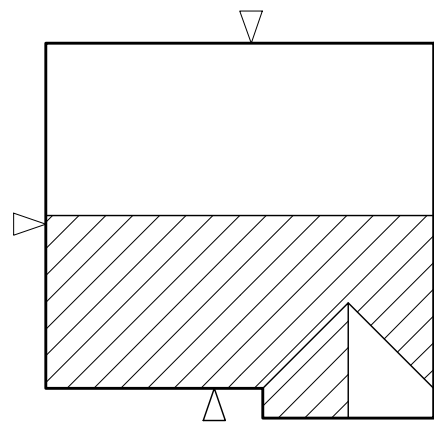

ROOF PROFILE - 1:200




FRONT ELEVATION
* OBSCURE GLAZED WINDOW

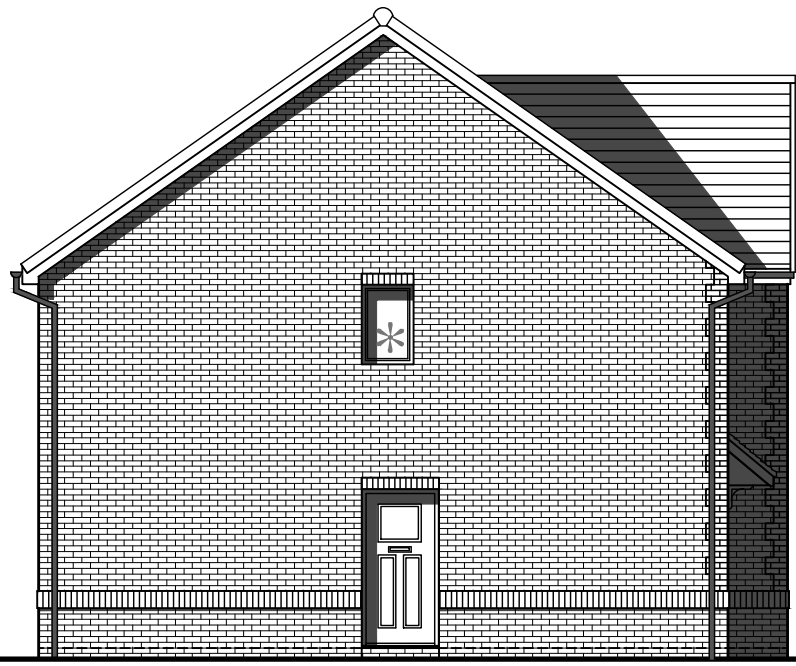


SIDE ELEVATION
* OBSCURE GLAZED WINDOW




REAR ELEVATION

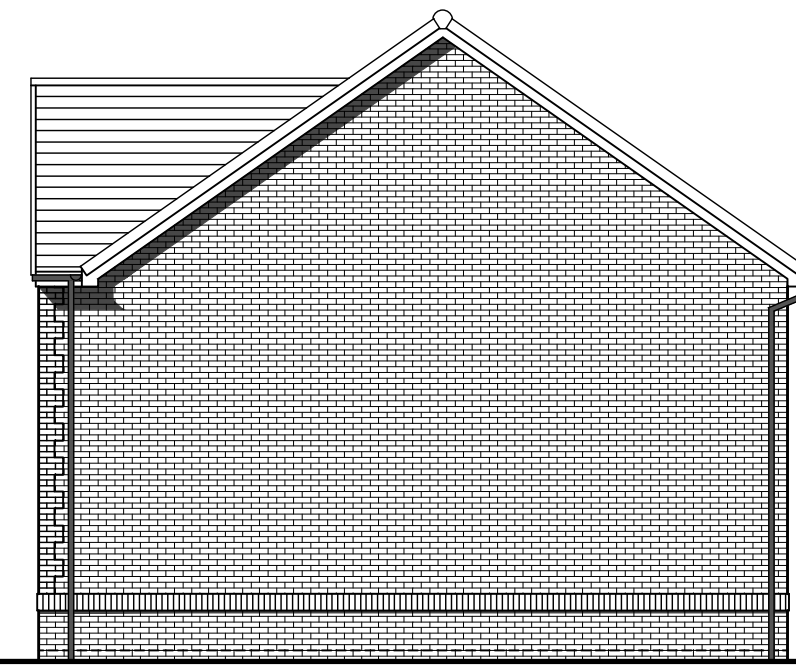

SIDE ELEVATION

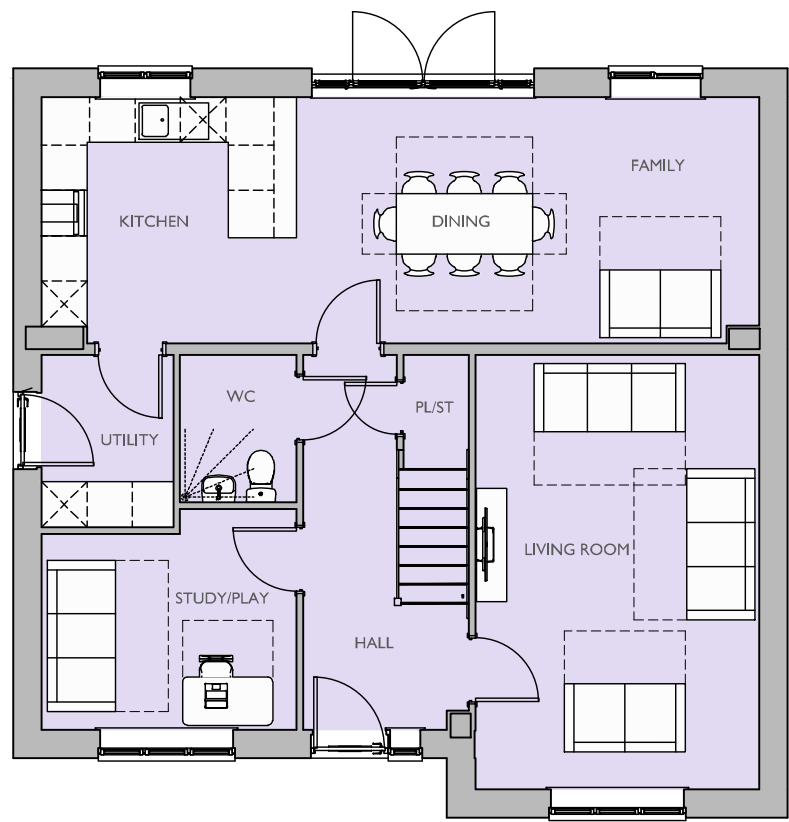

GROUND FLOOR PLAN

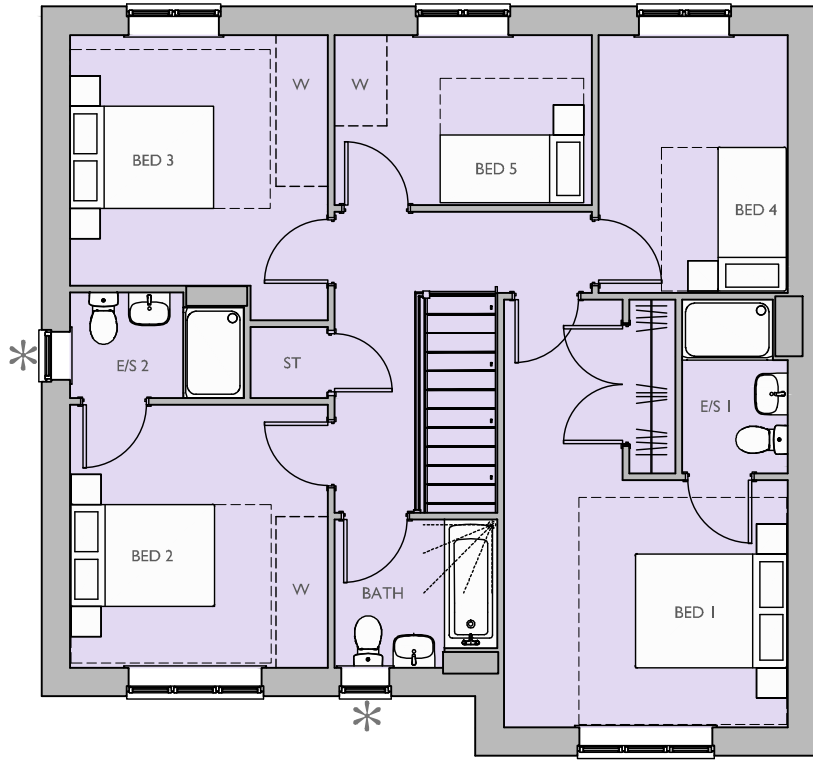

FIRST FLOOR PLAN
* OBSCURE GLAZED WINDOW

Housetype Name:		M581	
Occupancy:		5 BED / 8 PERSON	
Gross Area ft²:	Gross Area m²:	Net Area ft²:	Net Area m²:
1793.71	166.64	1773.58	164.77

For Colours of Material See External Finishes Layout (CB_96_282_008)	
Primary Material:	STRETCHER BOND MASONRY BRICKWORK.
Feature Material:	FLINT INTERLOCKING PREFABRICATED BLOCK. BRICK QUOINS.
Architectural Detail:	SOLDIER COURSE HEADERS AND CILLS. 15MM PROJECTING SOLDIER COURSE.
Window & Door Frames:	UPVC CASEMENT WINDOW, WITH GLAZING BARS COMPOSITE FRONT DOOR. UPVC FRENCH DOOR.
Fascia, Soffit & Bargeboard:	WHITE UPVC BOXED EAVES ROOFING SYSTEM.
Architectural Ornaments:	
Guttering & Drainage:	BLACK UPVC DRAINAGE SYSTEM.

Plot Numbers:
286 (AS), 289 (OPP), 291 (OPP)



Scale @ A1:

0

1

2

3

4

5m

Scale 1:100

Rev

Date

Drawn

Checked

B

17.04.26

LRD

BB

PLOT NUMBERS UPDATED TO LATEST LAYOUT.

Date: NOVEMBER 2025

Drawn by: LRD

Checked by: BB

Dwg No: CB_96_282_B_WQ_M581_02

Rev: B

Project:

LAND WEST OF IMBERHORNE LANE,
EAST GRINSTEAD

Title:

M581
ELEVATIONS & FLOOR PLANS

Client:

Bovis Homes

Vistry Homes

Please note these drawings are not for construction but for concept design and planning applications purposes only.
Cooper Baillie Limited - Cornleigh House, 24 Guildford Road, Bagshot, Surrey GU19 5JN - Telephone 01274 400039 - www.cooperbaillie.co.uk
This drawing and the marks depicted are the copyright of Cooper Baillie Ltd and may not be reproduced or altered without written permission. No liability will be accepted for any damage made by other persons.