





Existing Front Elevation (SE)
Scale 1:100

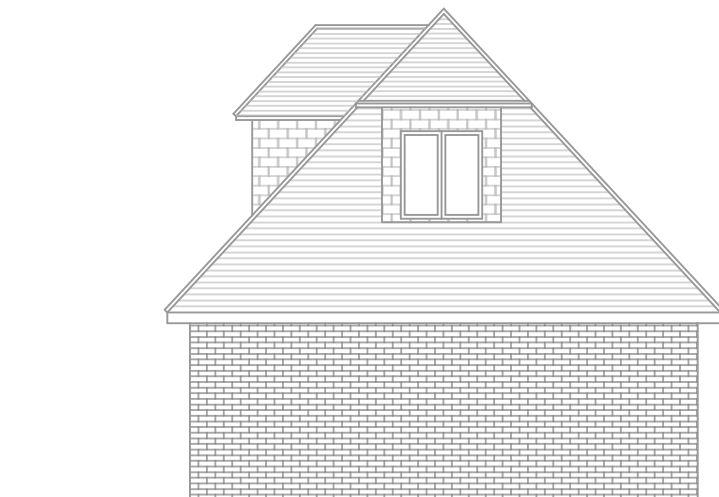

Existing Side Elevation (SW)
Scale 1:100




Existing Rear Elevation (NW)
Scale 1:100

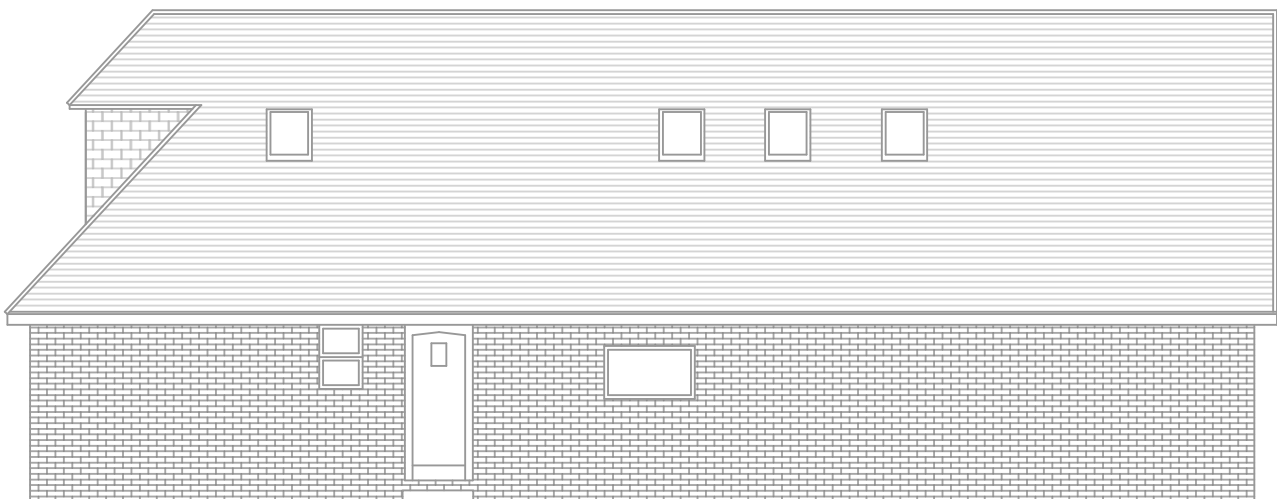

Existing Side Elevation (NE)
Scale 1:100

Notes:

 

This drawing is for submission to the Local Planning Authority.

51 Lewes Road,
Haywards Heath,
RH17 7SY

Existing Elevations -
Annex

Project number	260403B
Date	06/05/26
Drawn by	DN
Checked by	JN
260403B/E/5	
Scale	1:100@ A3

The Farmhouse, Brook
Way, Hastings,
TN35 4NN

Cripps Cottage,
Lewes Road, Hassocks
BN6 8RH



This drawing remains the property of Clarion Chartered Surveyors.
Copying and un-authorised distribution is strictly forbidden without
prior written consent.