


Housetype Name:		BLOCK C	
Occupancy:		1 BED / 2 PERSON	
Gross Area ft²:	Gross Area m²:	Net Area ft²:	Net Area m²:
560.2	52.0	552.0	51.3

For Colours of Material See External Finishes Layout (CB_96_274_008)	
Primary Material:	STRETCHER BOND MASONRY BRICKWORK.
Feature Material:	VERTICAL TILE HANGING, WITH ORNAMENTAL TILE FEATURE.
Architectural Detail:	SPLAYED BRICK HEADERS AND SOLDIER COURSE CILLS. 15MM PROJECTING STRING STRETCHER COURSE.
Window & Door Frames:	UPVC CASEMENT WINDOW. COMPOSITE FRONT DOOR. UPVC FRENCH DOOR.
Fascia, Soffit & Bargeboard:	WHITE UPVC BOXED EAVES ROOFING SYSTEM.
Architectural Ornaments:	
Guttering & Drainage:	BLACK UPVC DRAINAGE SYSTEM.

Plot Numbers:
197 - 202 (A5)

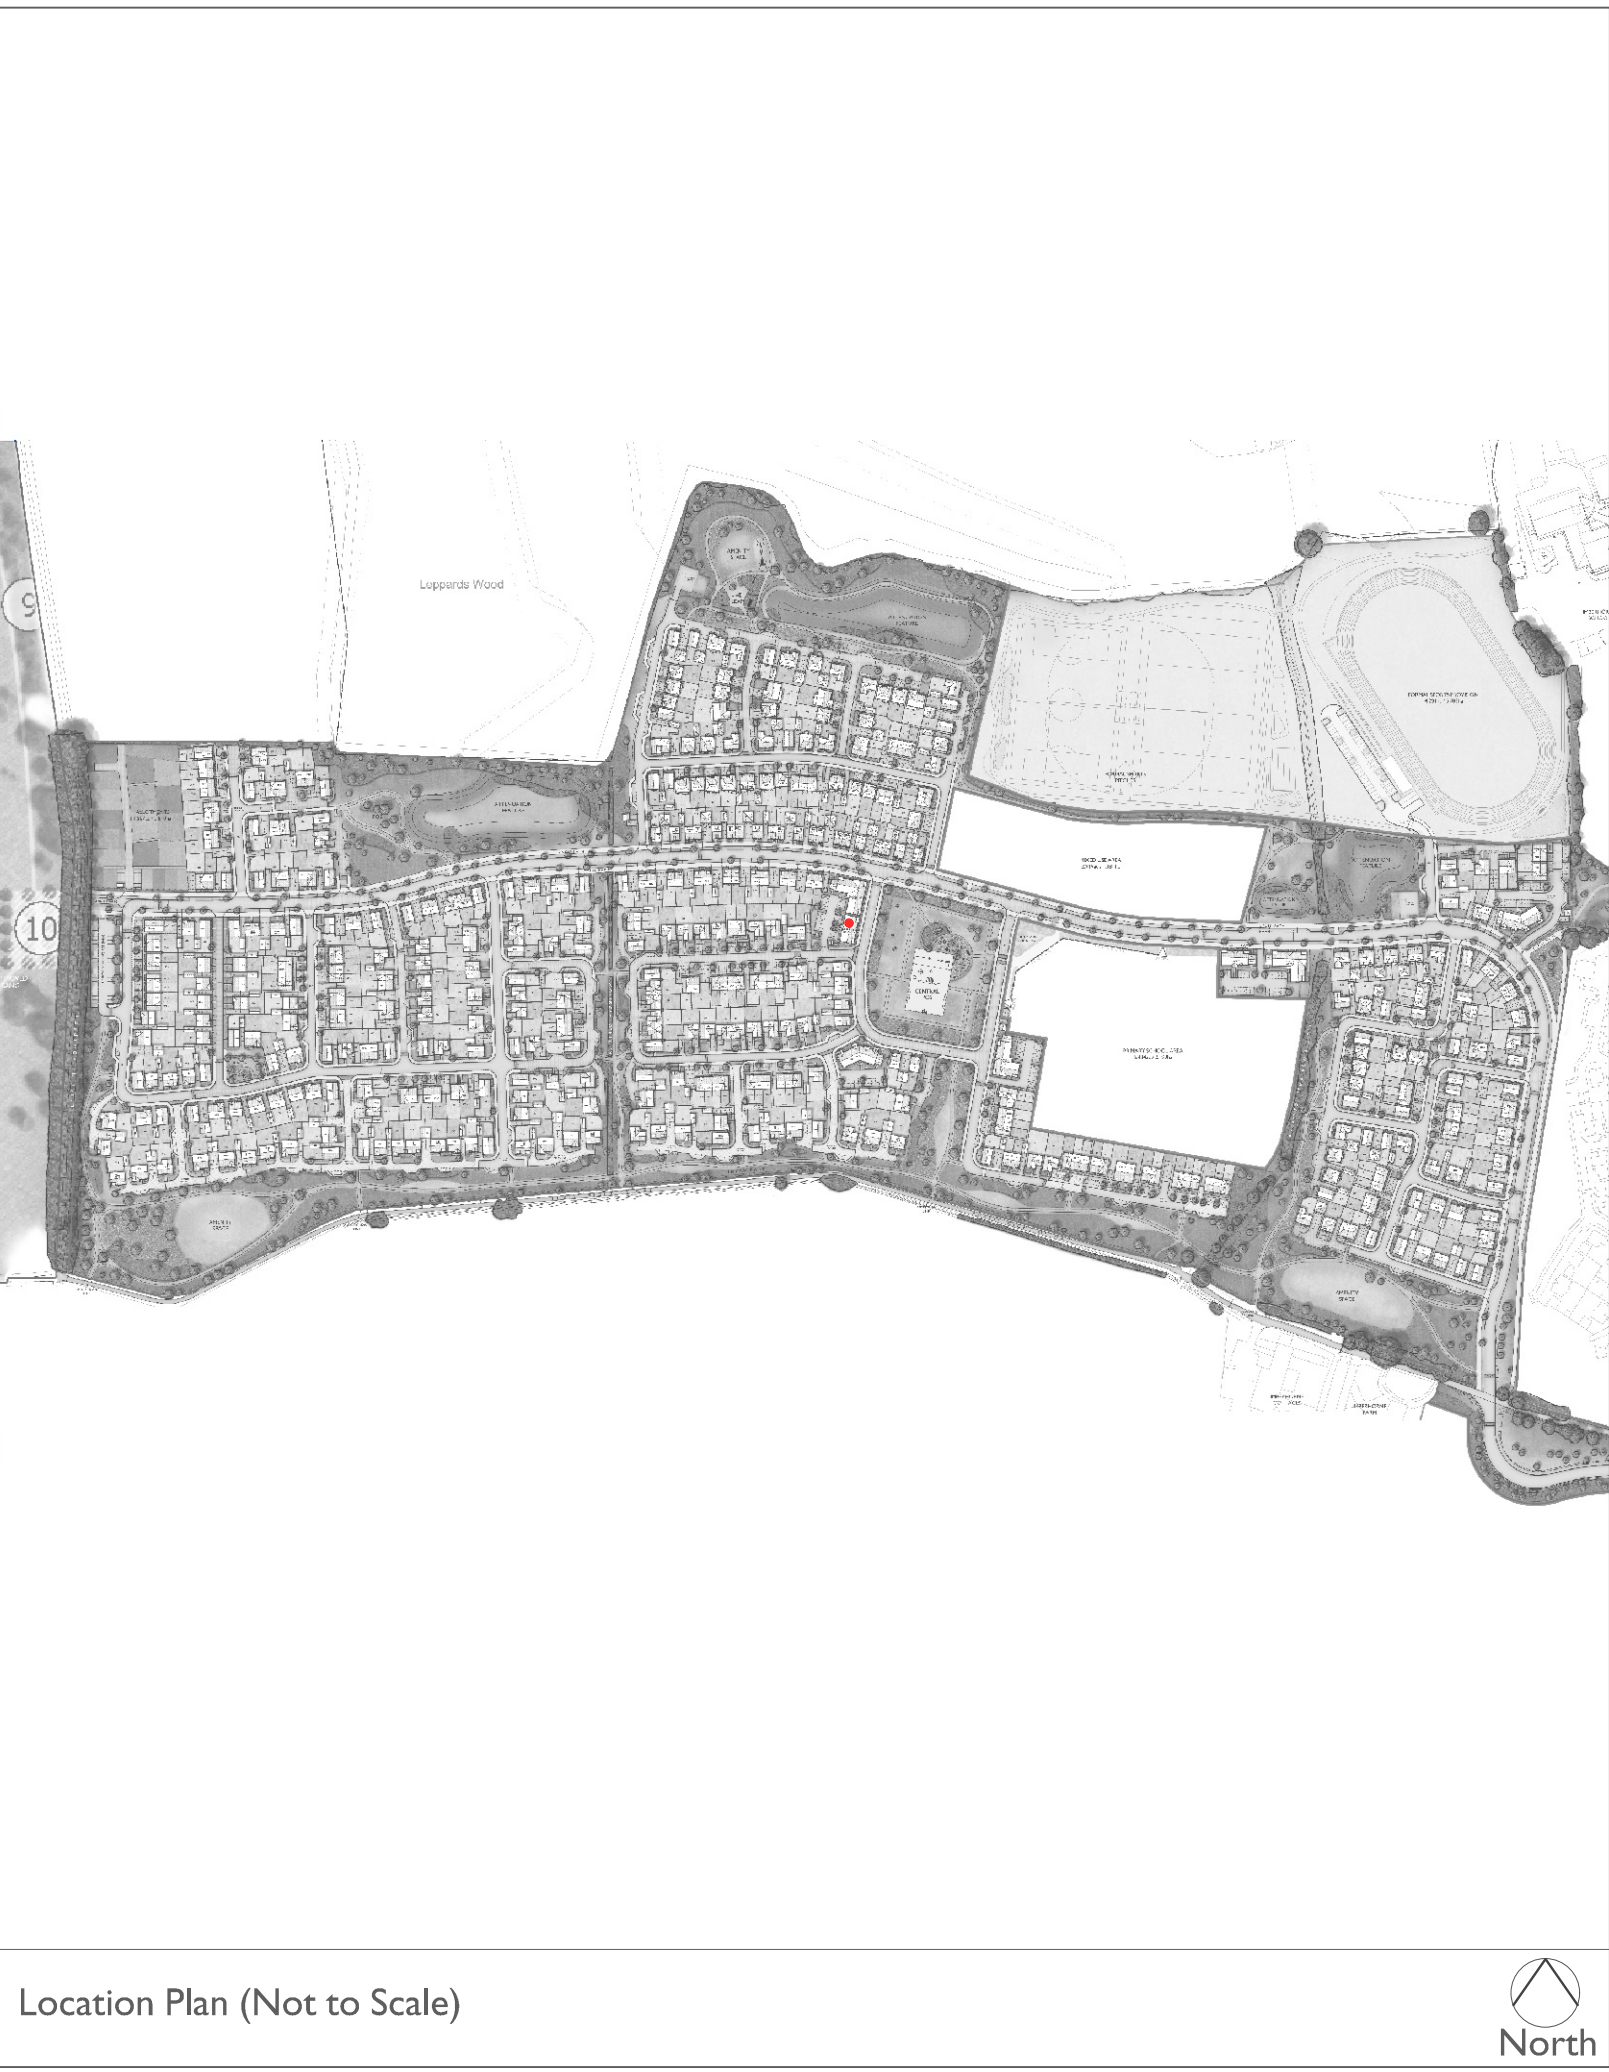


Location Plan (Not to Scale)

Scale @ A0: 0 1 2 3 4 5m Scale 1:500				Project: LAND WEST OF IMBERHORNE LANE, EAST GRINSTEAD	
Rev				Title: FLAT BLOCK C FLOOR PLANS & ELEVATIONS	
B				Client:	
20.04.26				Linden VistryHomes	
LRD				COOPERBAILLIE	
BB				Date: NOVEMBER 2025	
PLOT NUMBERS UPDATED TO LATEST LAYOUT.				Drawn by : LAC	
				Checked by : BB	
				Dwg No: CB_96_282_I_CA_C_01	
				Rev: B	

Cooper Baillie Limited - Connaught House, 24 Guildford Road, Bagshot, Surrey GU19 5JN - Telephone 01276 450039 - www.cooperbaillie.co.uk
This drawing and its contents are the copyright of Cooper Baillie Ltd, and may not be reproduced or altered, in whole or in part, without the prior written permission of Cooper Baillie Ltd. Any unauthorised use of this drawing is prohibited.



FRONT ELEVATION

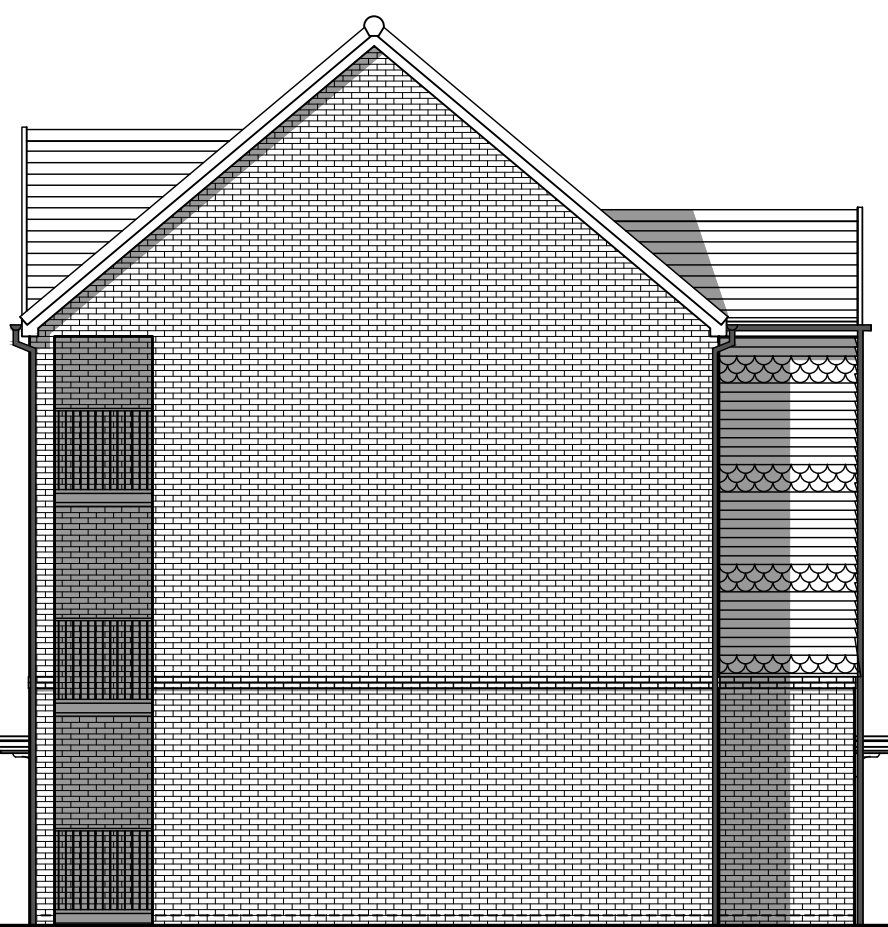


SIDE ELEVATION




REAR ELEVATION




SIDE ELEVATION

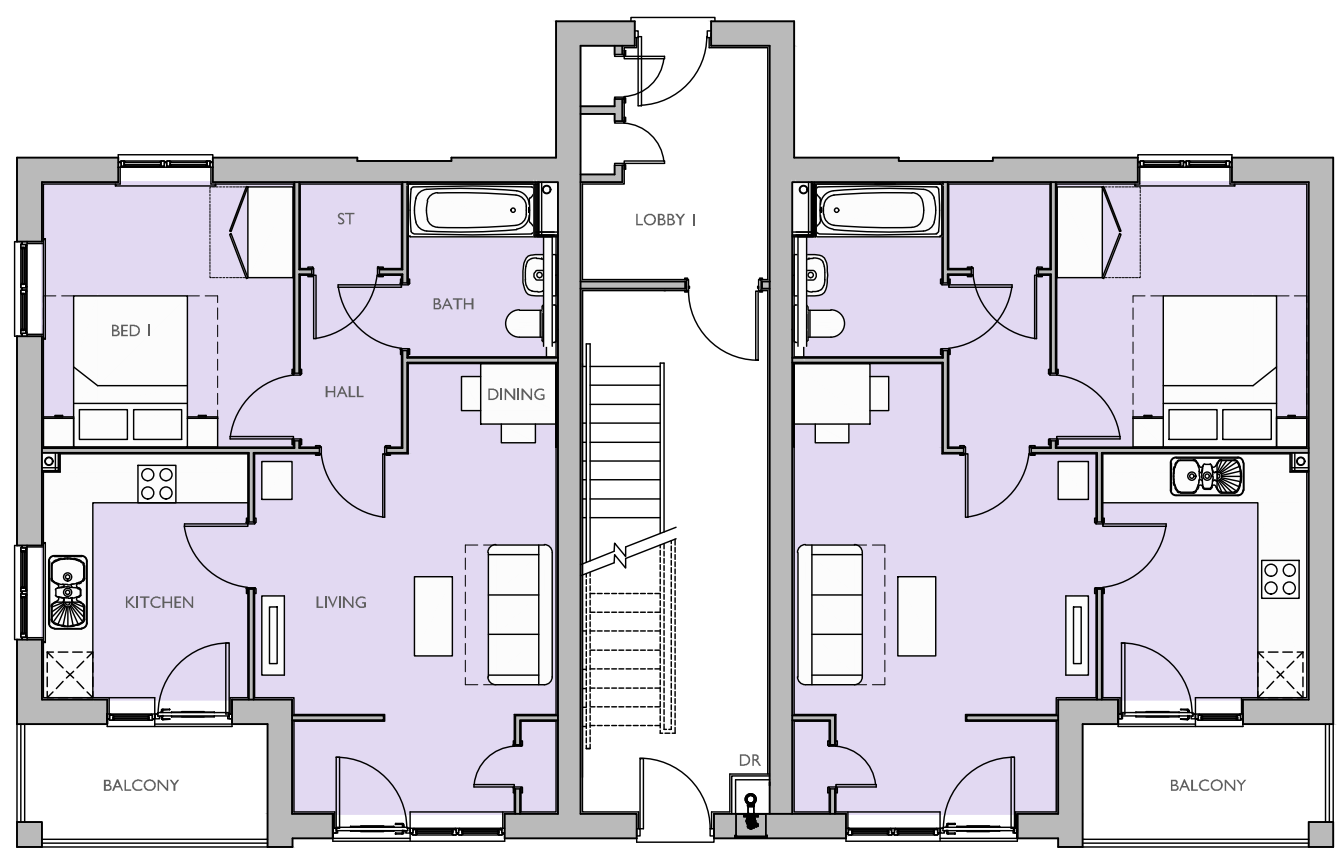

GROUND FLOOR PLAN

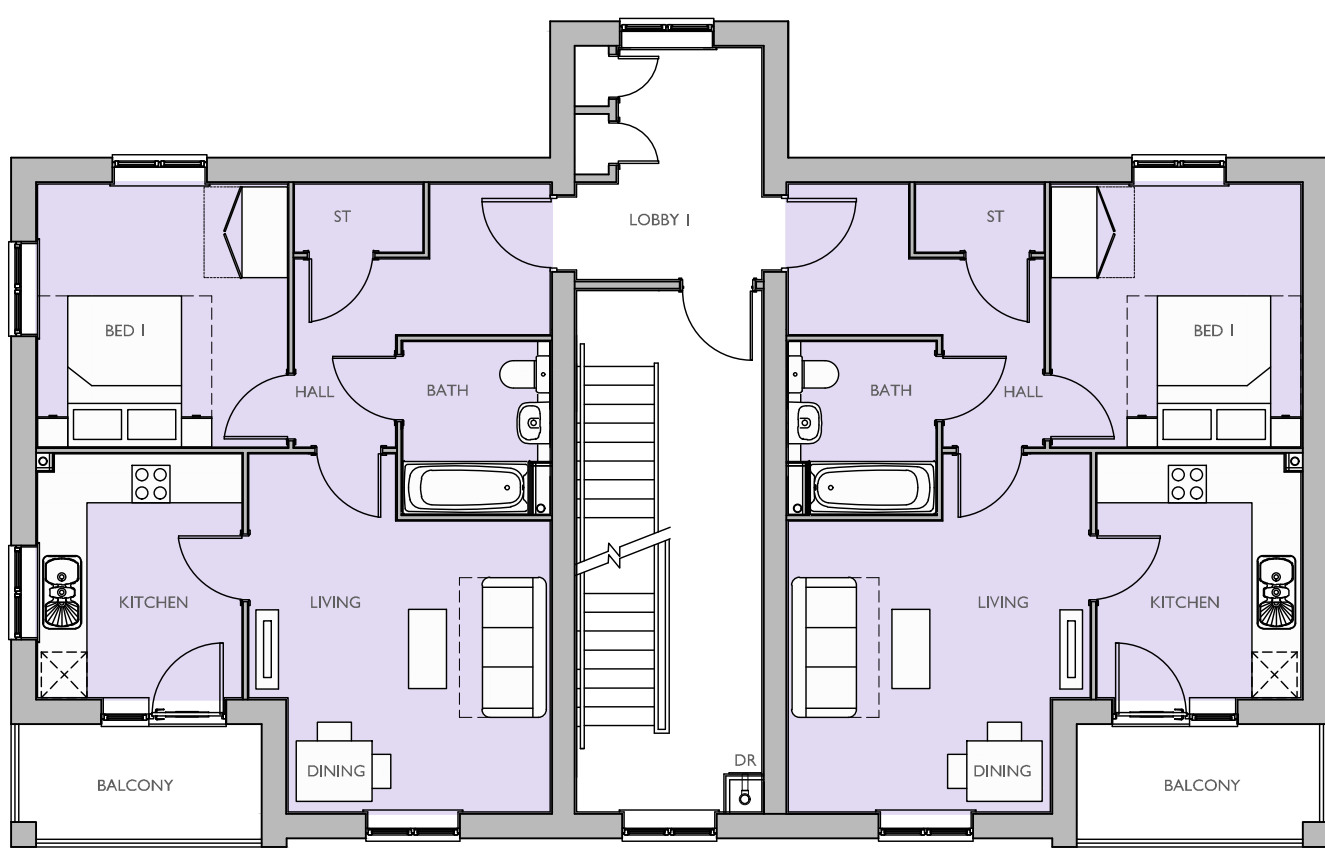

FIRST FLOOR PLAN

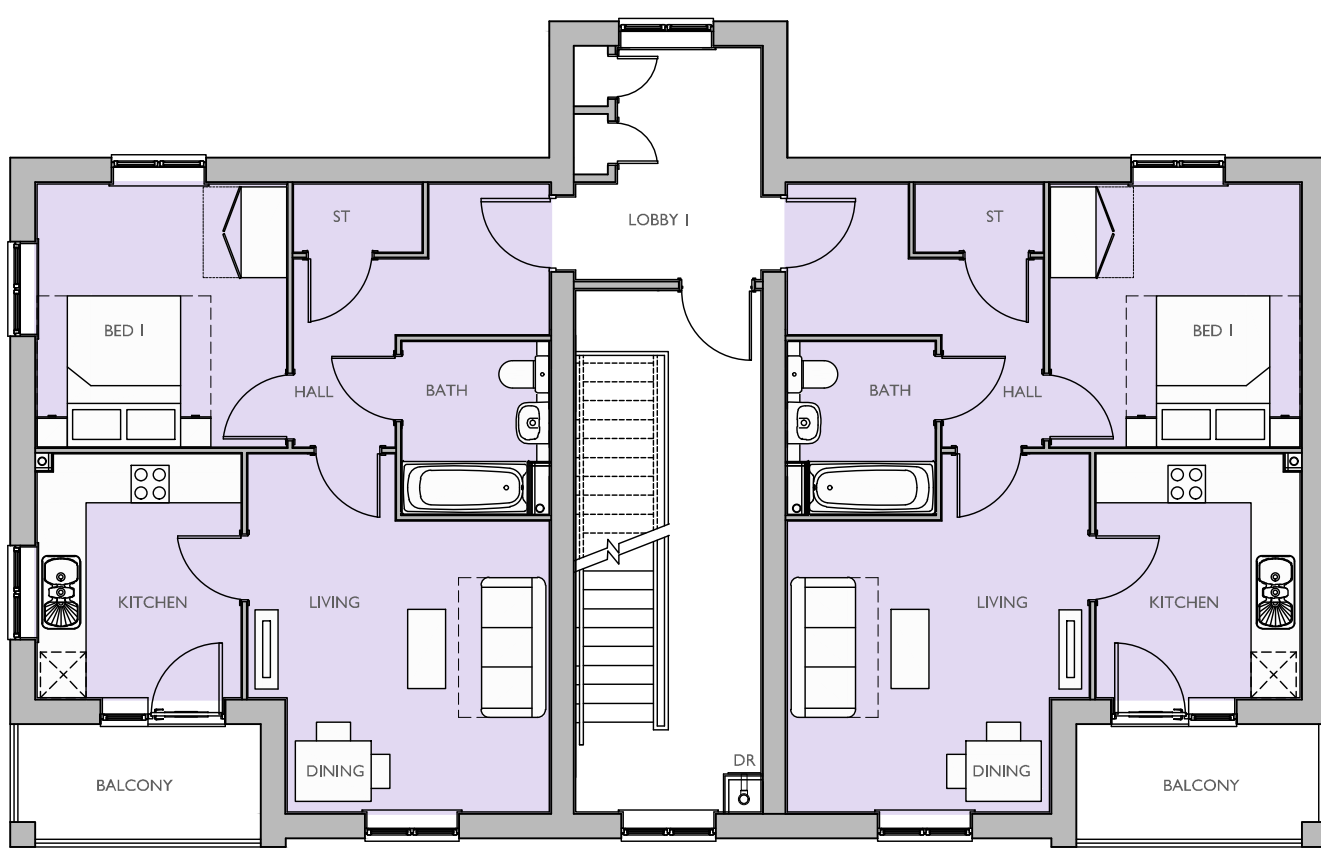

SECOND FLOOR PLAN