




Proposed Front Elevation (SE)  
Scale 1:100



Proposed Rear Elevation (NW)  
Scale 1:100




Proposed Side Elevation (NE)  
Scale 1:100

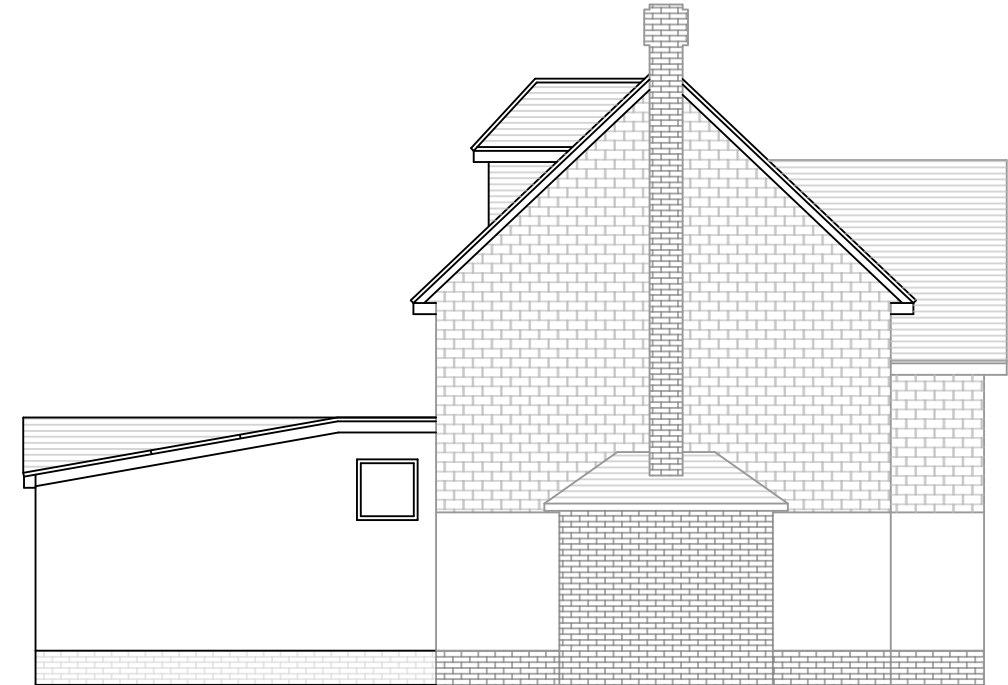

Proposed Side Elevation (SW)  
Scale 1:100

Notes:

 

This drawing is for submission to the Local Planning Authority.

51 Lewes Road,  
Haywards Heath,  
RH17 7SY

Proposed Elevations  
- Main House

|                  |           |
|------------------|-----------|
| Project number   | 260403B   |
| Date             | 28/05/26  |
| Drawn by         | DN        |
| Checked by       | JN        |
| 260403B/P/4/REVE |           |
| Scale            | 1:100@ A3 |

The Farmhouse, Brook  
Way, Hastings,  
TN35 4NN  
Cripps Cottage,  
Lewes Road, Hassocks  
BN6 8RH



This drawing remains the property of Clarion Chartered Surveyors.  
Copying and un-authorised distribution is strictly forbidden without  
prior written consent.